



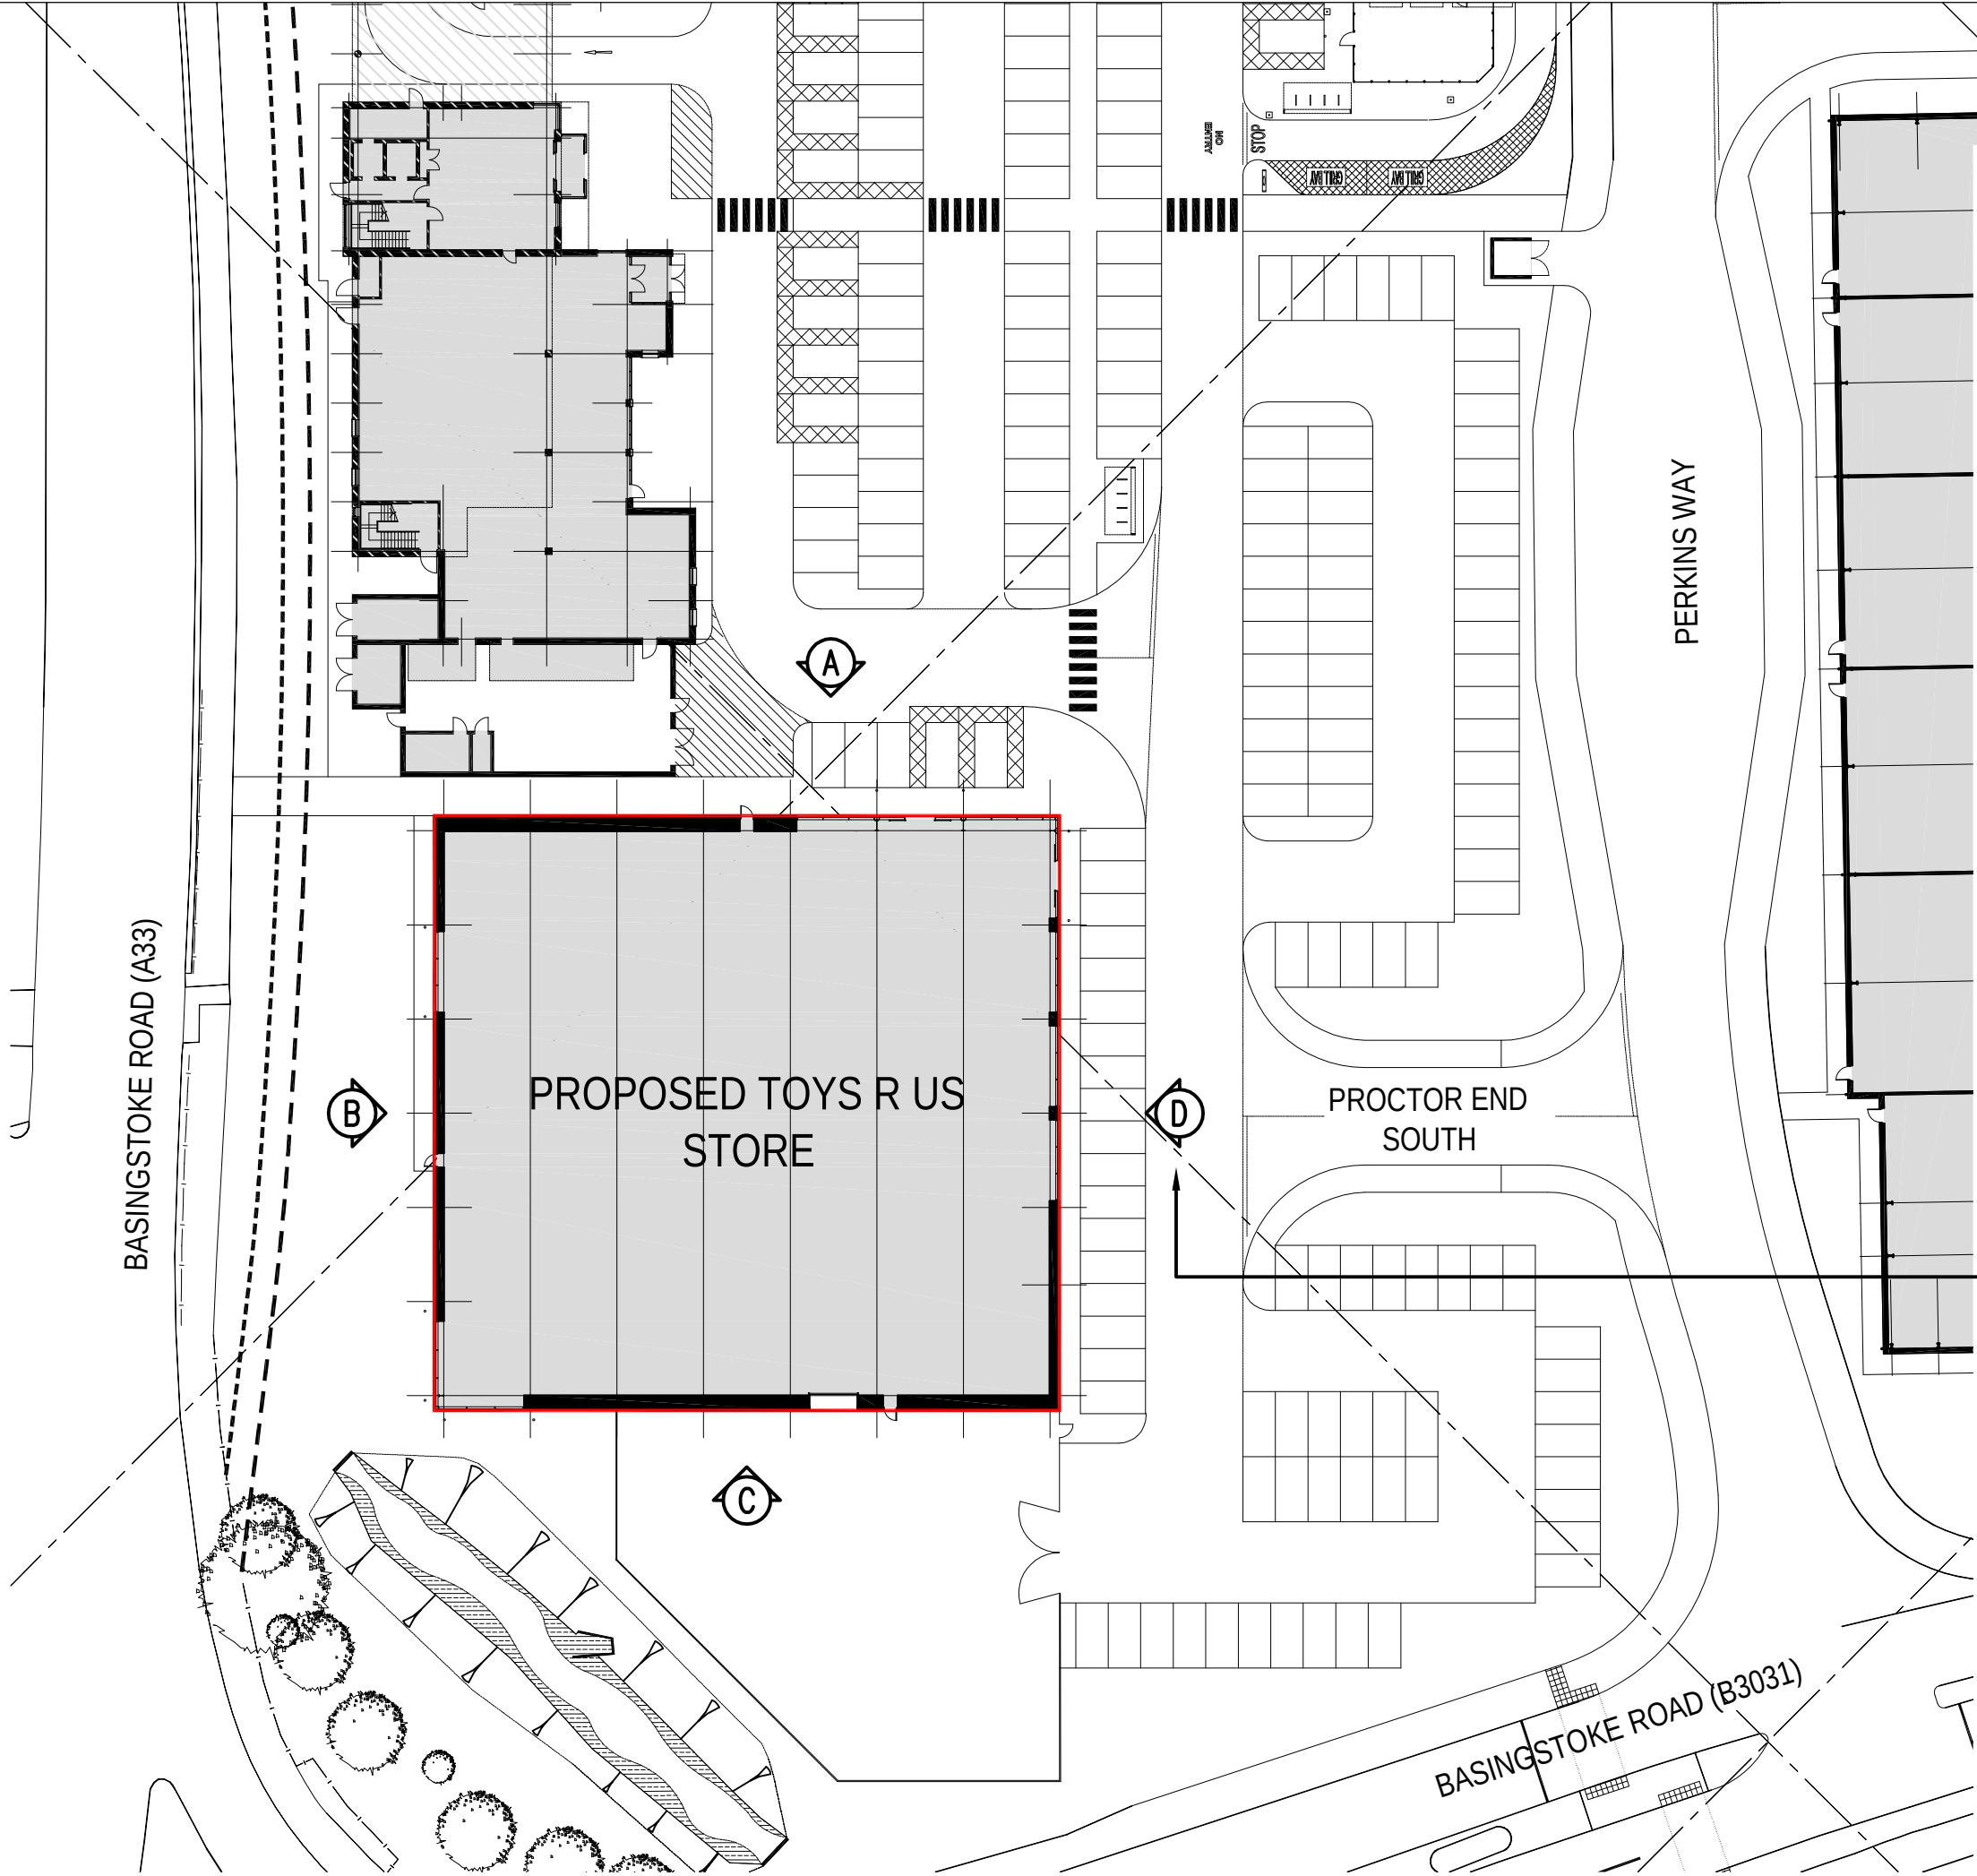


KEY

— DENOTES TOYS R US G.E.A. LINE

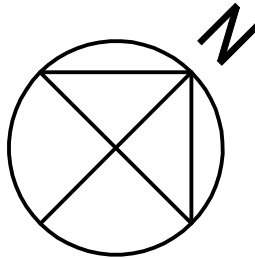

SCALE 1:500

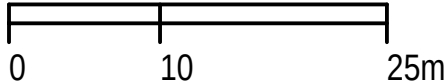

SITE ADDRESS

UNIT 6,
PROCTOR END SOUTH
WORTON GRANGE
READING
RG2 0GG

REFER TO DRAWINGS REFERENCE 17-1004-(22)SG01 AND
(22)SG02 FOR PROPOSED ELEVATIONS A TO D

REV. DATE		DESCRIPTION		BY
TOYS R US READING SITE BLOCK PLAN				
DRAWING NO. 17-1004-(08)0002		REVISION /		BROOKERFLYNN architects
SCALE 1:500	DATE JUNE 2017	PROJECT NO. 17-1004	DRAWN BY/CHECKED AW	
STATUS PLANNING		A3 ORIGINAL		
THIS DRAWING IS COPYRIGHT OF BROOKER FLYNN ARCHITECTS LTD AND MAY NOT BE REPRODUCED IN ANY FORM NOR TRANSFERRED TO OTHER PARTIES BY ELECTRONIC MEANS WITHOUT PRIOR WRITTEN CONSENT. NO DIMENSIONS TO BE SCALED FROM THIS DRAWING.				Tel: 01949 860469 / 0207 0466264 www.brookerflynn.co.uk