



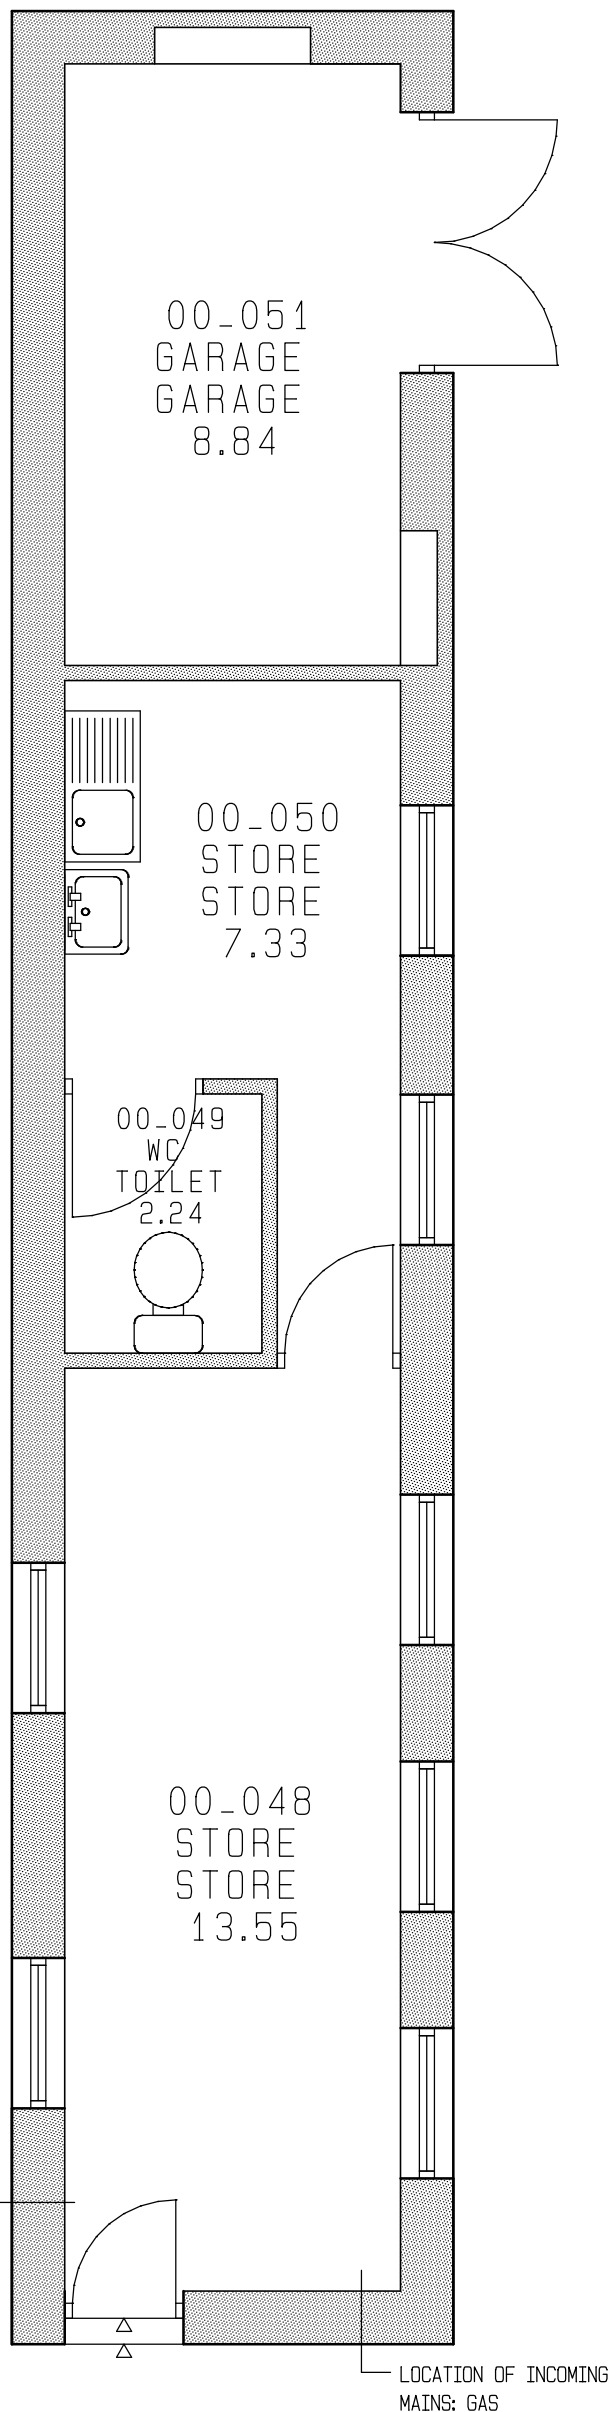


GROUNDS MAINTENANCE STORE (BLOCK E)

GEA = 45.07 m²

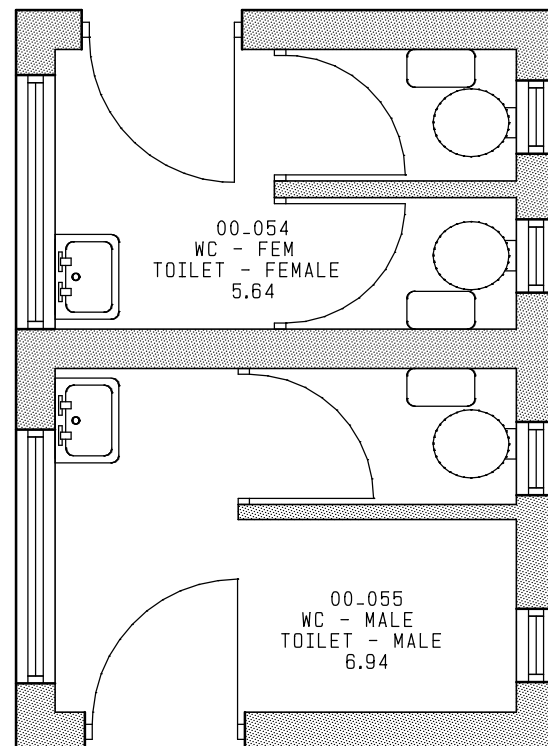


TOILETS (BLOCK F)

GEA = 17.51 m²

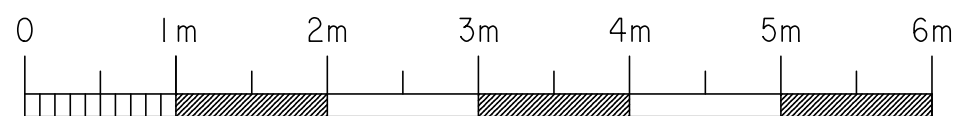

ORIGINAL SCALE 1:50

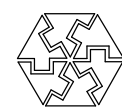

Reading
Borough Council

CORPORATE PROPERTY SERVICES
19 Bennet Road, Reading RG2 0QX - Tel: 0118 937 3094

Henley Road Cemetery
& Crematorium
All Hallows Road, Caversham
RG4 5LP

Proposed Reception and
Administration Building
EXISTING BUILDINGS TO BE
DEMOLISHED

Drawn by: CRR
Checked by:
Date: 31/05/2017
Scale: 1:50 (A3 paper)
Drawing No: DENS/16/001/06

This drawing is © copyright Reading Borough Council 2017.
No unauthorised reproduction permitted. All rights reserved.