




BLOCK PLAN

SCALE 1 : 500

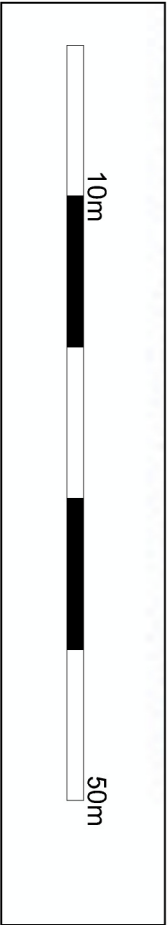


NOTES

@ SK Design consultants - THIS DRAWING AND DESIGN REMAINS THE COPYRIGHT AND INTELLECTUAL PROPERTY OF SK CONSULTANTS AND SHALL NOT BE COPIED IN ANY FORMAT WITHOUT APPROVAL.


THIS DRAWING IS TO BE READ IN CONJUNCTION WITH ALL OTHER DRAWINGS AND DOCUMENTS PROVIDED. THE CONTRACTOR MUST CHECK ALL DIMENSIONS ON SITE BEFORE PLACING ORDERS FOR MATERIALS OR SHOP FABRICATIONS OR COMMENCING WORKS ON SITE.

ANY DISCREPANCIES SHOULD BE NOTIFIED BEFORE PROCEEDING.

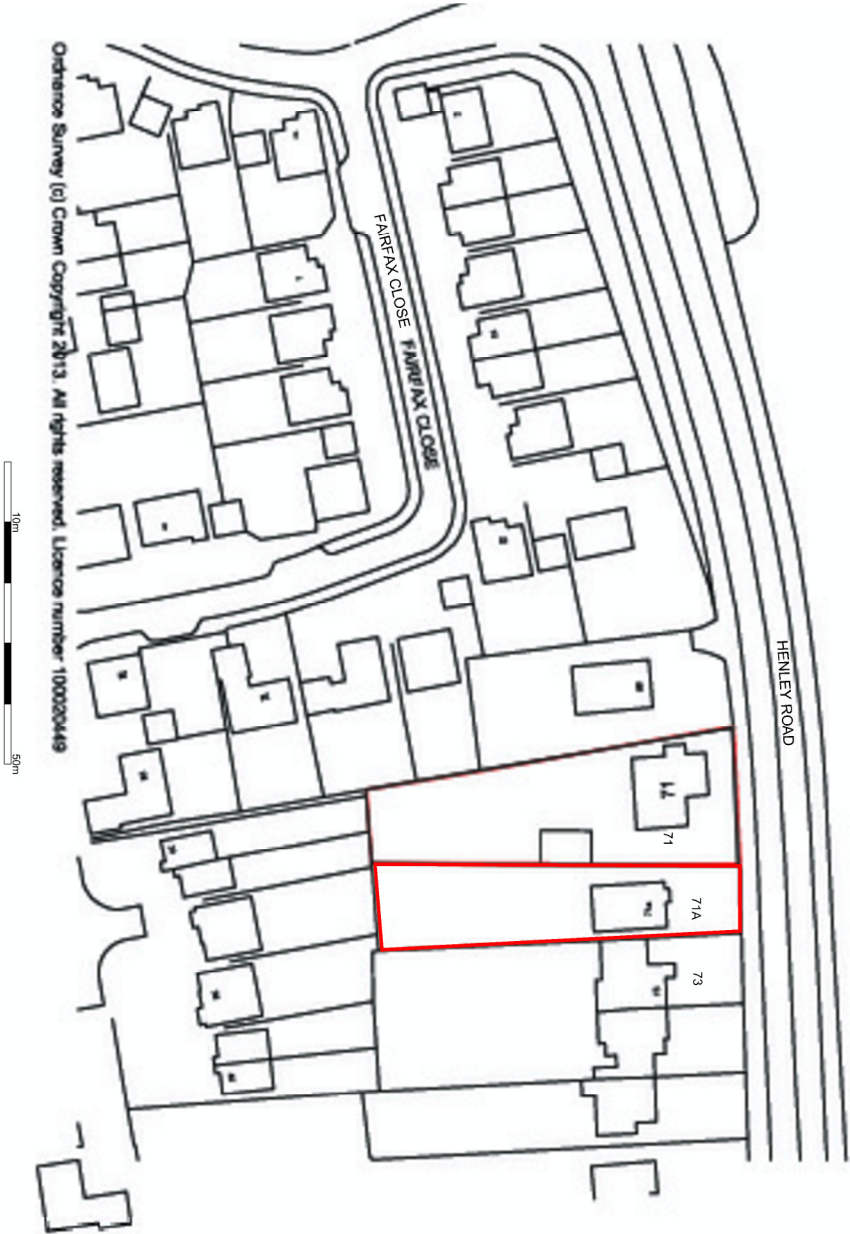

LOCATION PLAN

SCALE 1 : 1250

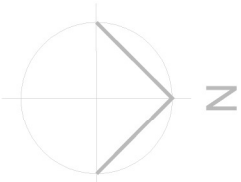

Client:
Mr & Mrs GANESH HOLL

Project:
SINGLE STOREY REAR EXTENSION

Location:
71A HENLEY ROAD, READING RG4 6DS

Drawing Title:
LOCATION & BLOCK PLAN

Date: MAY 2017 Sheet Size: A3 Drawn: SK

Drawing No: Revision:

P2000-01

SK Design Consultants
22 Netley close
Caversham
Reading RG4 6SR
Tel : 07821111602