





All dimensions are to be checked on site before work commences.
Figured dimensions to be taken in preference to scaled dimensions.
If in doubt please ask.
© Copyright reserved.

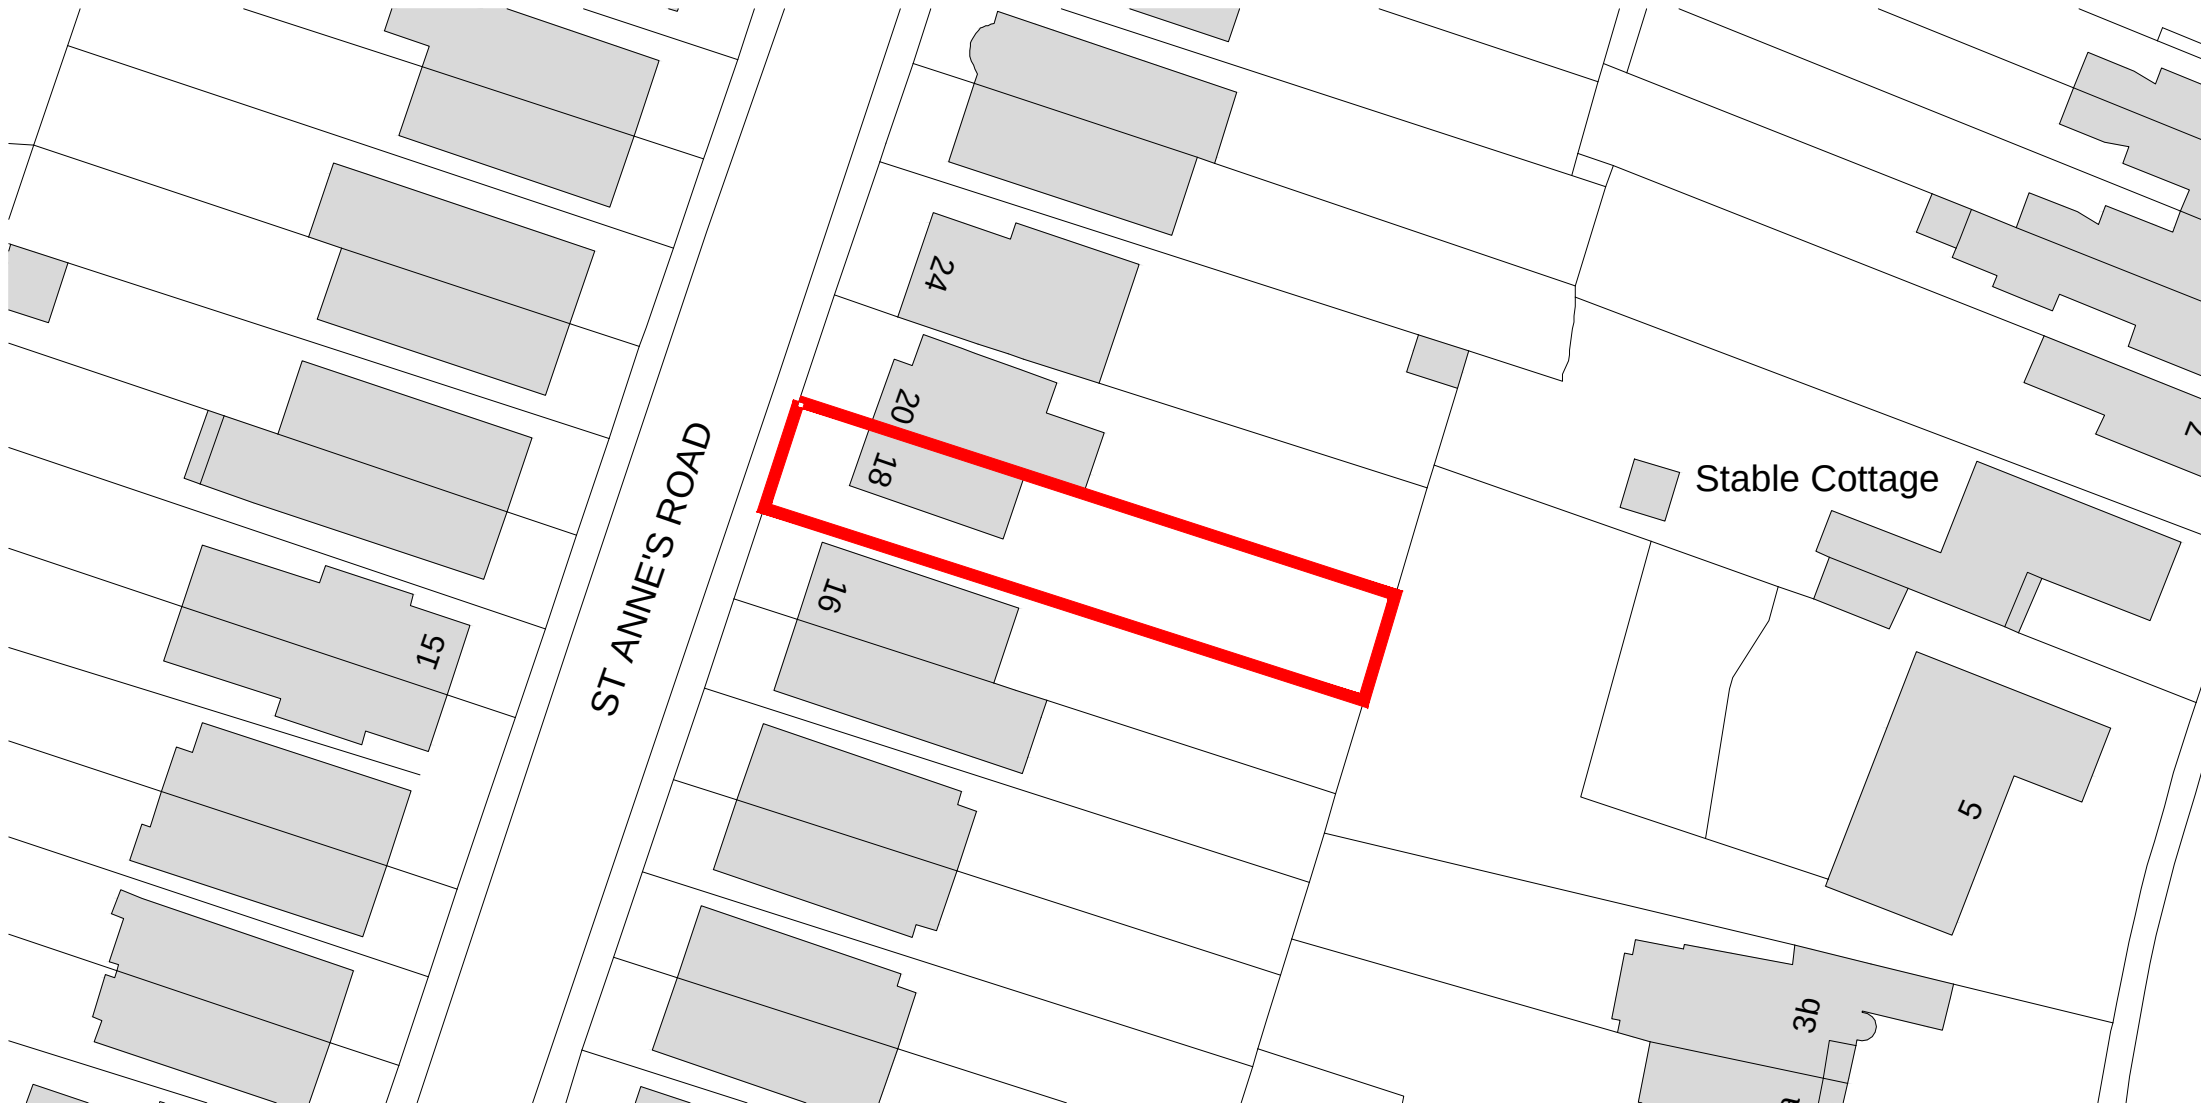


Existing - Block Plan
1 : 500

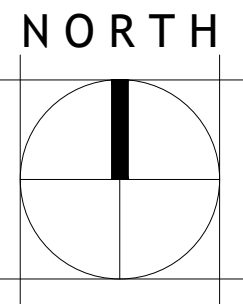

Existing - Location Plan
1 : 1250

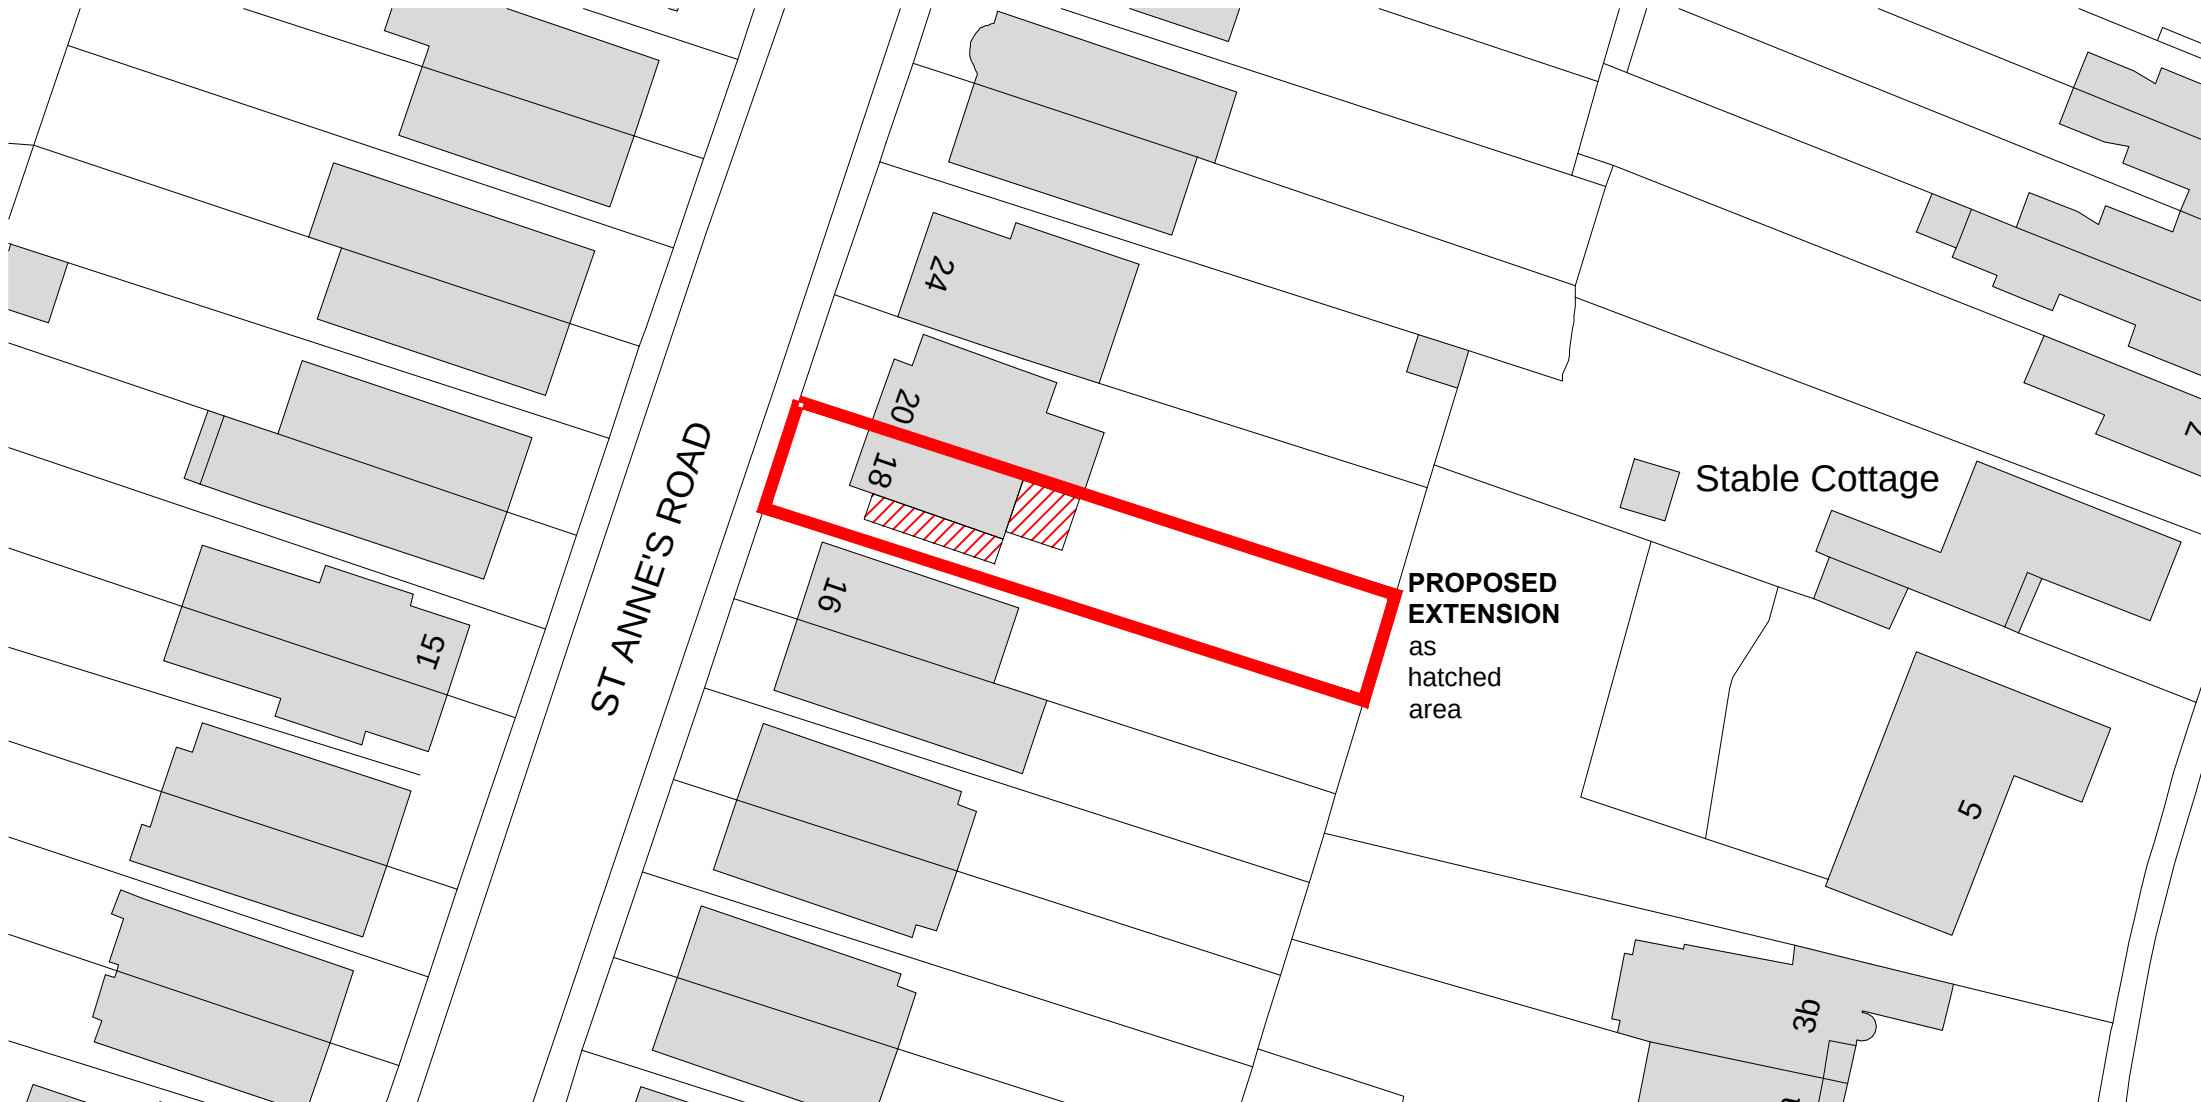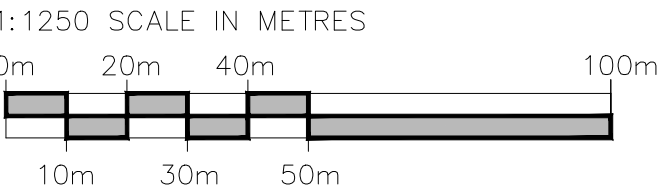

Proposed - Block Plan
1 : 500

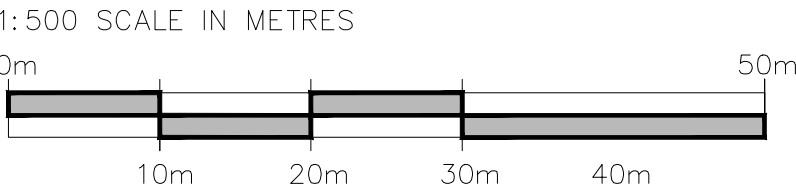

A	Clarifications to drawing sheet only	14.06.17	FS
Rev	Notes	Date	Initial
Status	PLANNING		
Consultant:			
r r robert rigby architects 42 Portman Road, Reading, Berks RG30 1EA Telephone: 0118 95770 10 Fax: 0118 95770 19 E-Mail: enquiries@rigbyarchitects.com			
Project:			
18 St Anne's Road			
Caversham			
Reading			
RG4 7PA			
Client			
Mr and Mrs Potter			
Drawing Title:			
EXISTING LOCATION PLAN			
PROPOSED BLOCK PLAN			
Scale:	VARIES	Dwg. No.:	Rev.:
	at A2 size	1537/P/001	A
Drawn by:	AC		
Date:	20.07.16		