



All dimensions to be checked on site. Written dimensions to be followed in preference to scaled dimensions.
All errors and omissions to be reported to the architect.

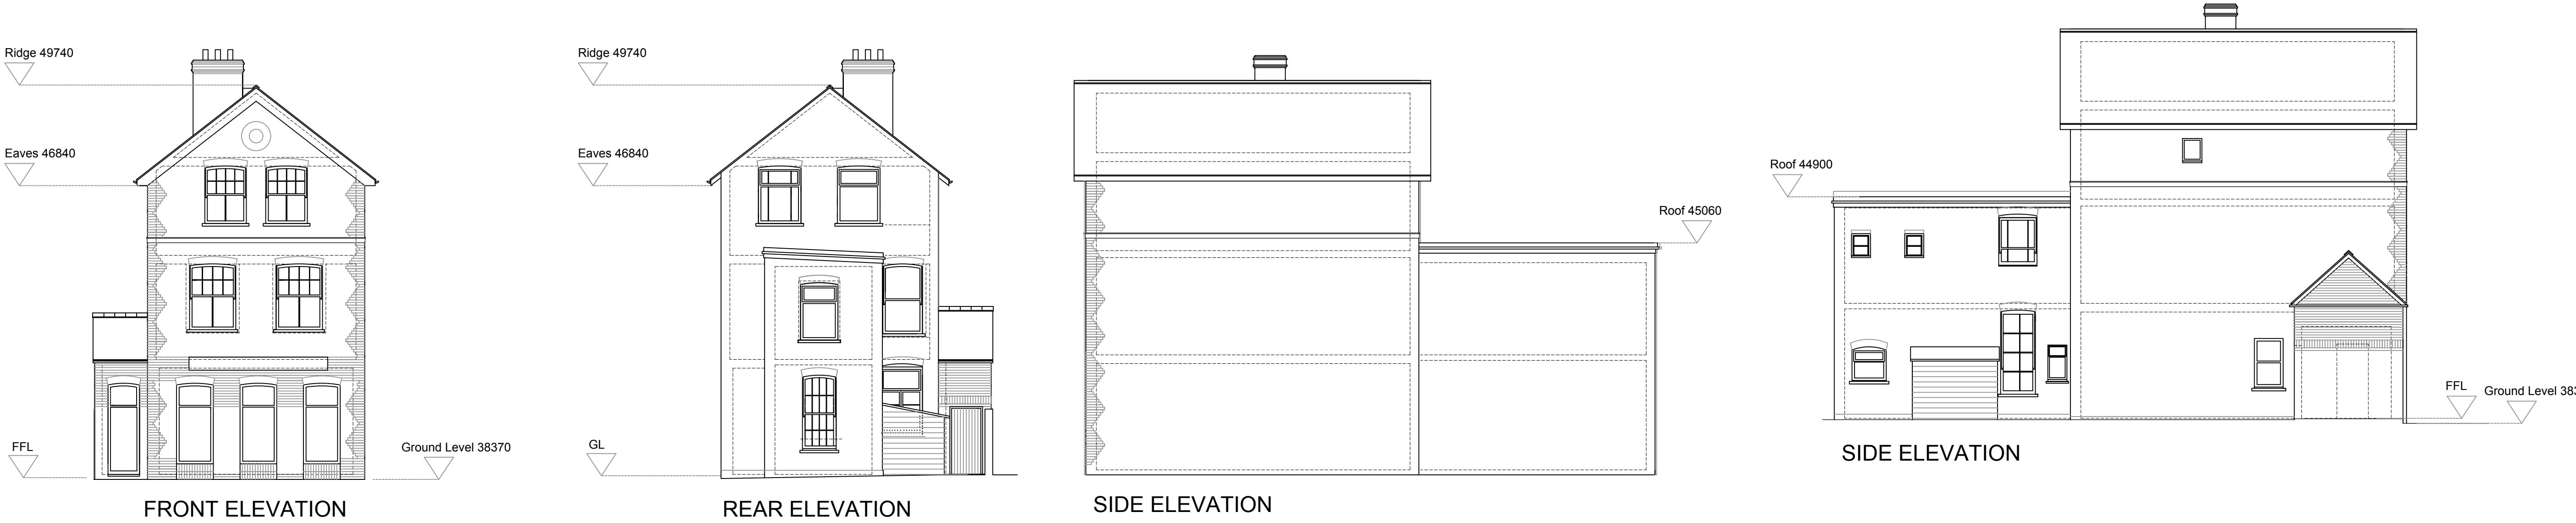

Scale 1:100

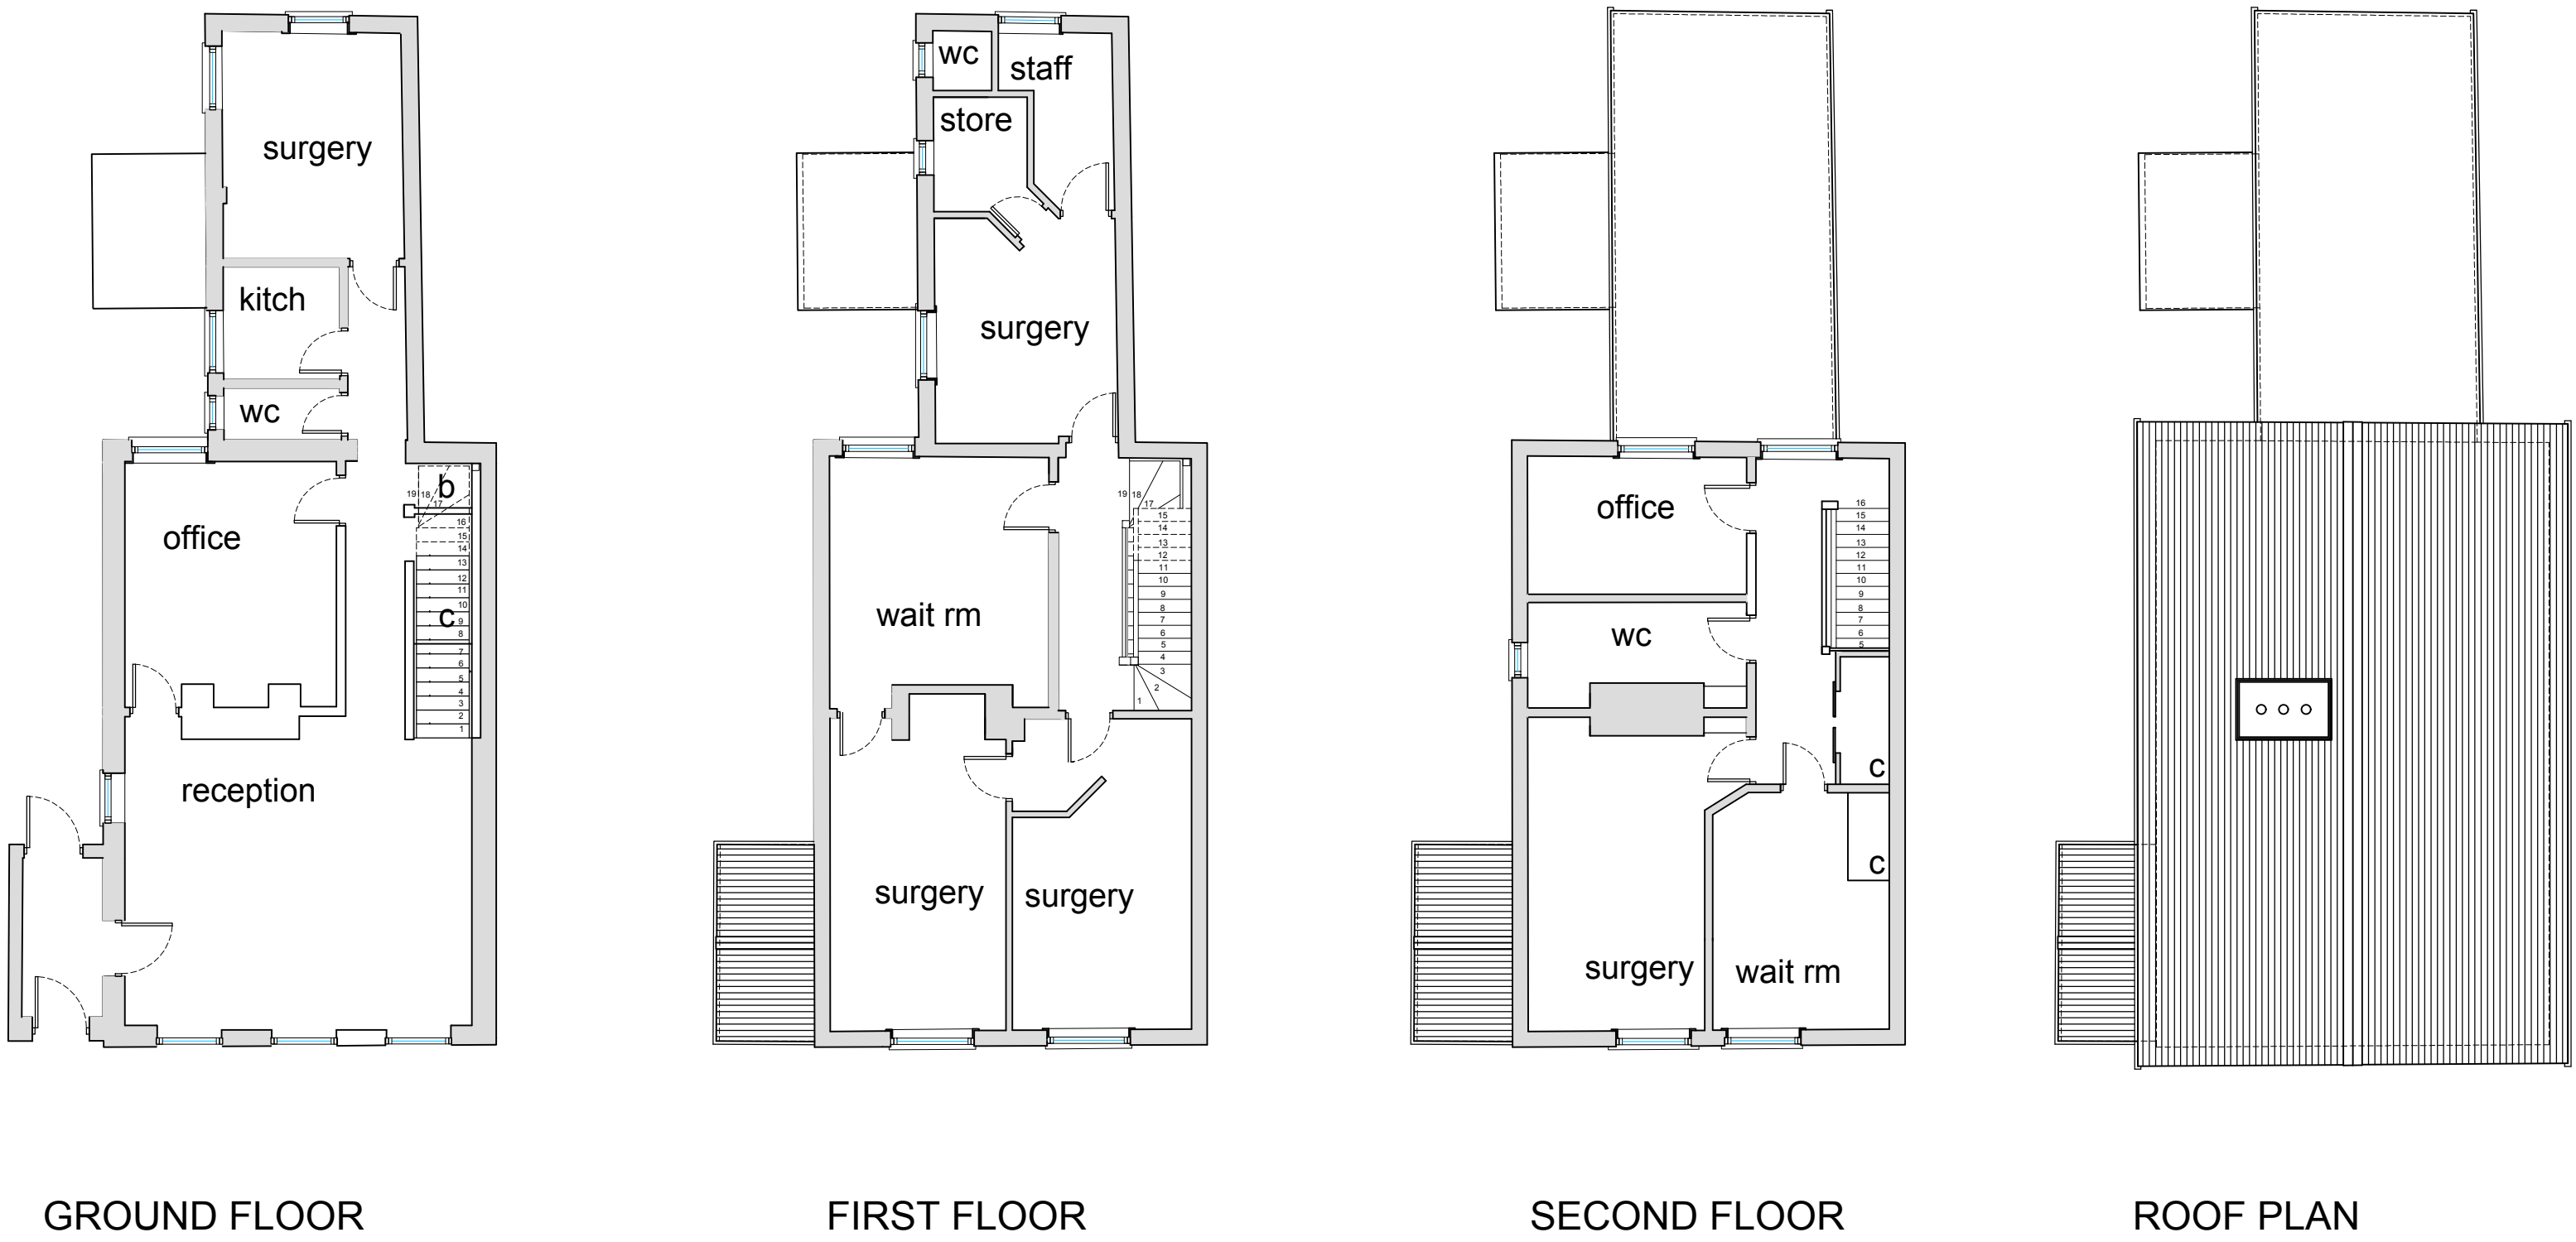

Scale 1:100



A 24.04.17 CHIMNEY ADDED TO ROOF				RC
PLAN				
Rev.	Date	Description	Drawn	



The Old Registry Office,
20 Amersham Hill
High Wycombe,
Buckinghamshire,
HP13 6NZ

Tel: 01494 512717
Fax: 01494 471714
email: info@tw-2.co.uk

Project
RIVERSIDE DENTAL CENTRE
20 BRIDGE STREET
CAVERSHAM
READING
RG4 8AA

Drawing Title

EXISTING SURVEY

Date	Scale	Cad Ref	Drawn	Checked
JAN 15	100		VK	

Drawing No.
14 427 SV02 A

