


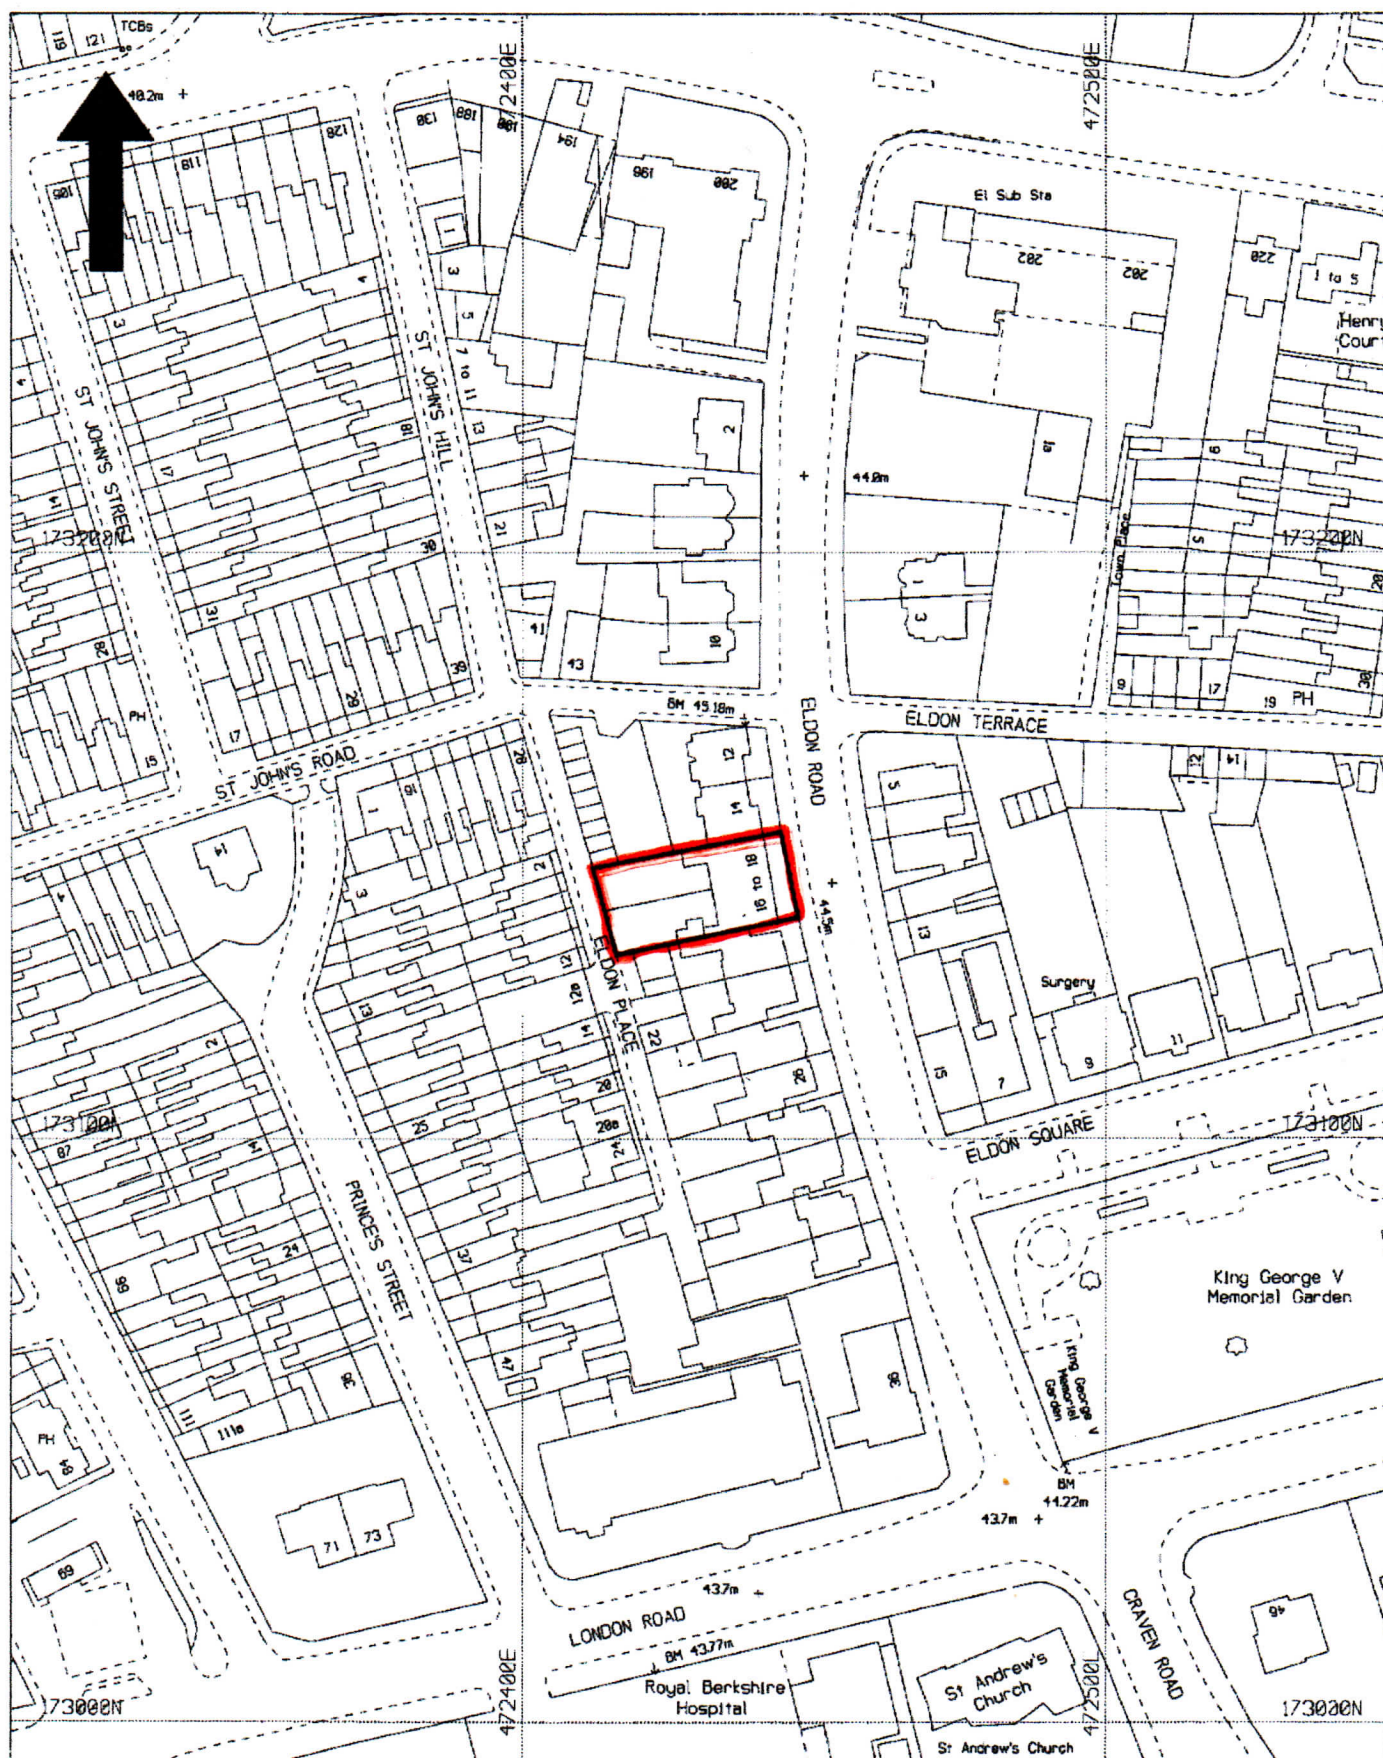

Title: Location Plan.  
16-18, Eldon Road, Reading.

Date: 10/03/98

Drg.No. 98/0135/LB/CM

Scale: 1:1250

Based upon the 1995 Ordnance Survey 1:1250 mapping with the permission of the Controller of Her Majesty's Stationery Office © Crown Copyright. Unauthorized reproduction infringes Crown copyright and may lead to prosecution or civil proceedings.



**Reading**  
BOROUGH COUNCIL