




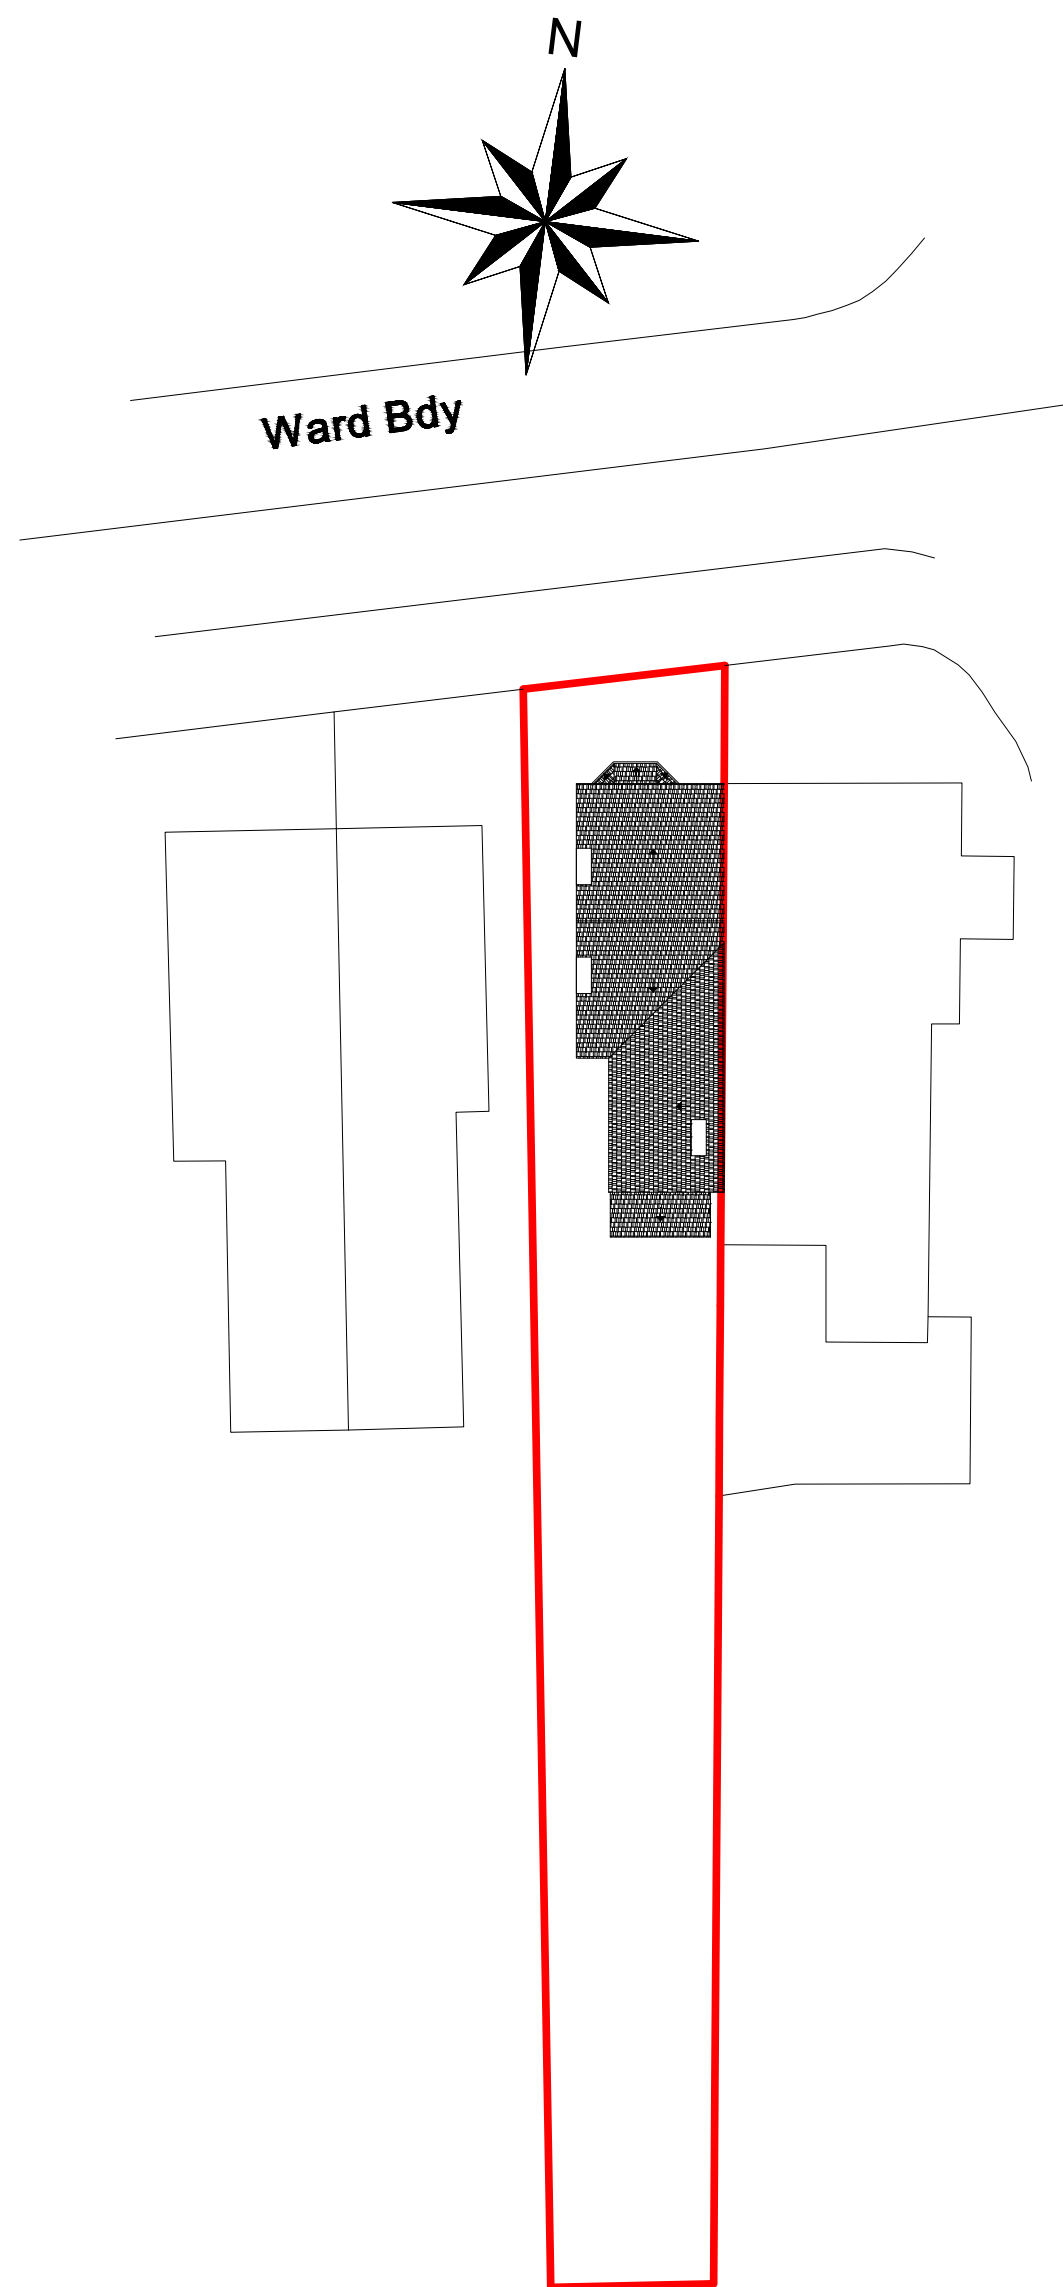

Existing Block Plan
Scale: 1/500

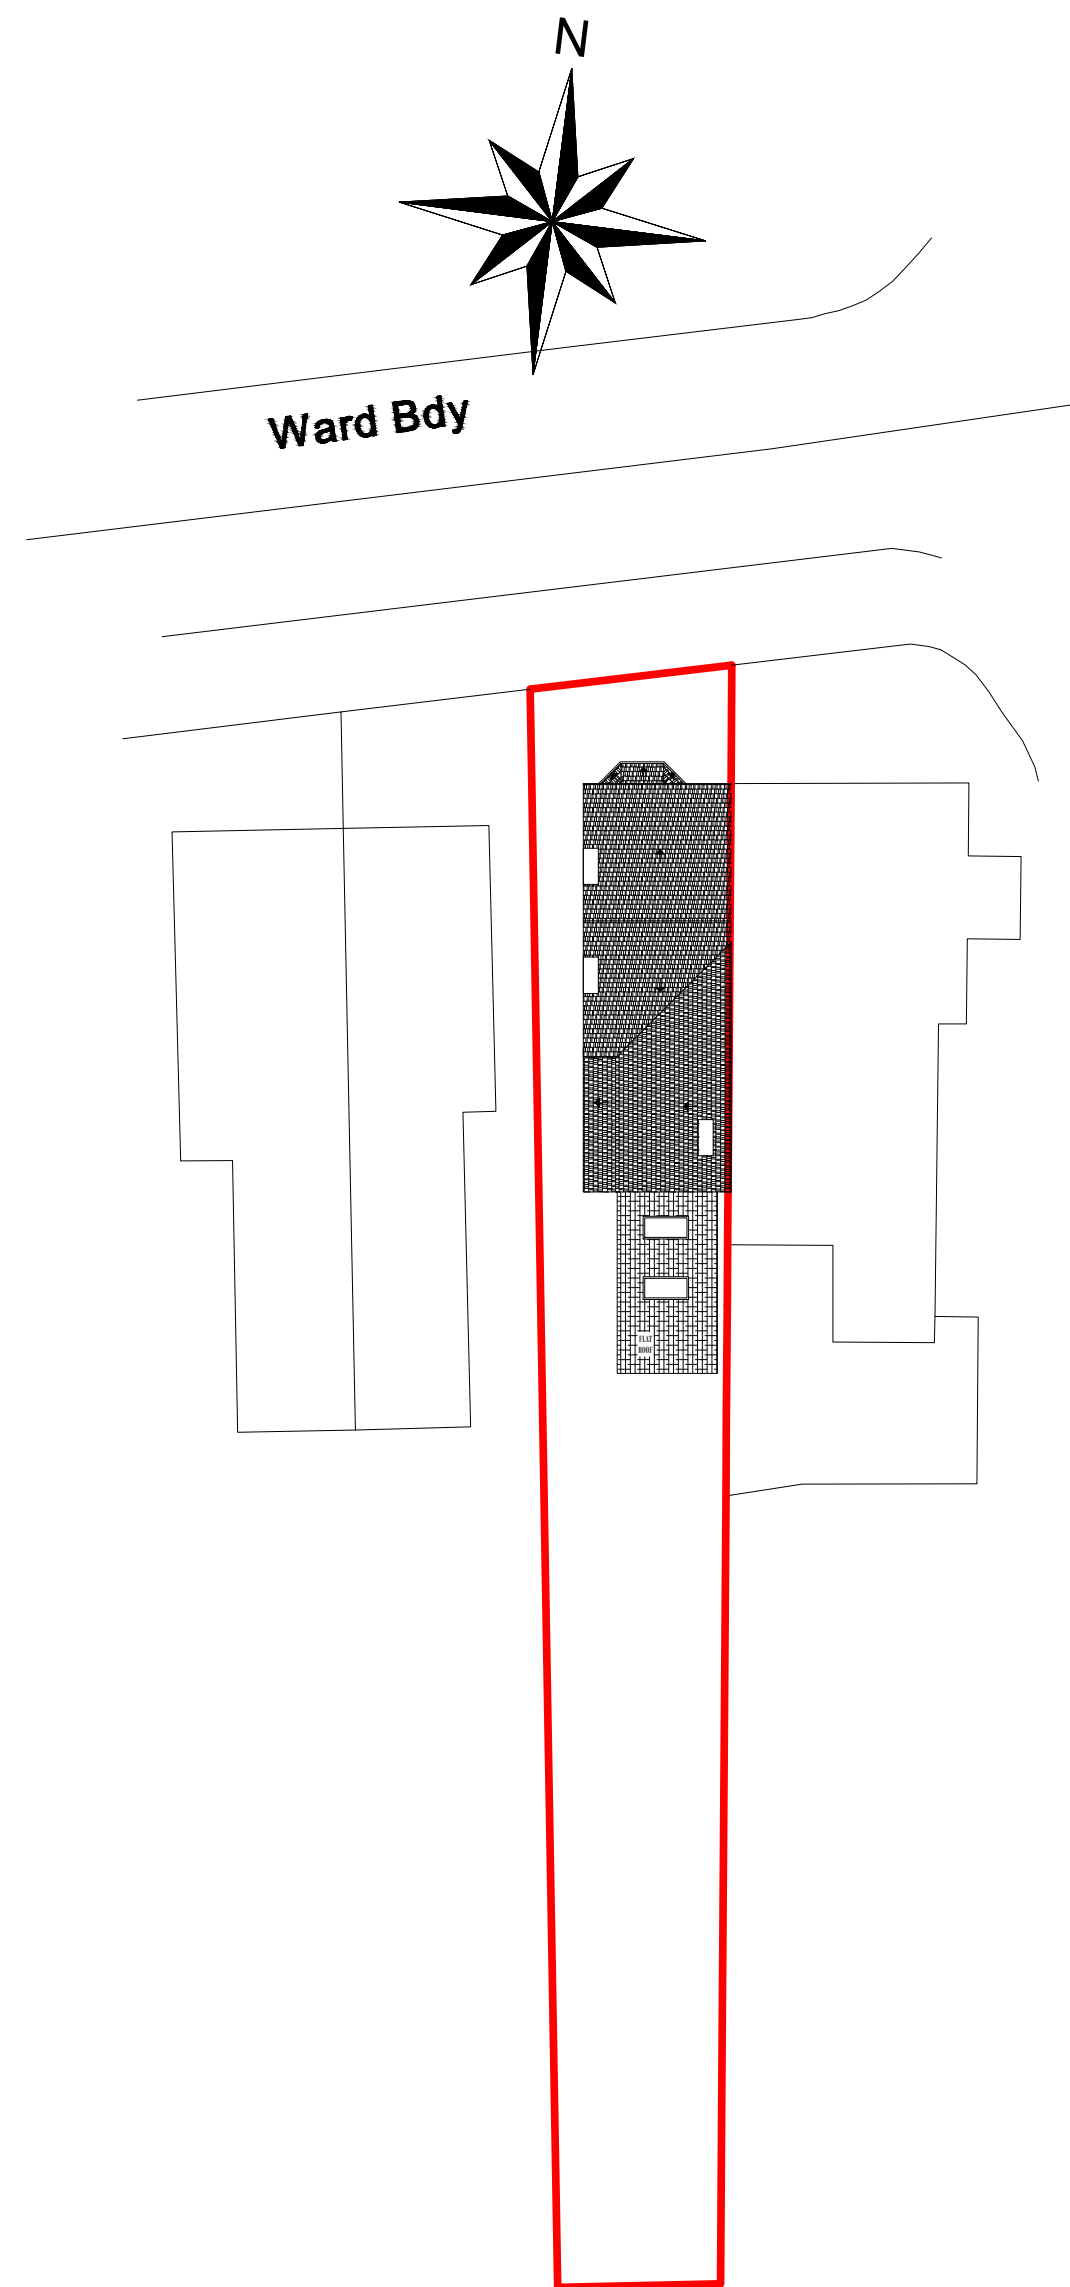

Proposed Block Plan
Scale: 1/500

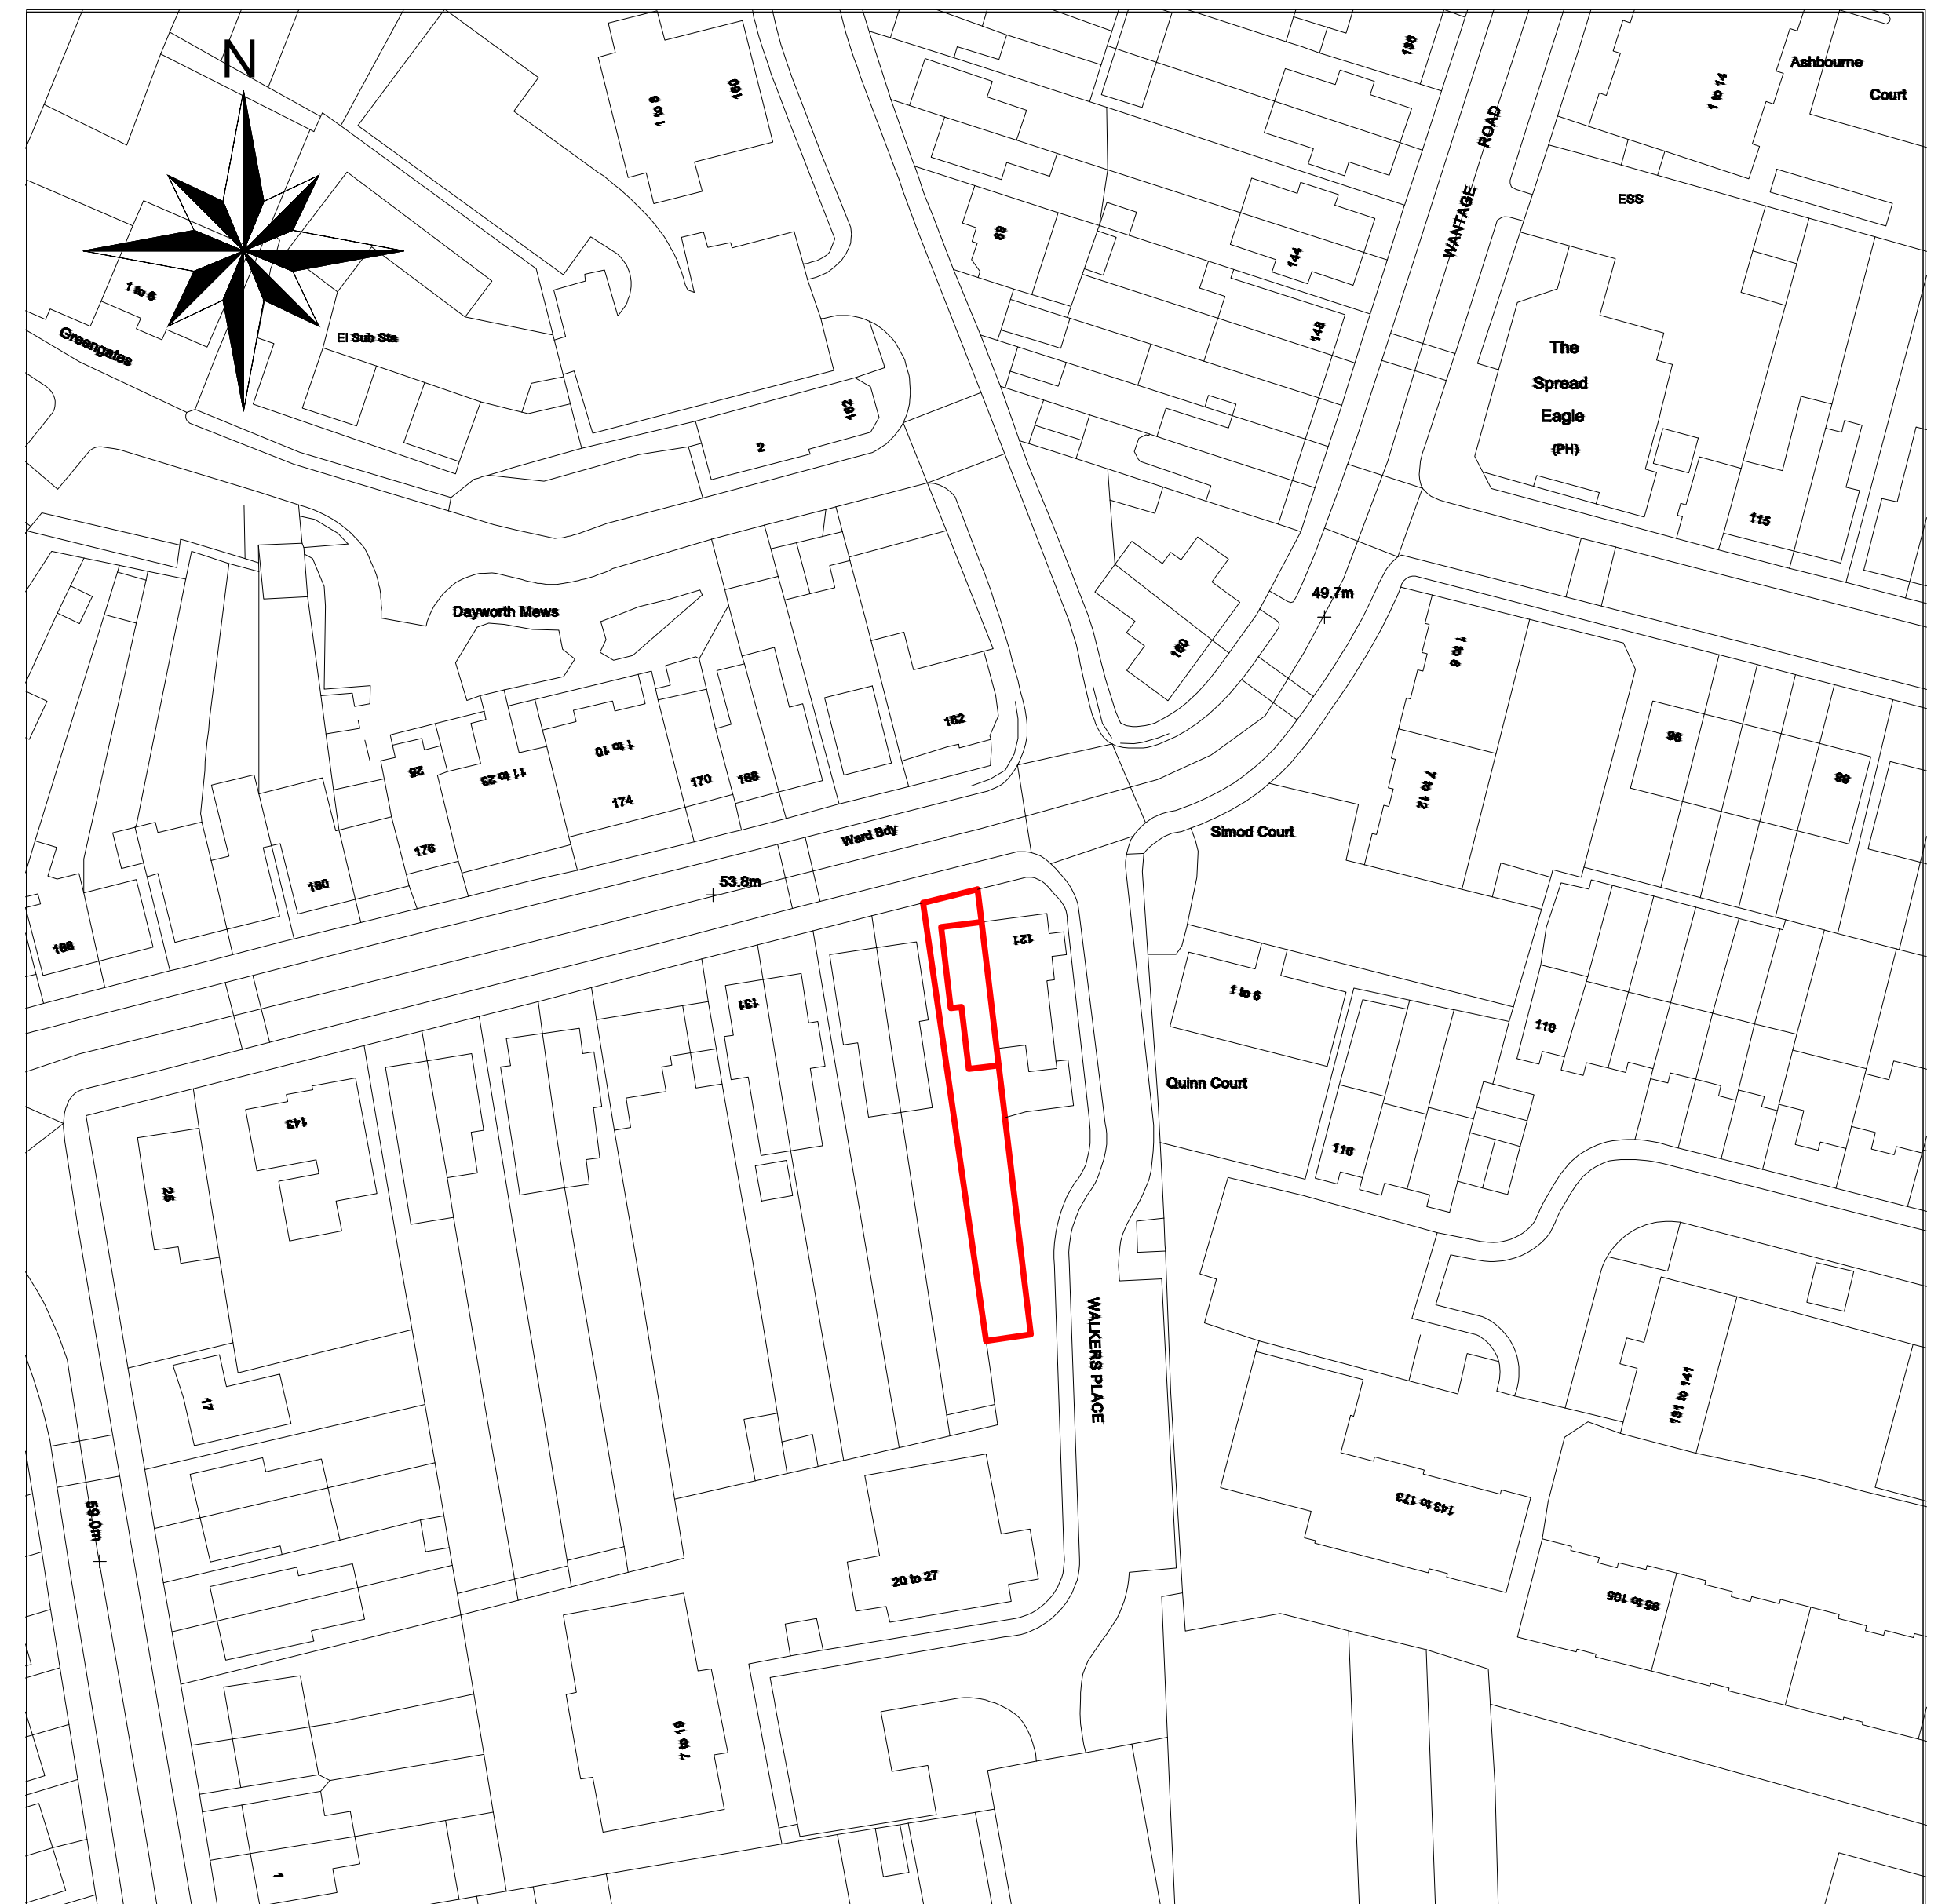

Location Plan
Scale: 1/1250

Drawing: Existing And Proposed Block Plan Location Plan		Pro Planning Solutions	
Title: Single Storey Rear Extension		Tel: 07534354000	
Client: Mr. Mohammad Afzal Address: 123 Wantage Road - RG30 2SL		Email: arshad.mahmood2008@yahoo.co.uk	
Note: All dimensions to be checked on site		Scale@A3: 1:500 1:1250	Drawing Number: 03
		Drawing Date 31 Dec. 2016	Revision Date Kevin/C
		Revision	

