


PLAN View - Ground Floor - 96 Amity Road

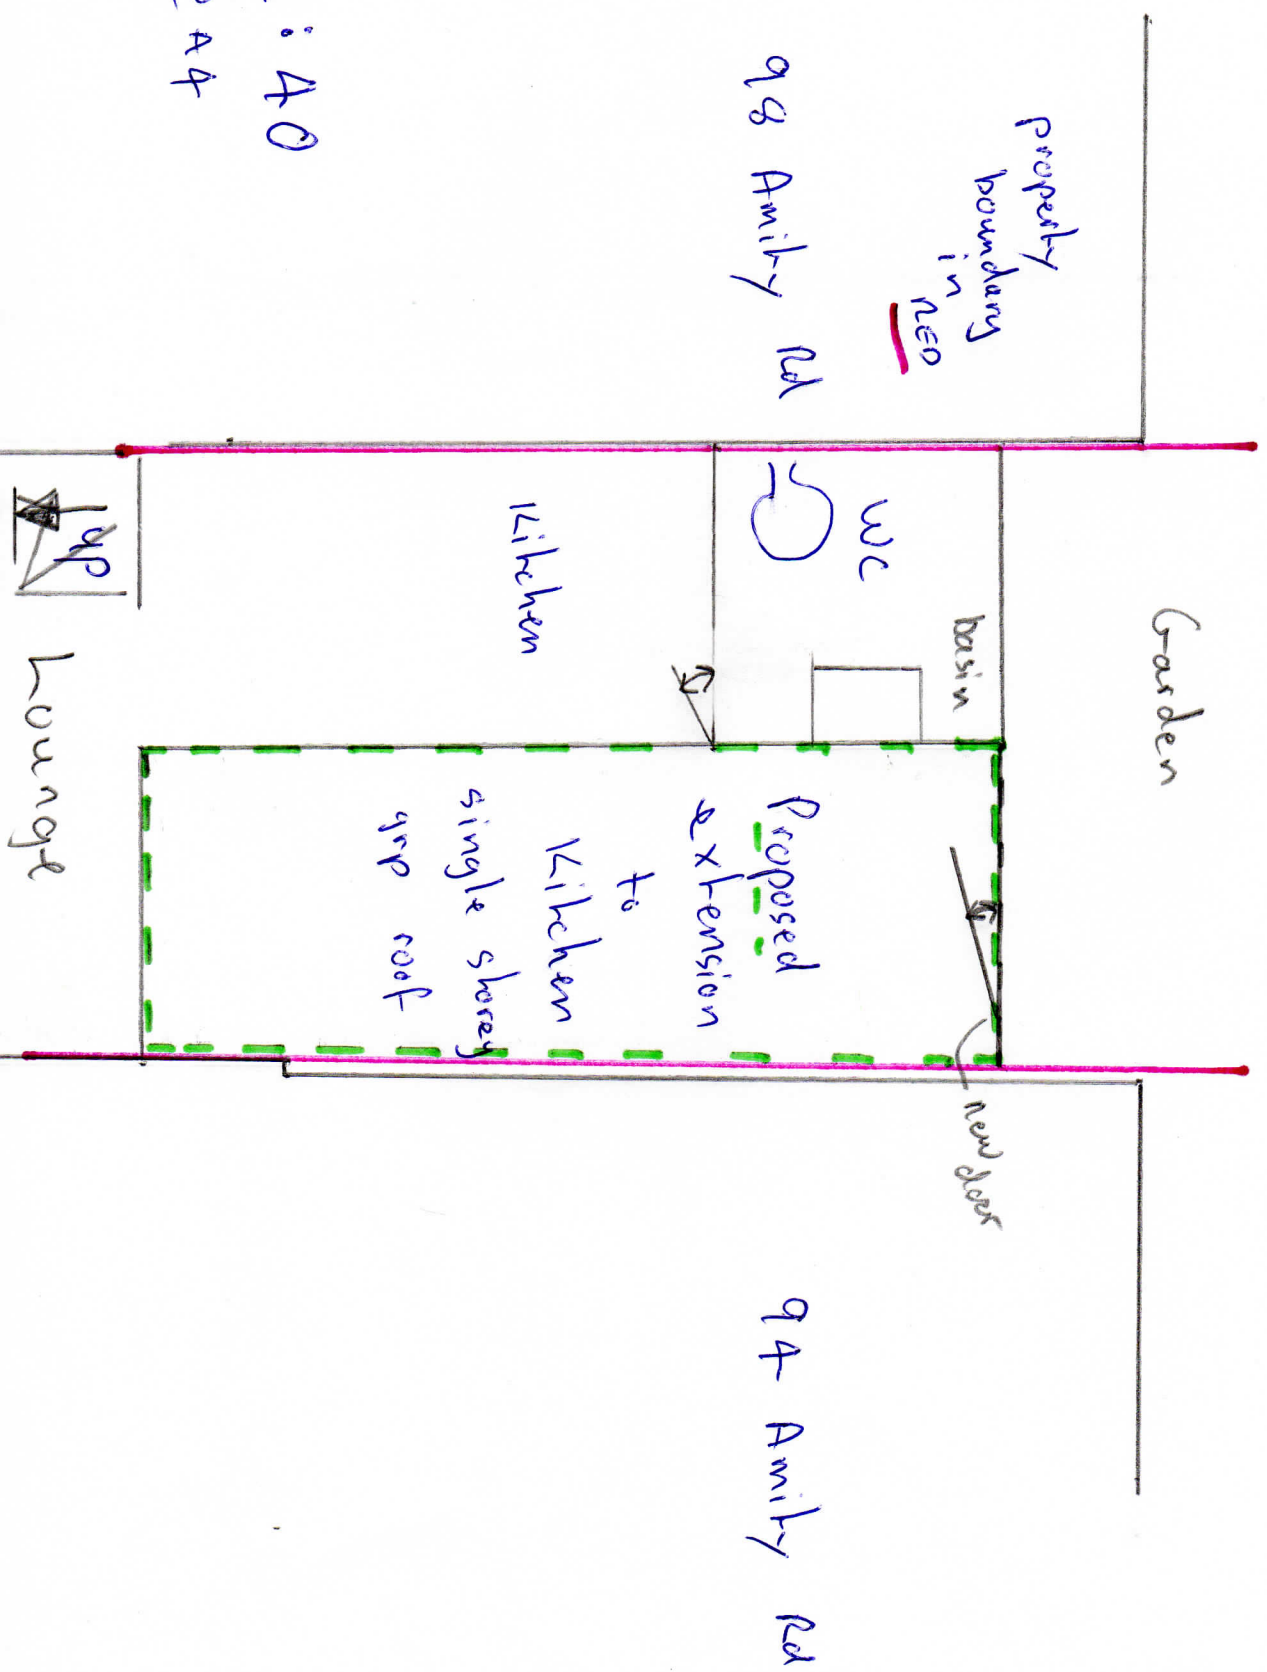

Scale 1:40
@ A4