


Figures

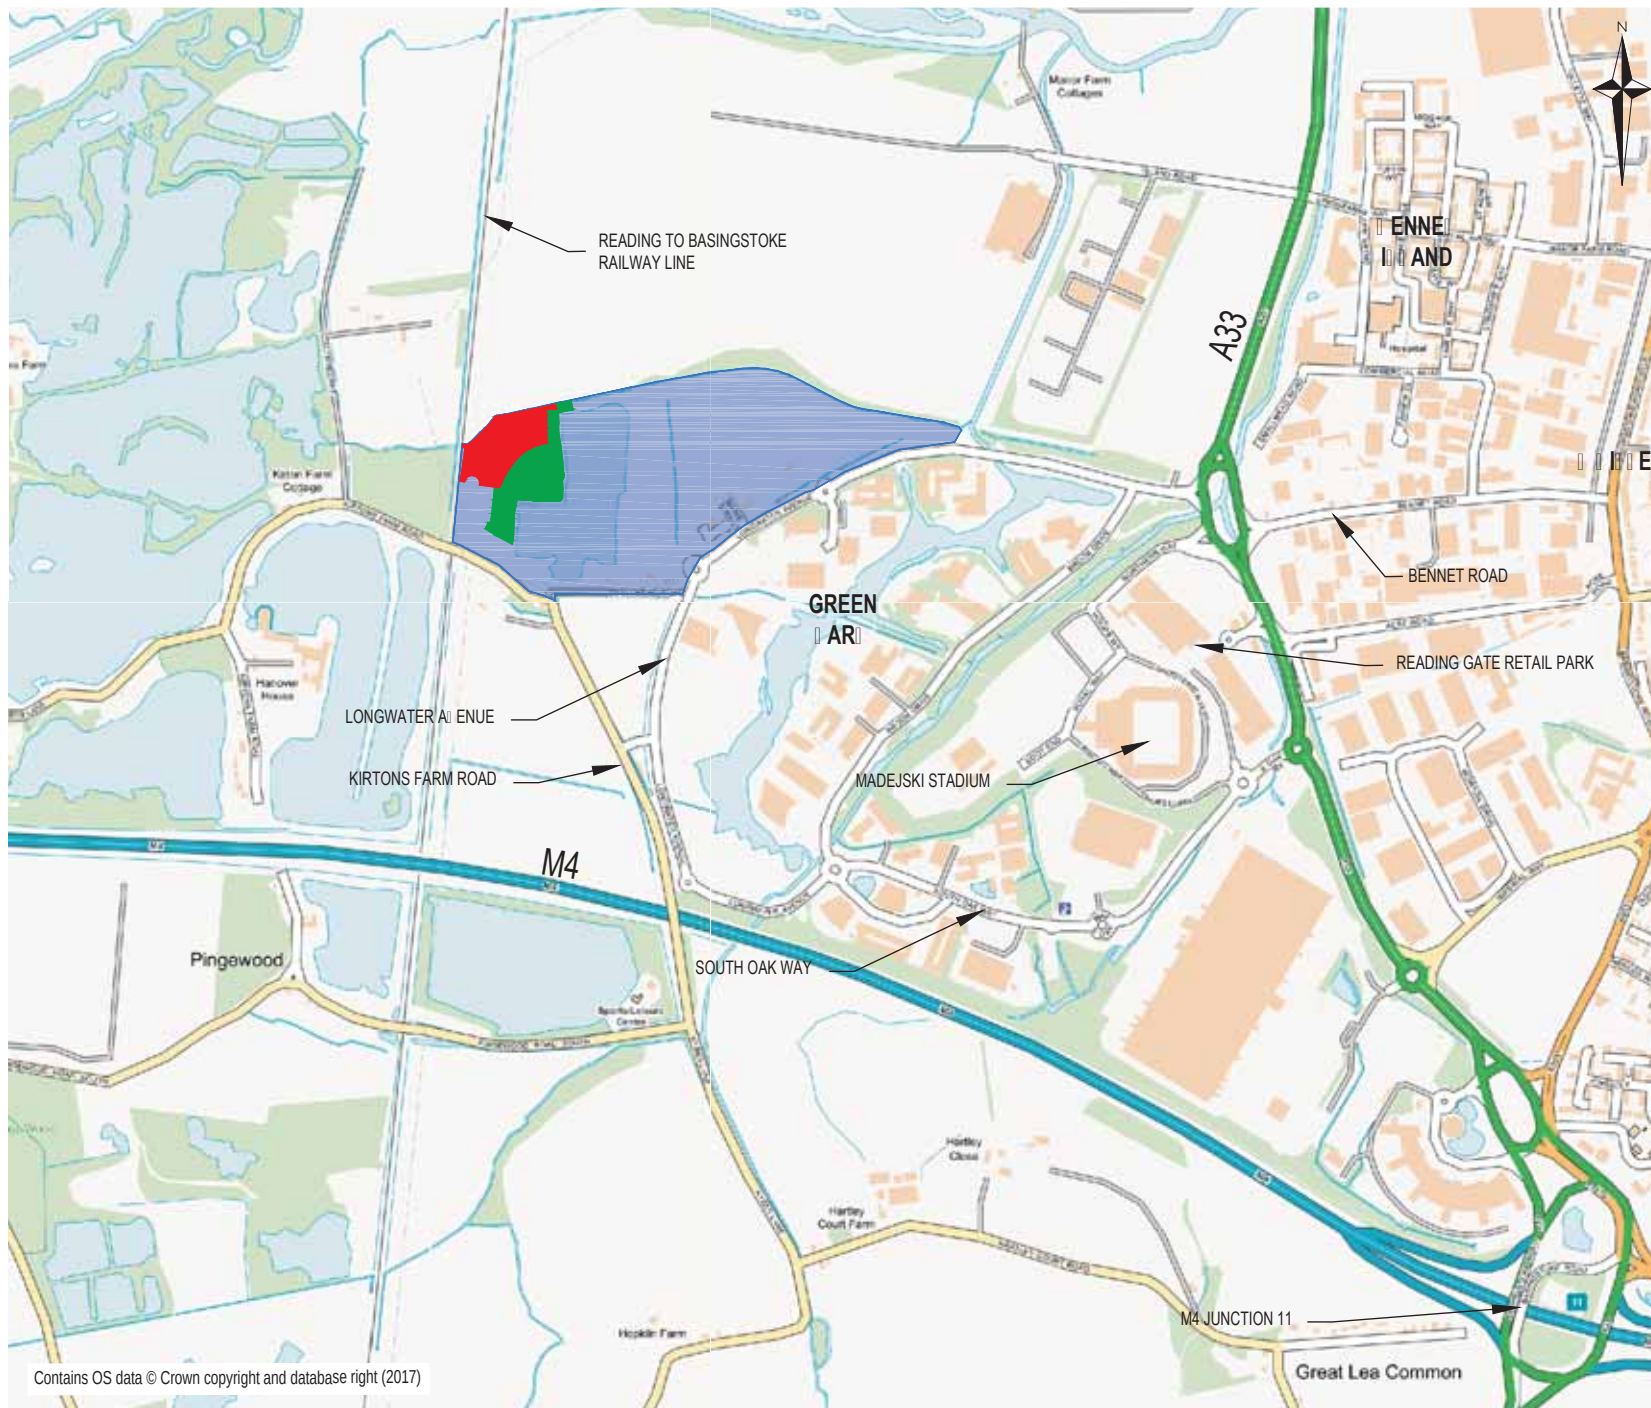

Contains OS data © Crown copyright and database right (2017)

KEY



PHASE 6a DEVELOPMENT SITE



PHASE 6b DEVELOPMENT SITE



OVERALL GREEN PARK VILLAGE DEVELOPMENT SITE

FIGURE 1

FOR INFORMATION ONLY

P1	FIRST ISSUE	24/04/17	DK
----	-------------	----------	----

Rev.	Description	Date	Chkd
------	-------------	------	------

Glanville
 3 Grovelands Business Centre
 Boundary Way
 Hemel Hempstead, Herts. HP2 7TE
 Tel: (01442) 835999 Fax: (01442) 258924
 postbox@glanvillegroup.com www.glanvillegroup.com





Client: **St Edward**
 designed for life

Project: **GREEN PARK VILLAGE, READING**

Title: **PHASE 6
SITE LOCATION PLAN**

Project Engineer :	DK	Scale : 1:10,000 @ A3
Project Director :	HG	Date : DEC 16
Status :	INFORMATION	

Drawing No.	4160721-1402	Rev	11
-------------	--------------	-----	----

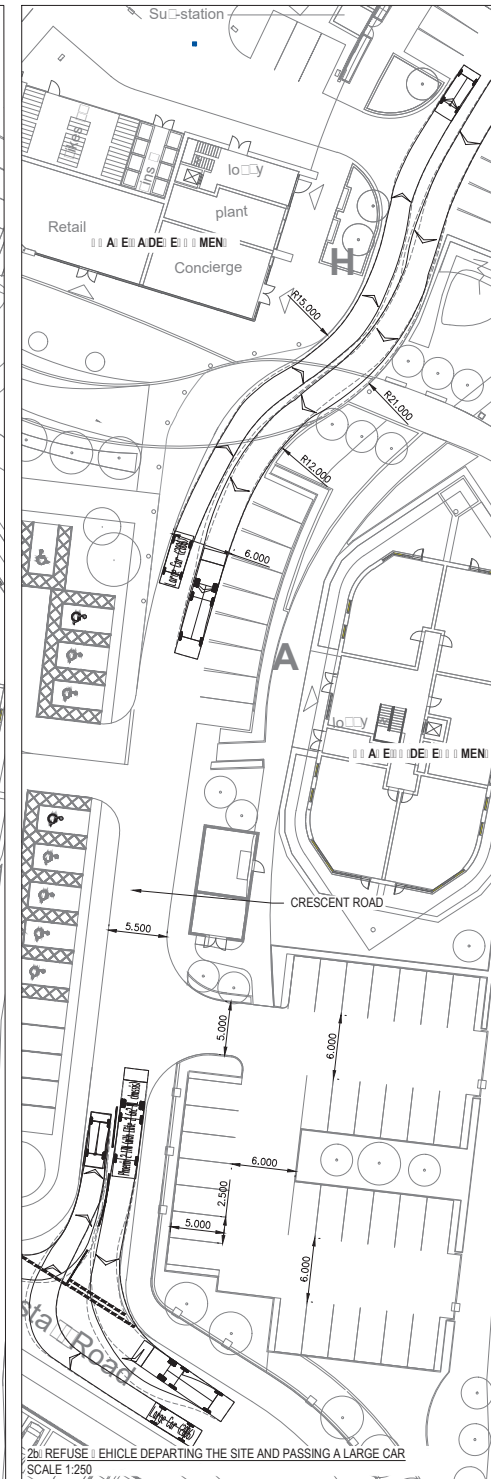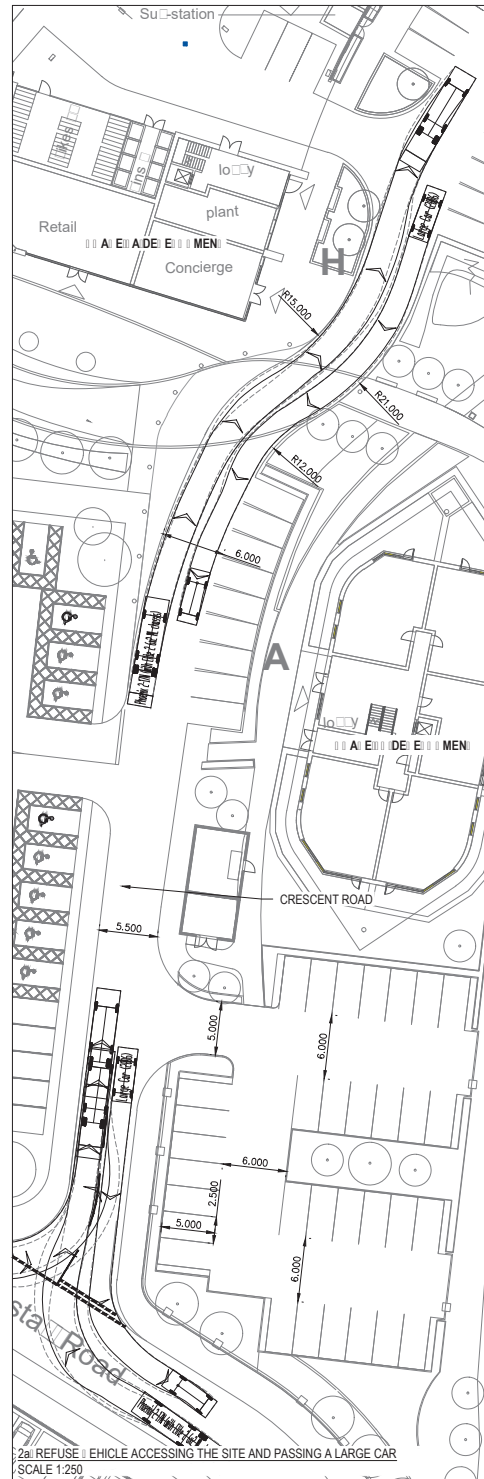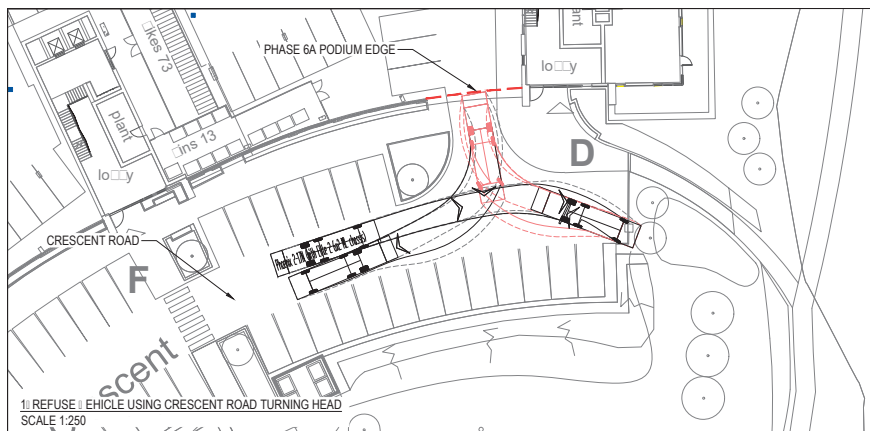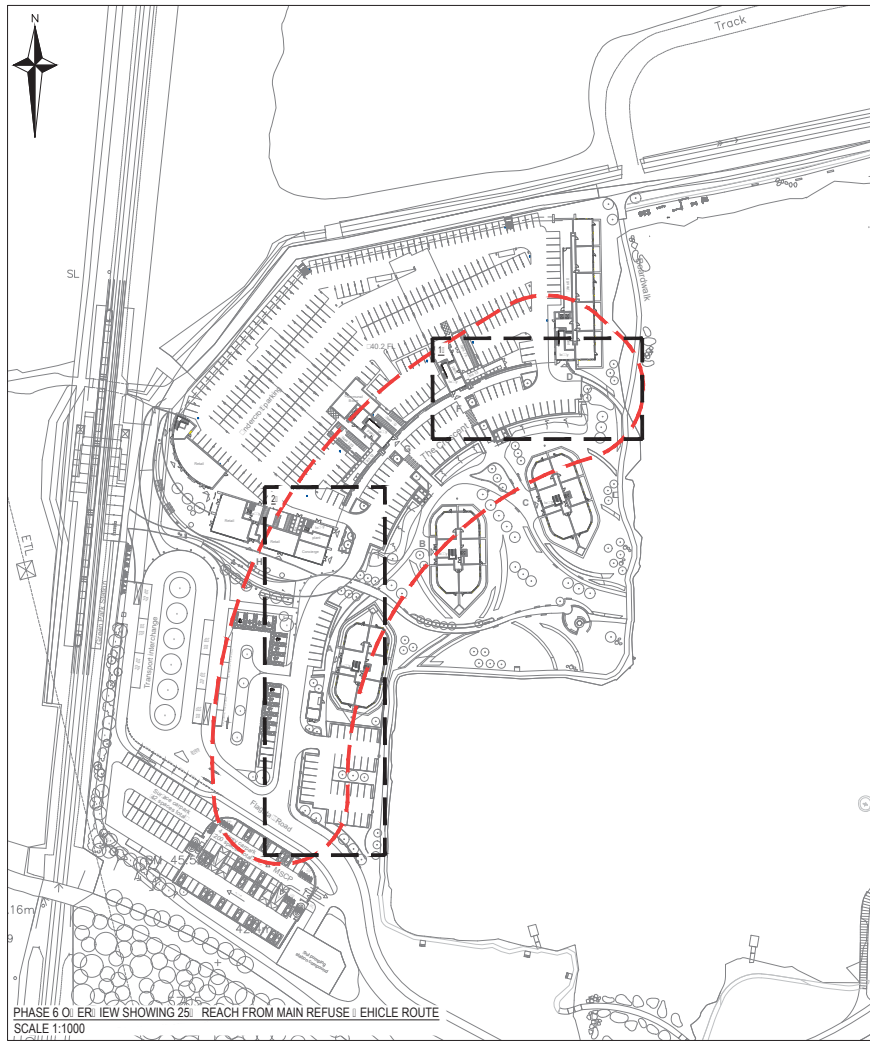

LEGEND

- PROPOSED SITE LAYOUT
- 25% REACH FROM REFUSE VEHICLE ROUTE
- DIRECTION OF TRAVEL (FORWARDS)
- VEHICLE OUTLINE
- BODY OR ERHANG
- WHEELS/TENTS
- DIRECTION OF TRAVEL (REVERSE)
- VEHICLE OUTLINE
- BODY OR ERHANG
- WHEELS/TENTS

TECHNICAL DATA OF VEHICLE USED

Vehicle Type	Overall Length	Overall Width	Overall Height	Max Body Ground Clearance	Max Trail Width	Load Capacity (kg)	Max 50% Turning Radius
Phase 2 17m Length 2.6m Max Clearance	17.000	3.000	3.000	1.000	1.000	4000	10.000
Phase 3 17m Length 2.6m Max Clearance	17.000	3.000	3.000	1.000	1.000	4000	10.000
Phase 4 17m Length 2.6m Max Clearance	17.000	3.000	3.000	1.000	1.000	4000	10.000
Phase 5 17m Length 2.6m Max Clearance	17.000	3.000	3.000	1.000	1.000	4000	10.000
Phase 6 17m Length 2.6m Max Clearance	17.000	3.000	3.000	1.000	1.000	4000	10.000

KEY PLAN
Scale 1:10,000

FIGURE 2b

Rev	Description	Date	Chkd
14	MASTERPLAN - PDATED	25.05.17	JK
13	MASTERPLAN - PDATED	16.05.17	JK
12	MASTERPLAN AND SWEEP PATHS - PDATED	22.03.17	JK
11	FIRST ISSUE	24.02.17	JK

Glanville
3 Grovelands Business Centre
Boundary Way
Hemel Hempstead, Herts, HP2 7TE
Tel: (01442) 835999 Fax: (01442) 268024
postbox@glanvillegroup.com www.glanvillegroup.com






St Edward
Simpson & Co

Project: GREEN PARK VILLAGE READING

Title: PHASE 6 - FIRE TENDER AND REFUSE VEHICLE SWEEP PATH ANALYSIS 2 OF 2

Project Engineer: DK **Scale:** AS SHOWN @ A1
Project Director: HBG **Date:** FEB 2017
Status: INFORMATION

Drawing No. 4160761-1400 **Rev** 14

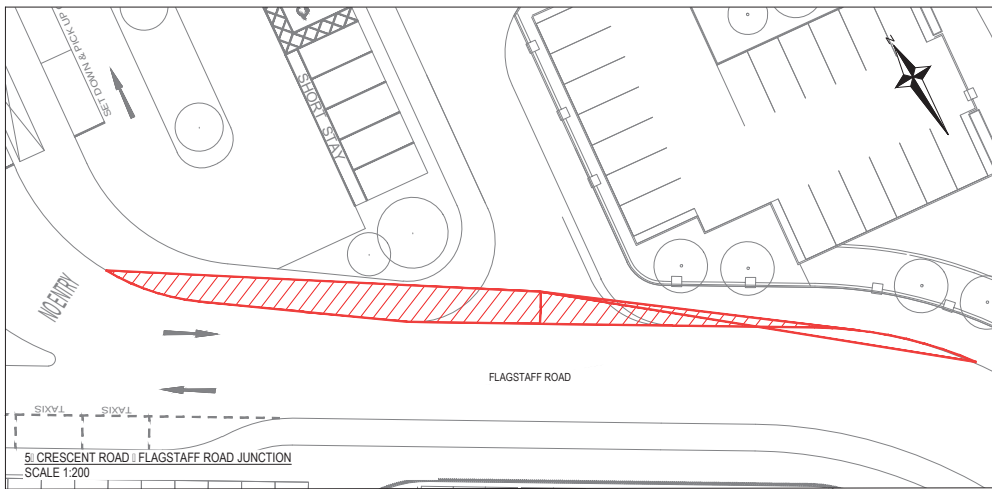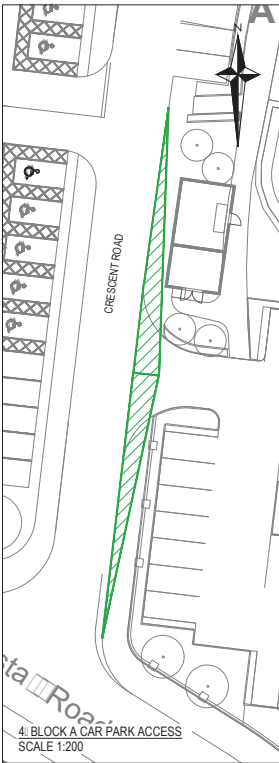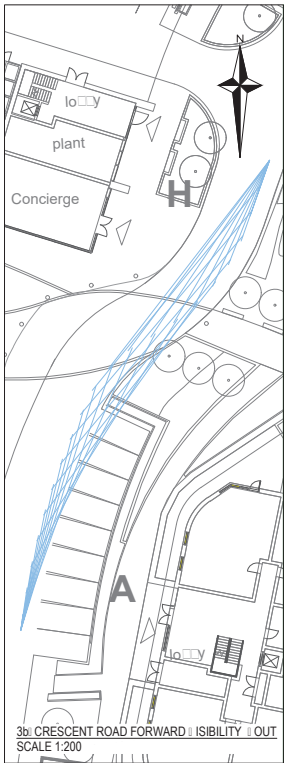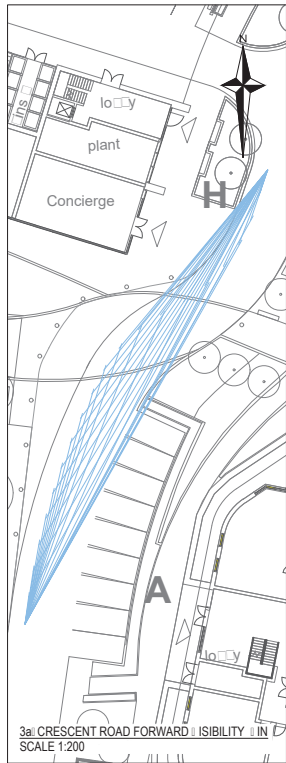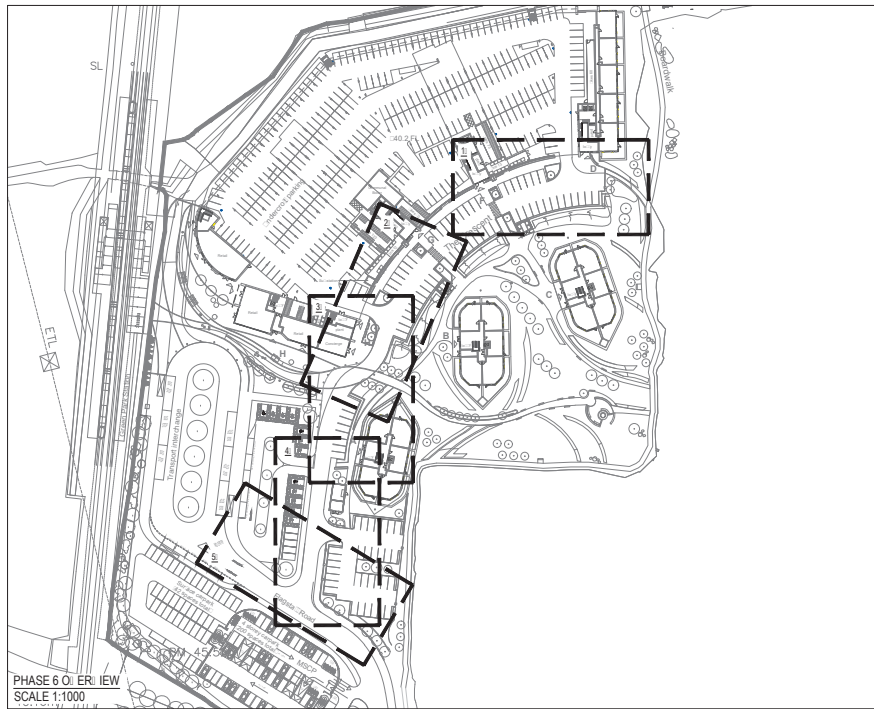

LEGEND

	PROPOSED SITE LAYOUT
	24m x 33m VISIBILITY SPLAY (25 ph)
	24m x 25m VISIBILITY SPLAY (20 ph) WITH 600mm KERB OFFSET
	24m x 25m VISIBILITY SPLAY (20 ph) WITH 600mm KERB OFFSET
	25m FORWARD VISIBILITY (20 ph)

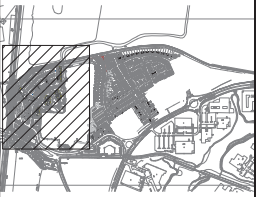


FIGURE 3

12	LAYOUT UPDATED	25.05.17	DK
11	FIRST ISSUE	17.05.17	DK
Rev	Description	Date	Chkd





Glanville
3 Grovelands Business Centre
Boundary Way
Hemel Hempstead, Herts. HP2 7TE
Tel: (01442) 836999 Fax: (01442) 268024
postbox@glanvillegroup.com www.glanvillegroup.com

Client: **St Edward**
Simpson & Co

Project: **GREEN PARK VILLAGE READING**

Title: **PHASE 6 - VISIBILITY SPLAYS**

Project Engineer: DK Scale: AS SHOWN @ A1
Project Director: HBG Date: APR 2017
Status: INFORMATION

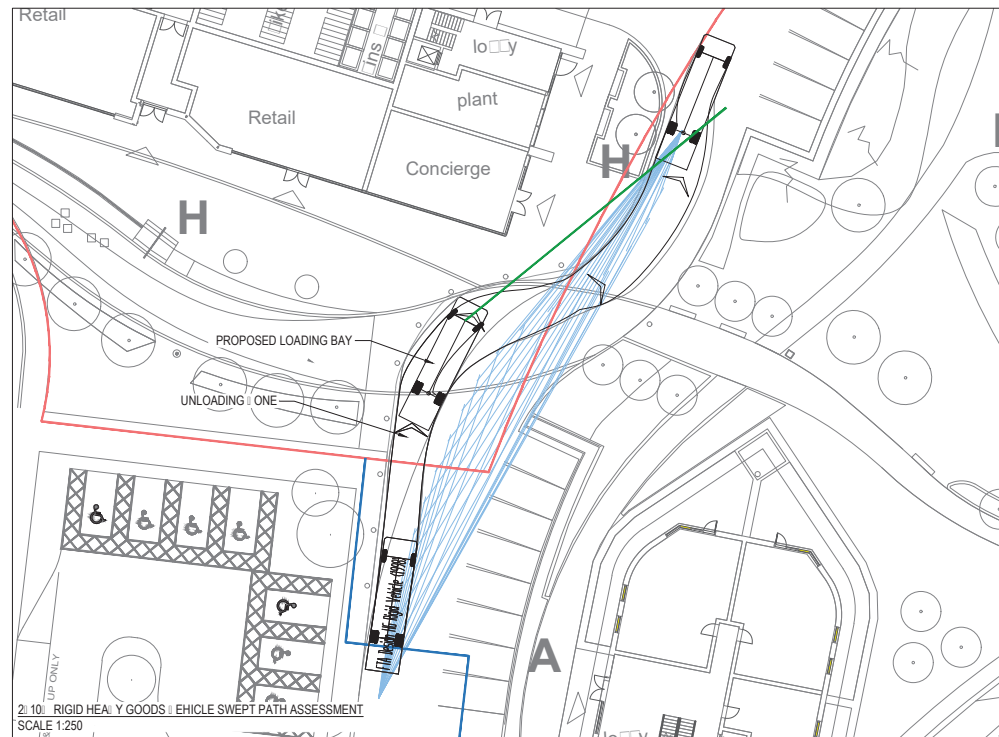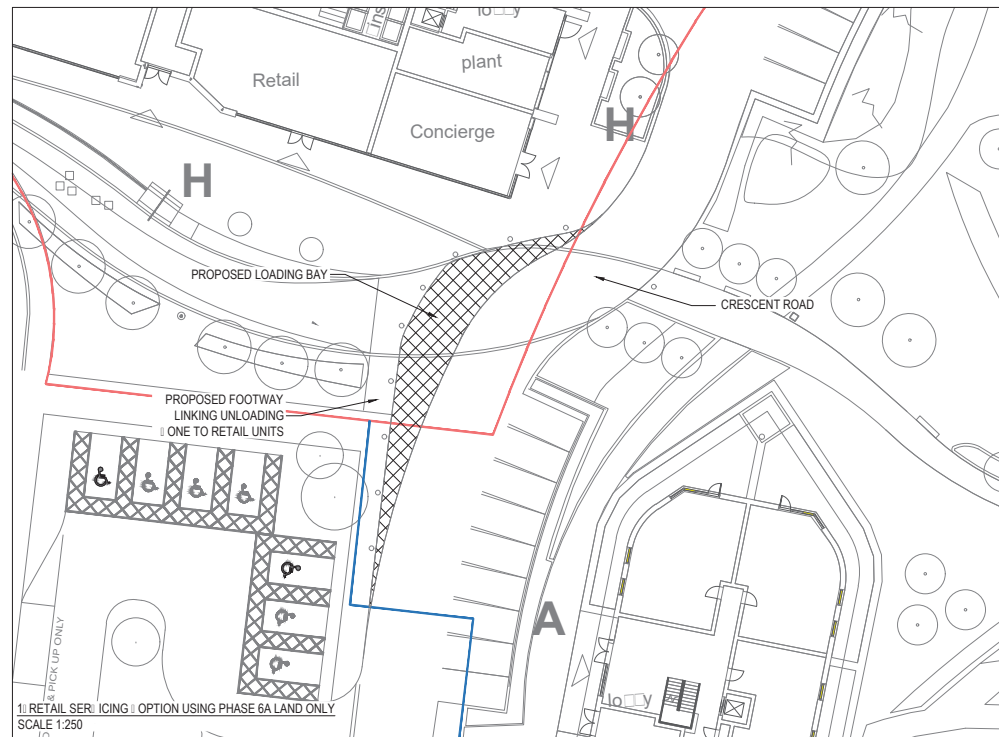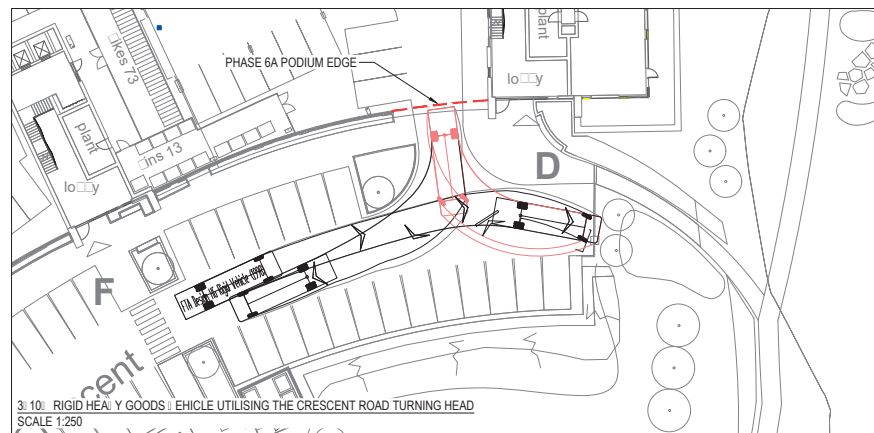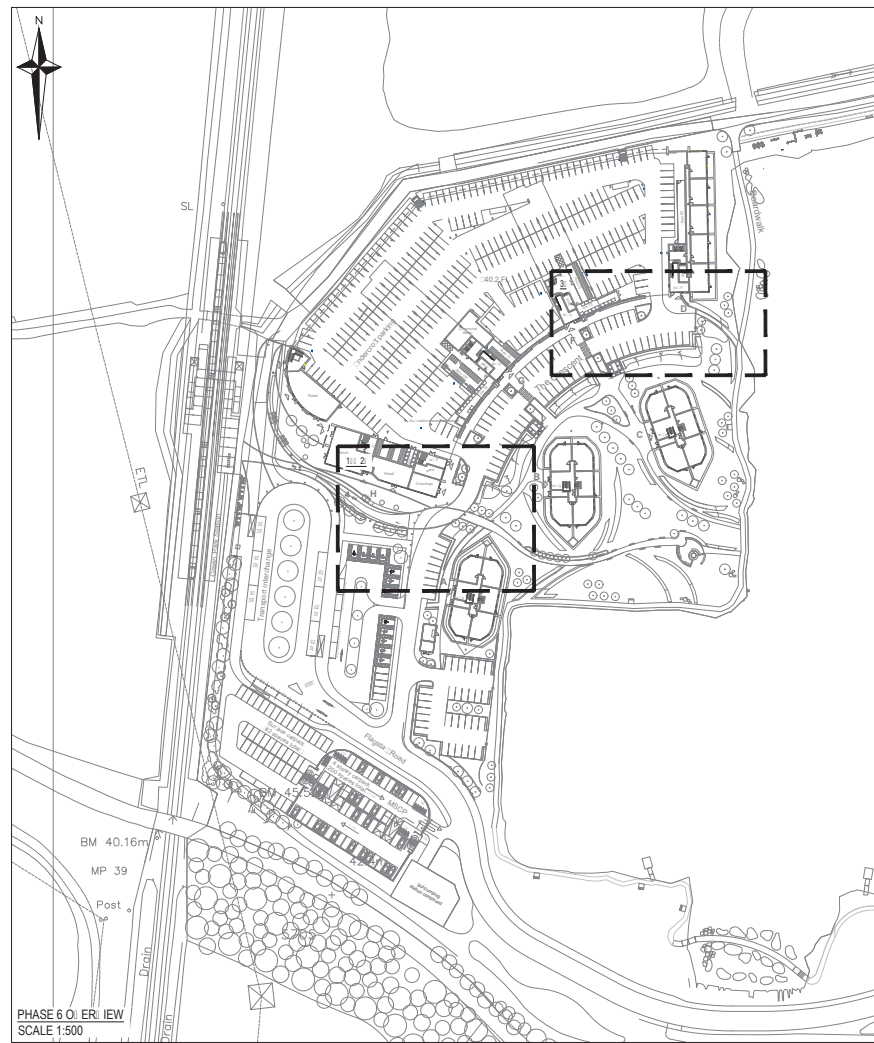

LEGEND

- PROPOSED SITE LAYOUT
- POTENTIAL DELIVERY BAY LOCATION
- 20:ph FORWARD ISIBILITY
- PHASE 6A BOUNDARY
- PHASE 6B BOUNDARY
- 20:ph ISIBILITY (25%)
- DIRECTION OF TRAFFIC (FORWARD)
- VEHICLE OUTLINE
- BODY OVERHANG
- WHEELS/TENTS
- DIRECTION OF TRAFFIC (REVERSE)
- VEHICLE OUTLINE
- BODY OVERHANG
- WHEELS/TENTS

TECHNICAL DATA OF VEHICLE USED

Vehicle	Overall Length	Overall Width	Overall Height	Min Body Ground Clearance	Turn Radius	Loc. to curb	Curb to Curb Turning Radius
PTA DESIGN HG BOD: (VEHICLE 1998)	10000	2500	2600	5400	2470	3000	11000

KEY PLAN

Scale 1:10,000

FIGURE 4

Rev	Description	Date	Chkd
14	FIGURE 4: PROPOSED TO SHOW PREFERRED OPTION	24.05.17	DK
13	SERVICING ARRANGEMENT (PROPOSED)	24.05.17	DK
12	SERVICING ARRANGEMENT (PROPOSED)	23.05.17	DK
11	FIRST ISSUE	22.05.17	DK

Glanville
3 Grovelands Business Centre
Boundary Way
Hemel Hempstead, Herts, HP2 7TE
Tel: (01442) 836999 Fax: (01442) 268824
postbox@glanvillegroup.com www.glanvillegroup.com


Client: **St Edward**
Greenwich for life

Project: **GREEN PARK VILLAGE READING**

Title: **PHASE 6 - PROPOSED LOADING BAY**

Project Engineer: DK Scale: AS SHOWN @ A1
Project Director: HBG Date: MAY 2017
Status: INFORMATION

Drawing No. 4160761-1407

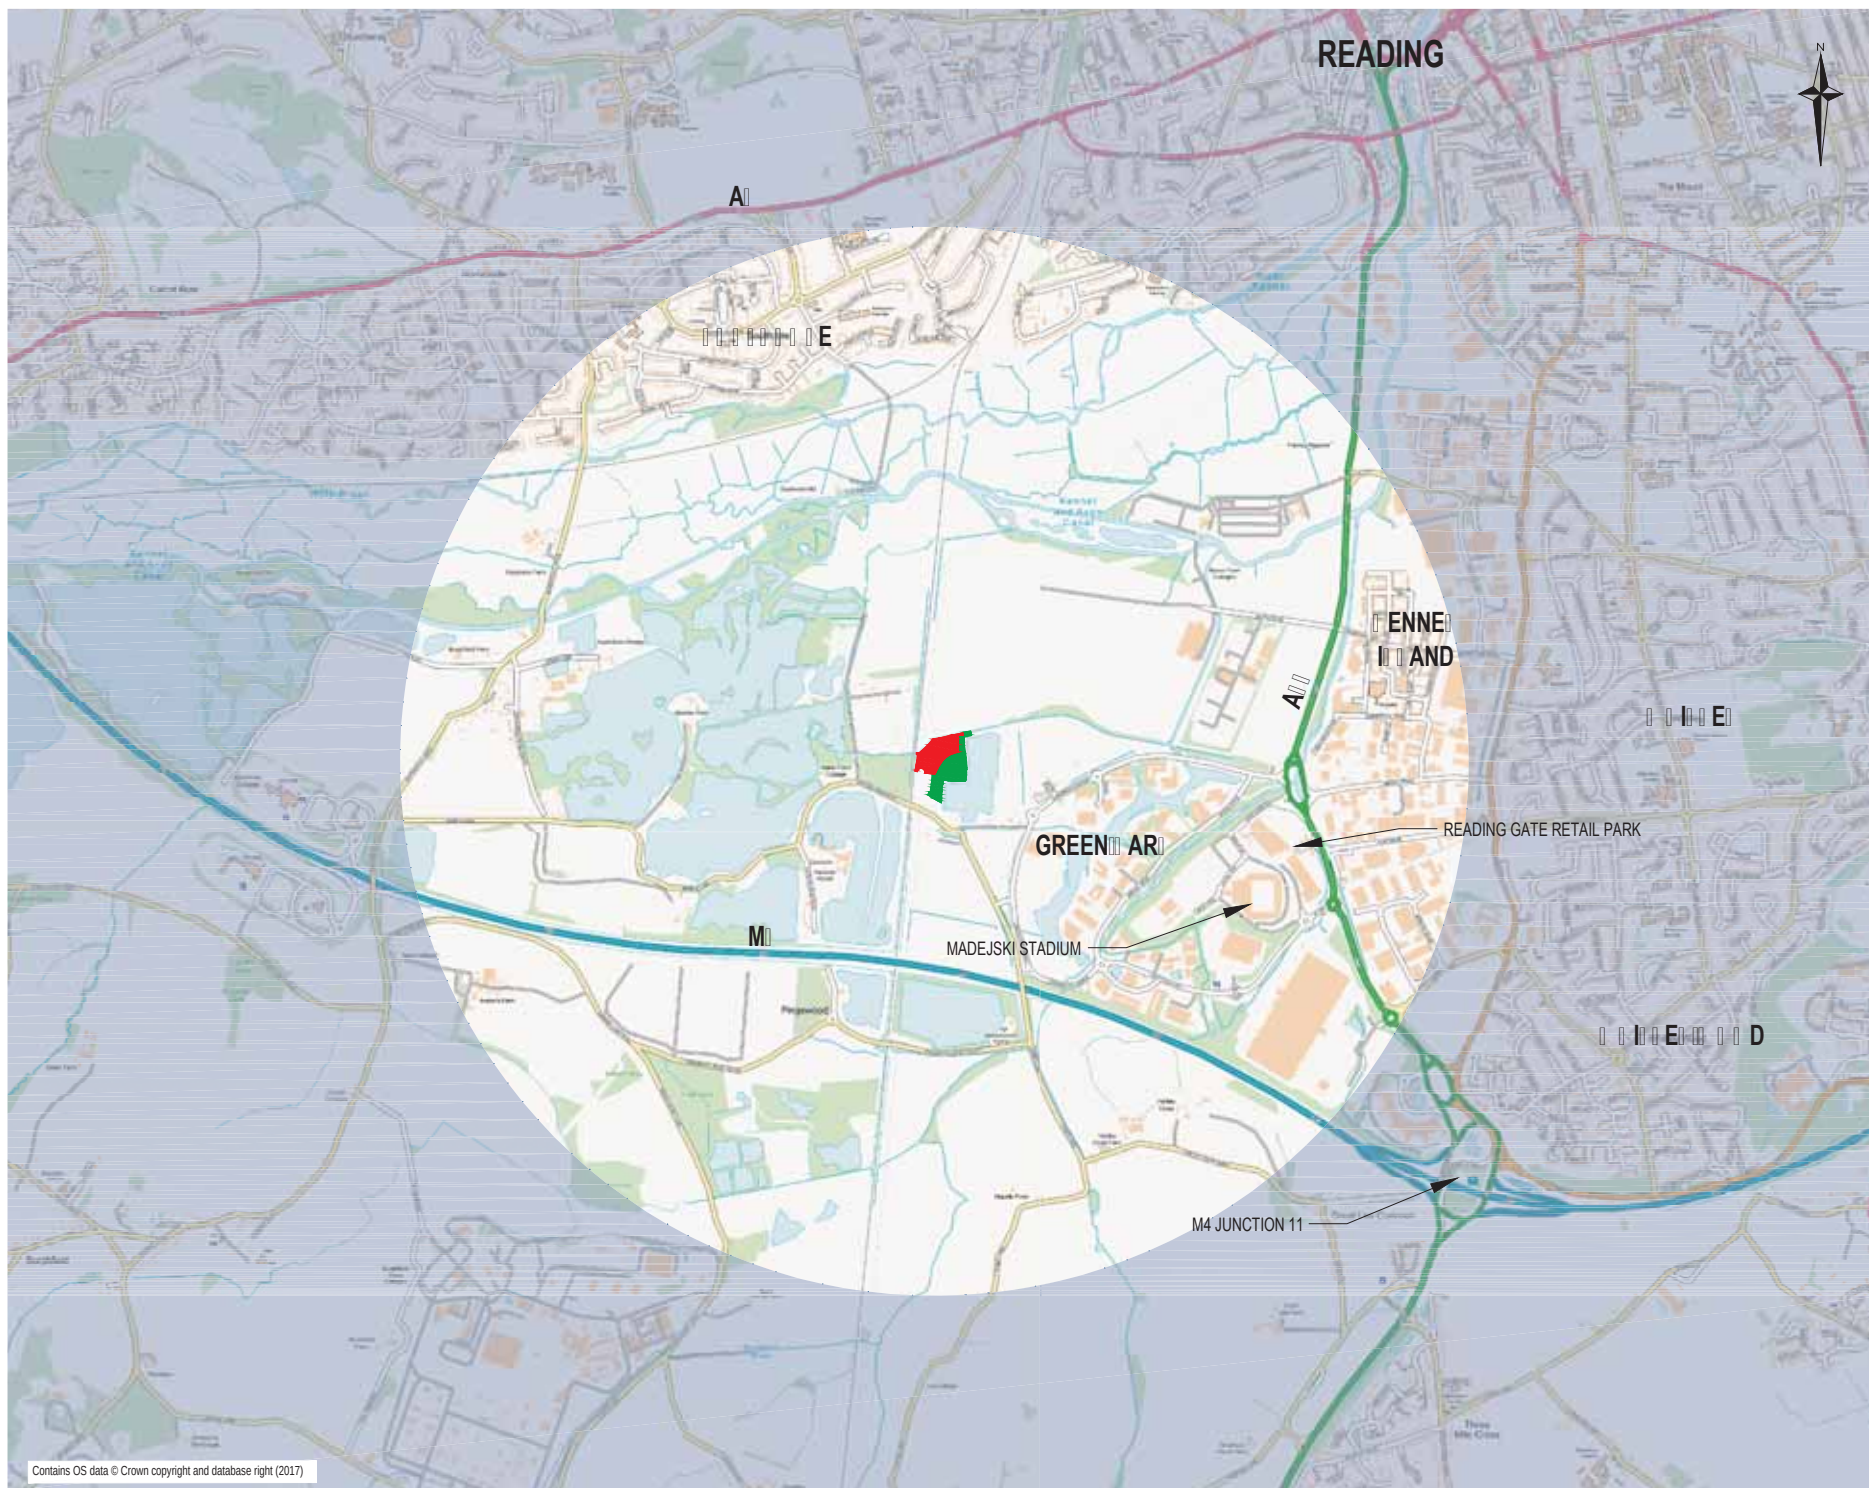

KEY	
	PROPOSED PHASE 6a SITE
	PROPOSED PHASE 6b SITE
	AREA WITHIN ACCEPTABLE WALKING DISTANCE (2km)

FIGURE 5

FOR INFORMATION ONLY

11	FIRST ISSUE	24.04.17	DK
----	-------------	----------	----

Rev.	Description	Date	Chkd
------	-------------	------	------

Glanville
 3 Grovelands Business Centre
 Boundary Way
 Hemel Hempstead, Herts, HP2 7TE
 Tel: (01442) 836999 Fax: (01442) 268624
 postbox@glanvillegroup.com www.glanvillegroup.com


Client :

Project : GREEN PARK VILLAGE, READING

Title : PHASE 6 - 2km WALKING CATCHMENT PLAN

Project Engineer :	DK	Scale :	1:20,000 @ A3
Project Director :	HG	Date :	APR 2017
Status :	INFORMATION		

Drawing No.	4160761-1403	Rev	11
-------------	--------------	-----	----

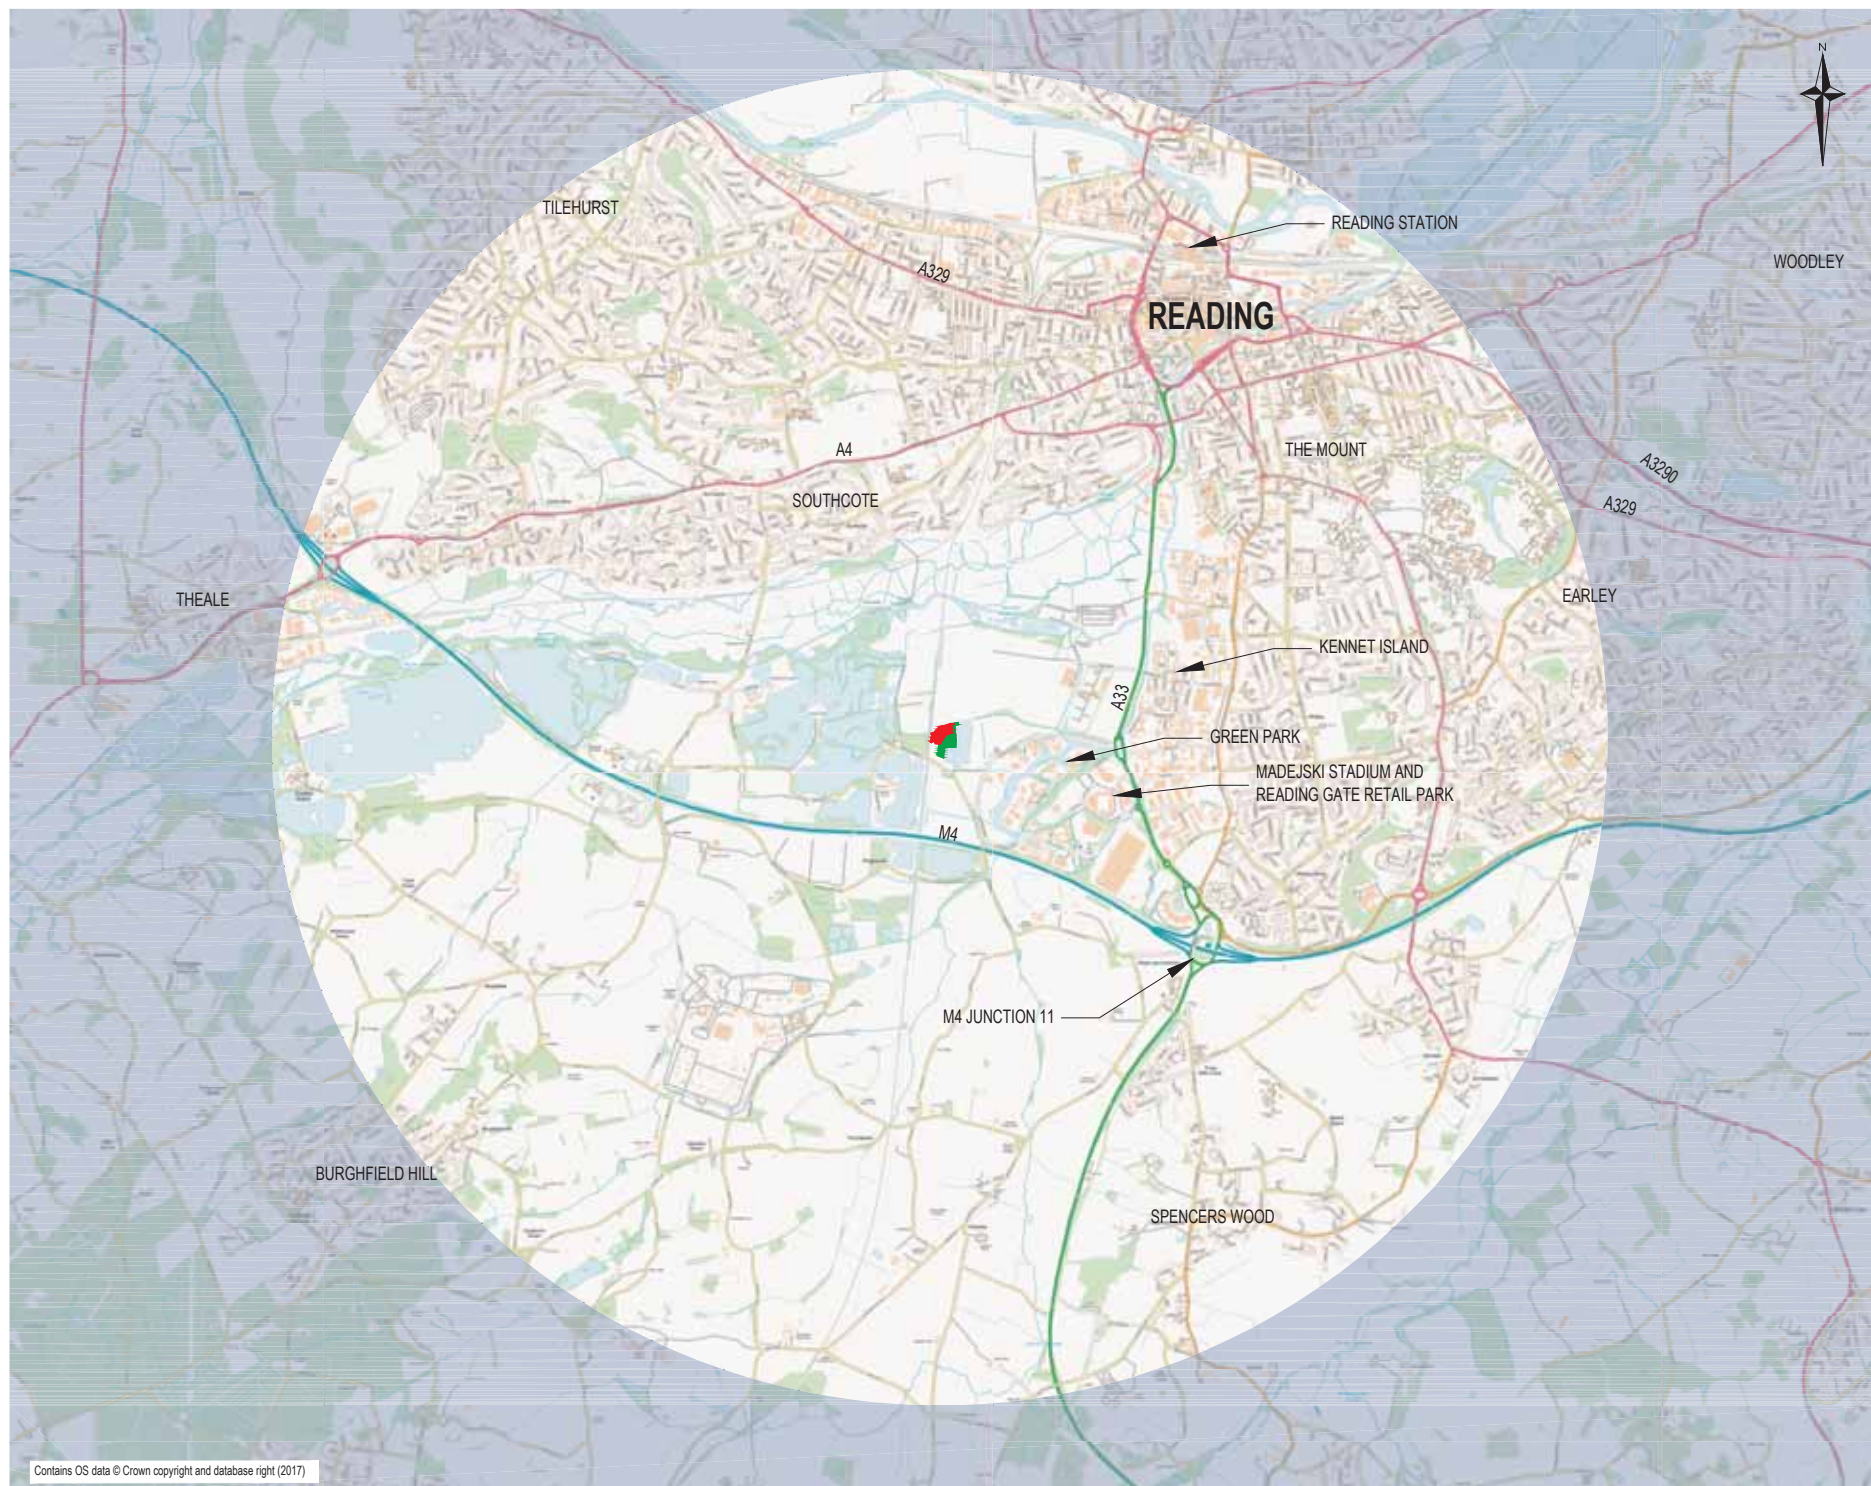

KEY	
	PROPOSED PHASE 6a SITE
	PROPOSED PHASE 6b SITE
	AREA WITHIN ACCEPTABLE CYCLING DISTANCE (5km)

FIGURE 6

FOR INFORMATION ONLY

I1	FIRST ISSUE	24.04.17	DK
----	-------------	----------	----

Rev	Description	Date	Chkd
-----	-------------	------	------

 **Glanville**
 3 Grovelands Business Centre
 Boundary Way
 Hemel Hempstead, Herts, HP2 7TE
 Tel: (01442) 836999 Fax: (01442) 268624
 postbox@glanvillegroup.com www.glanvillegroup.com

Client: 

Project: GREEN PARK VILLAGE, READING

Title: PHASE 6 - 5km CYCLING CATCHMENT PLAN

Project Engineer: DK Scale: 1:40,000 @ A3

Project Director: HG Date: APR 2017

Status: INFORMATION

Drawing No. 4160761-1404 Rev 11