




North Elevation

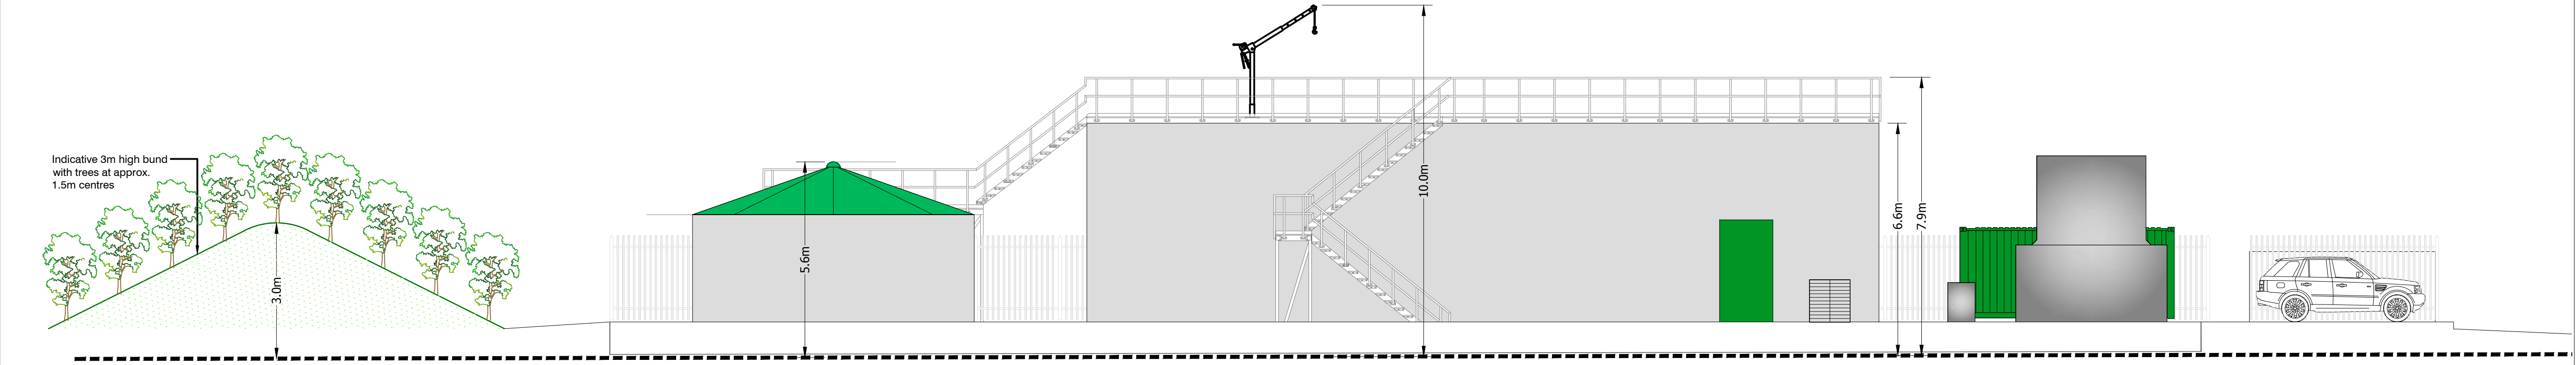

South Elevation

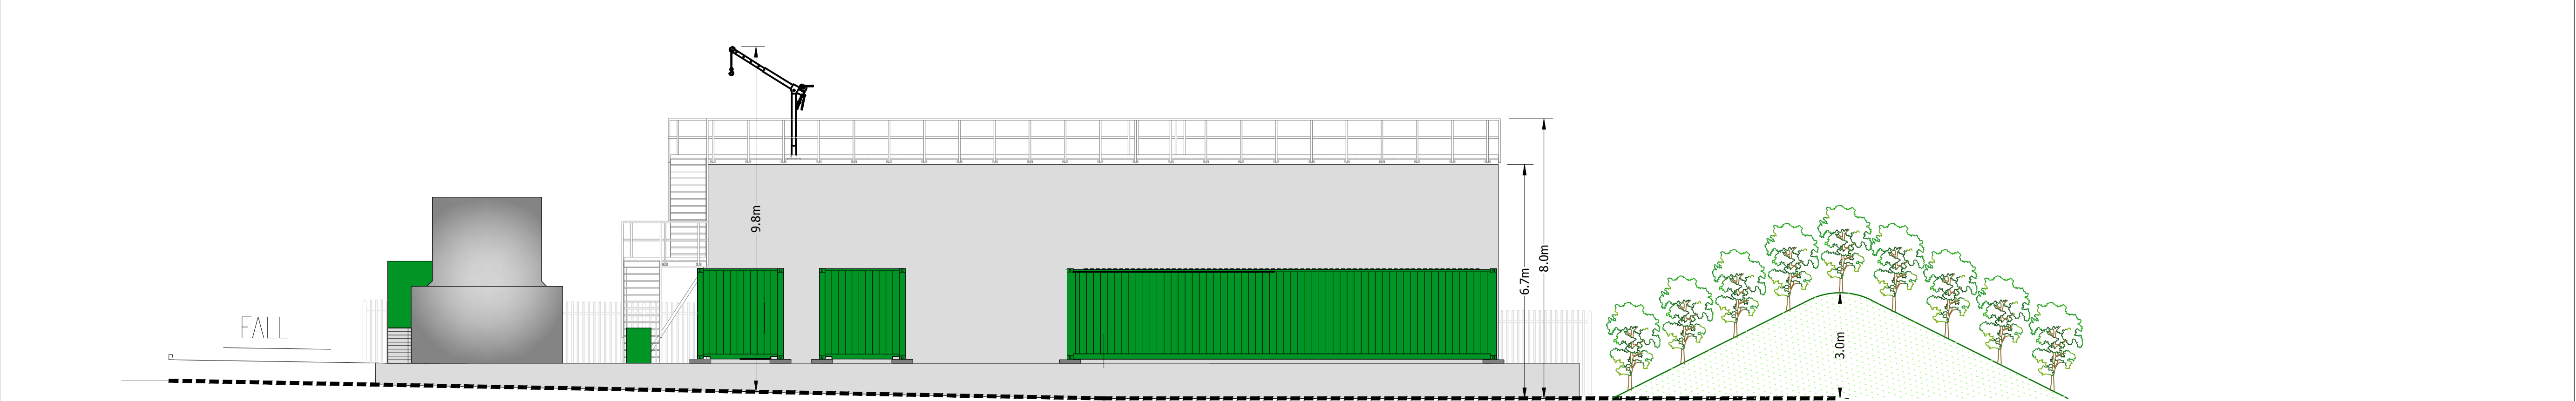

East Elevation

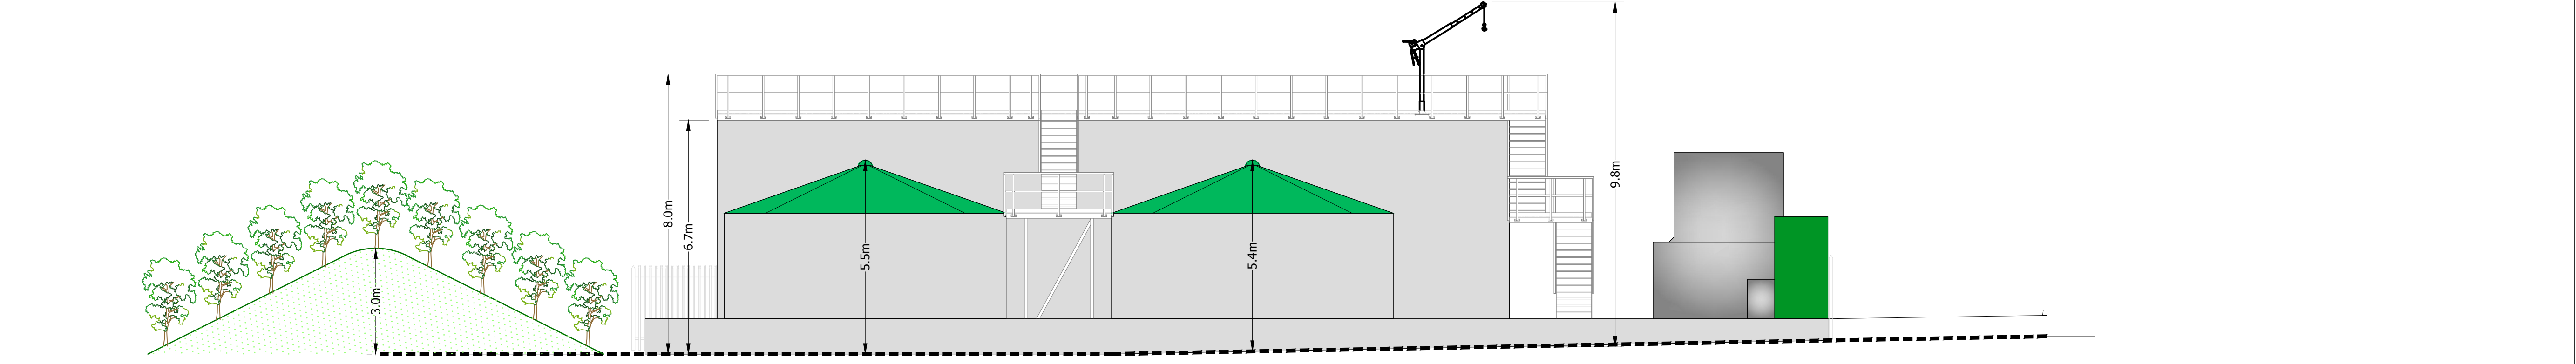

West Elevation

KEY:

NOTES:

- 1. Levels are show in mAOD
- 2. Dimensions are in millimetres
- 3. Compressor House, Store and Office Unit to be founded on concrete blocks at a height of 300mm above floor slab as a gas mitigation measure

REV.	DESCRIPTION	DATE



BURGHFIELD LEACHATE TREATMENT PLANT

MB20761-10 - REV D
ELEVATIONS

SCALE	DATE
1:100 @ A1	SEPT 2016

