



1:50 Retaining Wall Detail

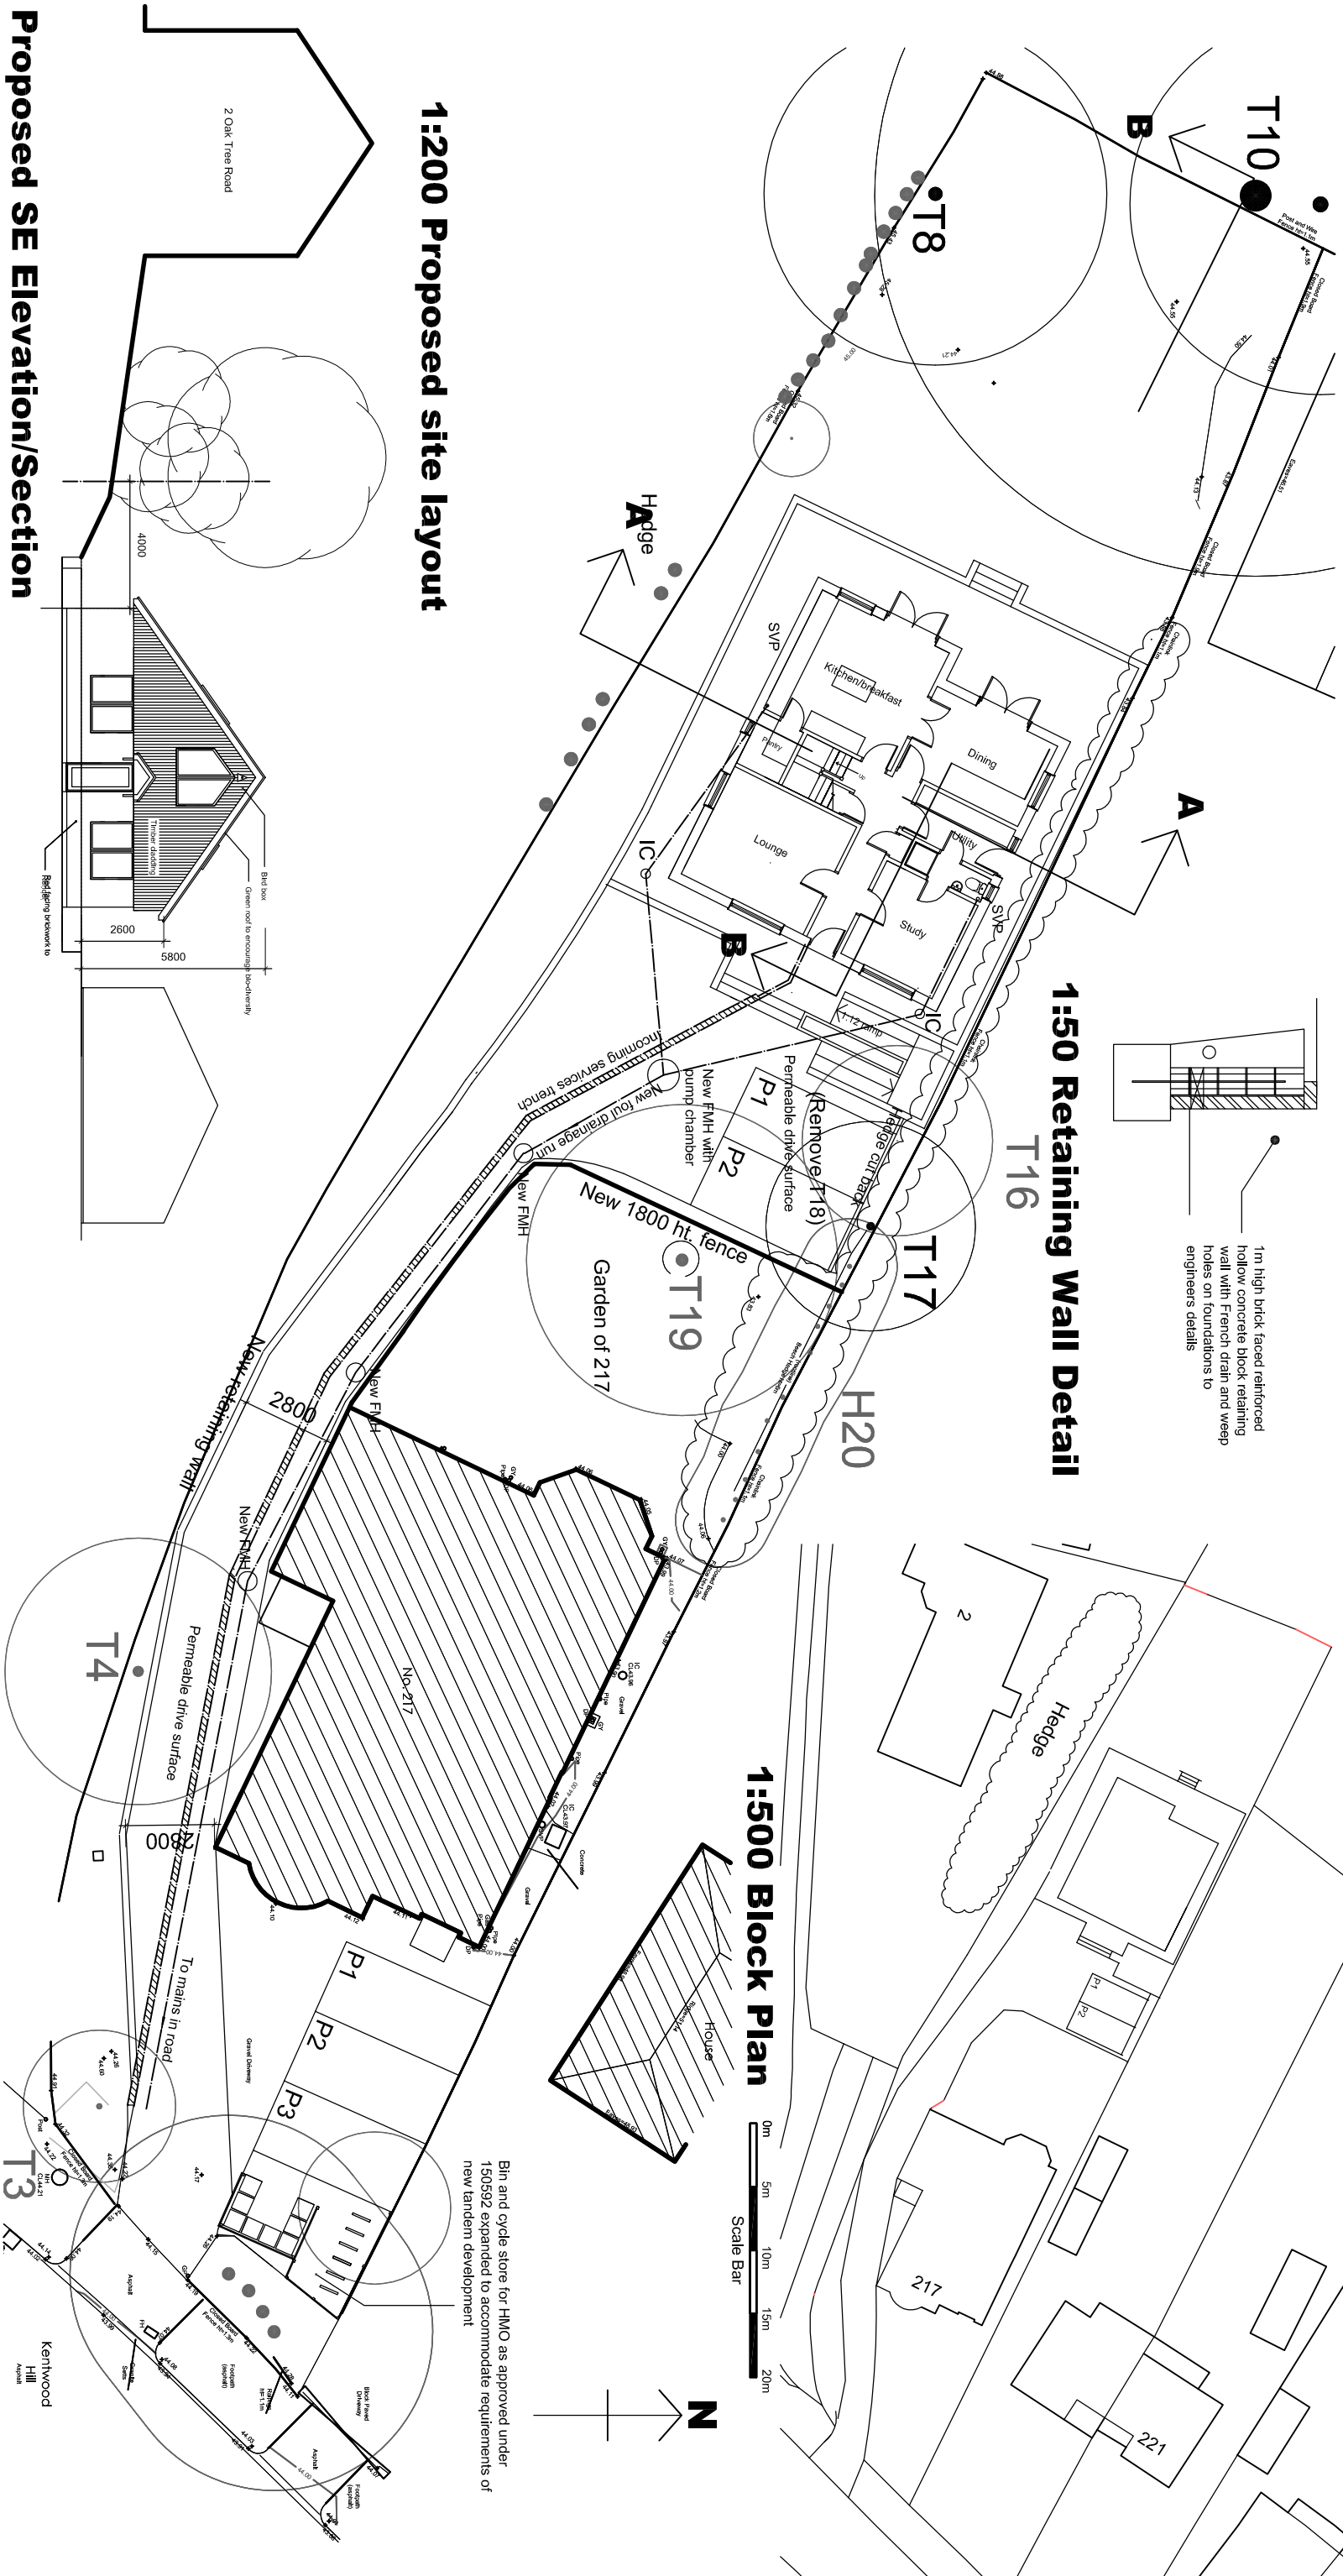


1:200 Proposed site layout

Proposed SE Elevation/Section

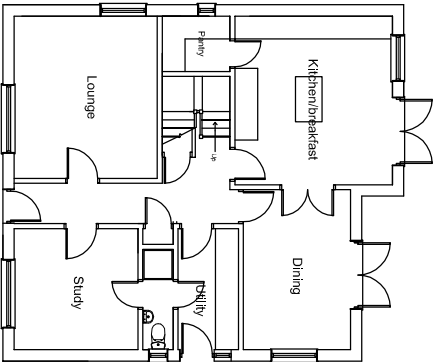

Ground Floor

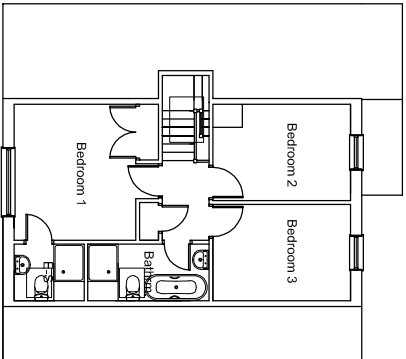

First Floor




1:1250 Location Plan

1:500 Block Plan



Bin and cycle store for HMO as approved under 150592 expanded to accommodate requirements of new tandem development

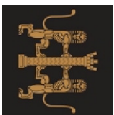

ARD

CHARTERED ARCHITECT
PROSPECT COTTAGE
26 WINDMILL ROAD
MORTIMER COMMON
BERKSHIRE
RG7 3RN

Tel. 0118 9333841
Mob. 07950 311036

PROJECT

Proposed 4 Bedroom property at rear of
217 Kentwood Hill, Tilehurst, Reading

DRAWING TITLE

Proposed plans, elevation and site layout

DATE

01/06/15

SCALE

1:200 @ A3

DWG NO.

14/40/05 (E)

REVISION

G

CLIENT

Mr M. Phillips