


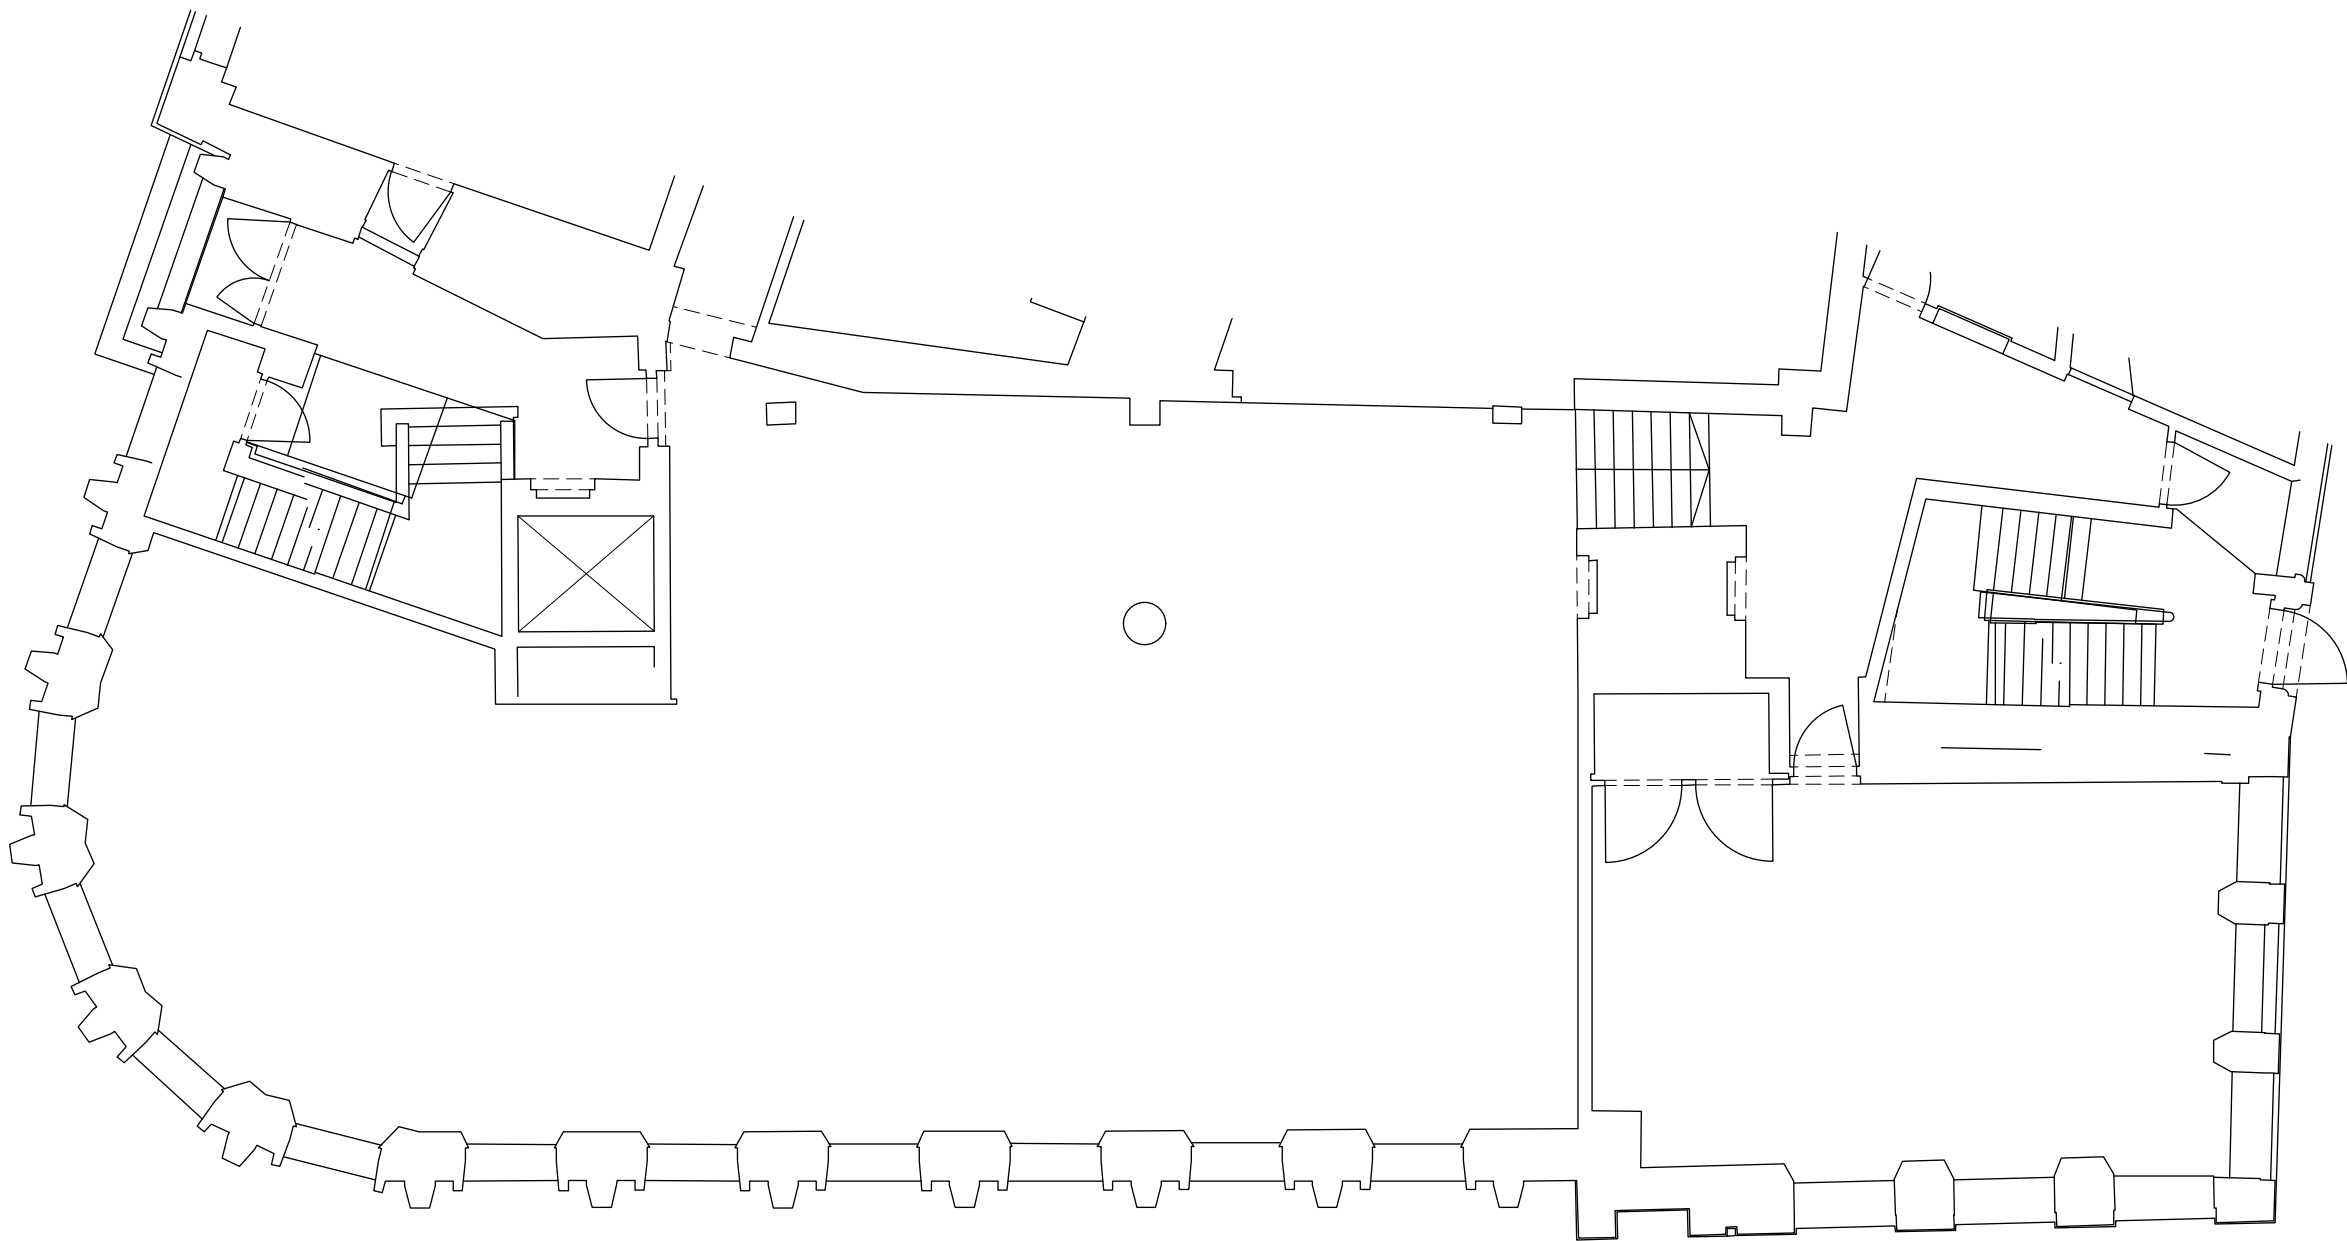

Scale 1:100

12. COPYRIGHT OF STONEBLUE PROJECTS LTD. NOT TO BE REPRODUCED

REV	DATE	ITEM
-----	------	------

- | | |
|---------|---|
| PROJECT | Honest Burger
King Street
Reading |
|---------|---|

TITLE	Existing Ground Floor - Layout
-------	---

DRAWN	DATE	SCALE
RD	Jan 2016	1:100@A3

PROJECT	NUMBER	REVISION
s2461	02.01	-

Stoneblue Projects I
design, project management, cost consultants

**Fourth Floor
Regal House
70 London Road
Twickenham
TW1 3QS
ray@stoneblueprojects.co.uk**