


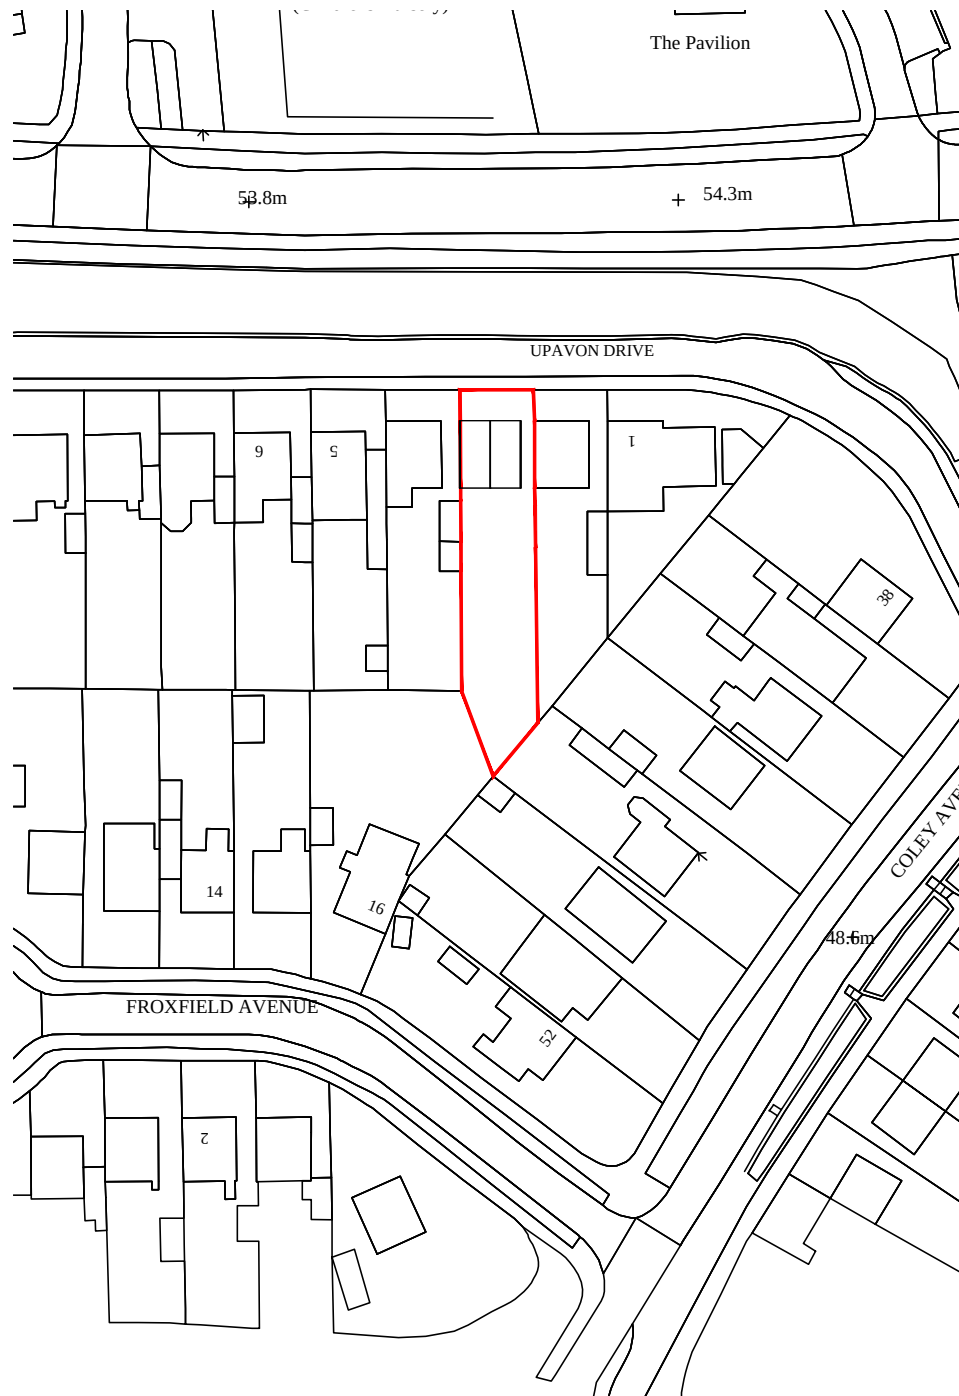


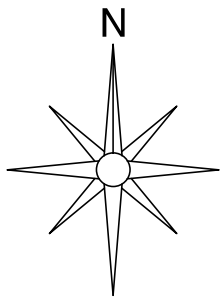

Existing Block Plan 1:1000

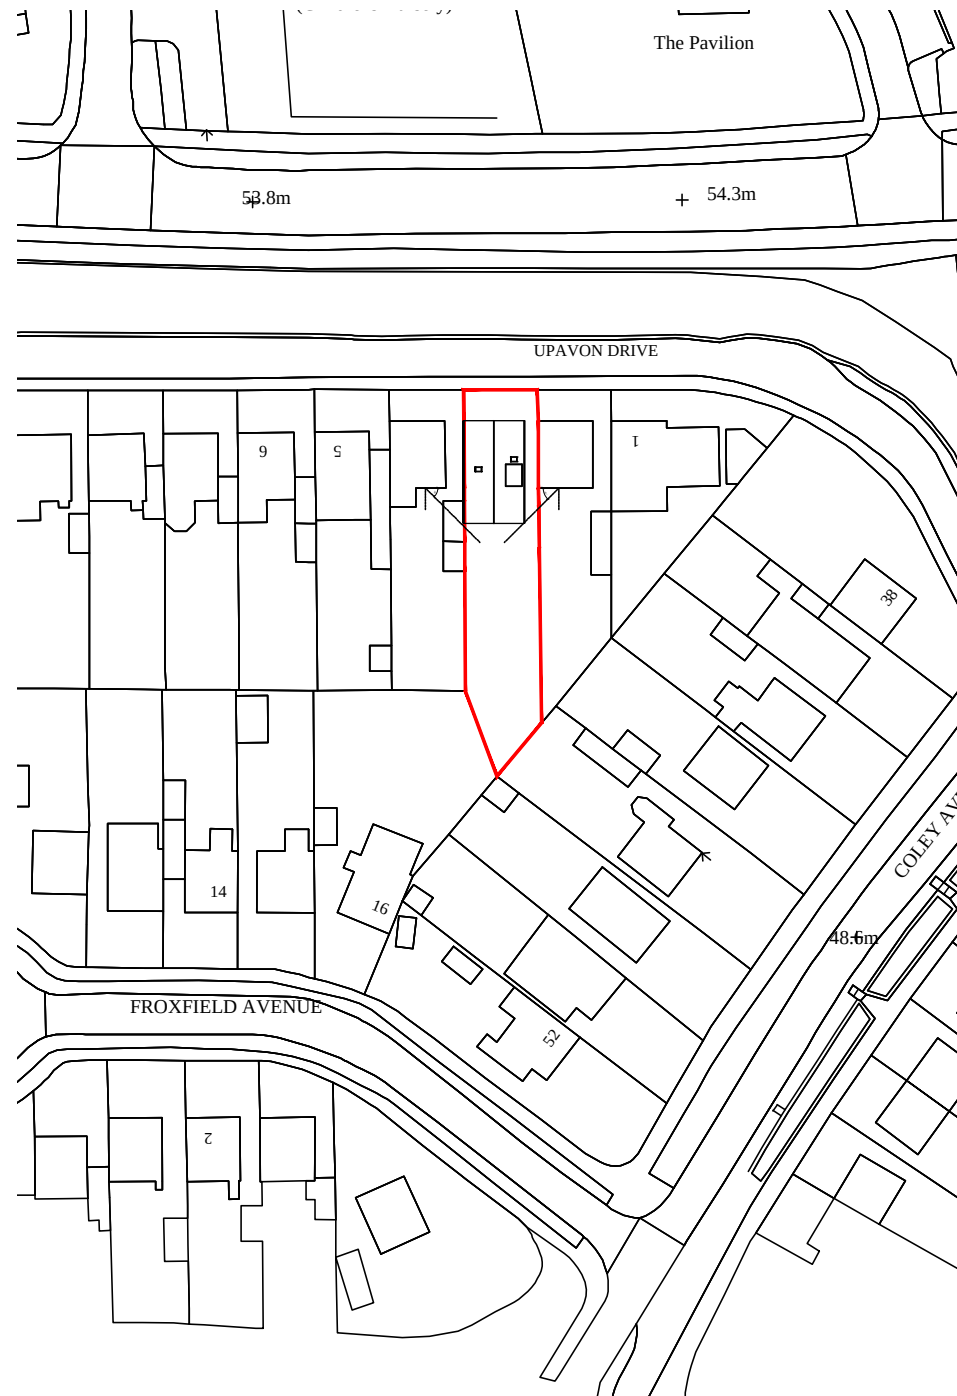

Proposed Block Plan 1:1000

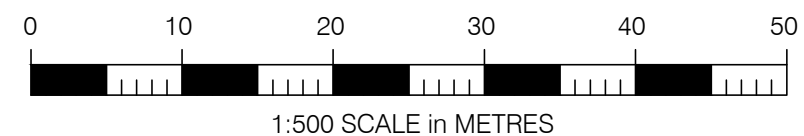

NOTES:

This drawing is to be read in conjunction with all relevant Architects and Engineers drawings. Only figured dimensions are to be used, for construction, all dimensions are to be verified on site prior to work commencing.

REV	AMENDMENT	DATE
-----	-----------	------

TITLE
**3 Upavon Drive,
Reading, RG1 6LP**

**Existing & Proposed
Block Plans**

DATE	05.12.17	SCALE 1:100 @ A3
DRAWN	SH	APPROVED

CCarchitecture Ltd
3 Anglo Office Park
Lincoln Road
High Wycombe
HP12 3RH

01494 300 130
mail@ccarchitecture.co.uk
www.ccarchitecture.co.uk

Registered Practice CIAT&ARB

Chartered Institute of
Architectural Technologists
arb
Architects Registration Board

DRAWING STATUS
APPROVAL

DRAWING No 2017-525-202	REV A
-----------------------------------	-----------------