
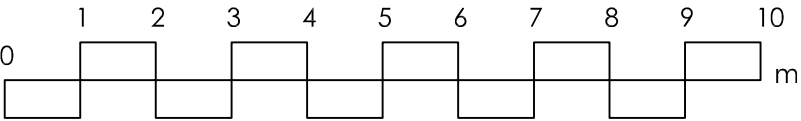


- Notes:-
- 1. All dimensions where shown are in millimetres unless stated otherwise.
  - 2. This drawing shall be read inconjunction with all other drawings & specifications which form part of the contract for the project.
  - 3. Any discrepancy to be referred to Mark David Smith Design
  - 4. This installation shall be coordinated with all other trades and existing site installations.
  - 5. All dimensions shall be checked and verified onsite prior to commencement of the works.

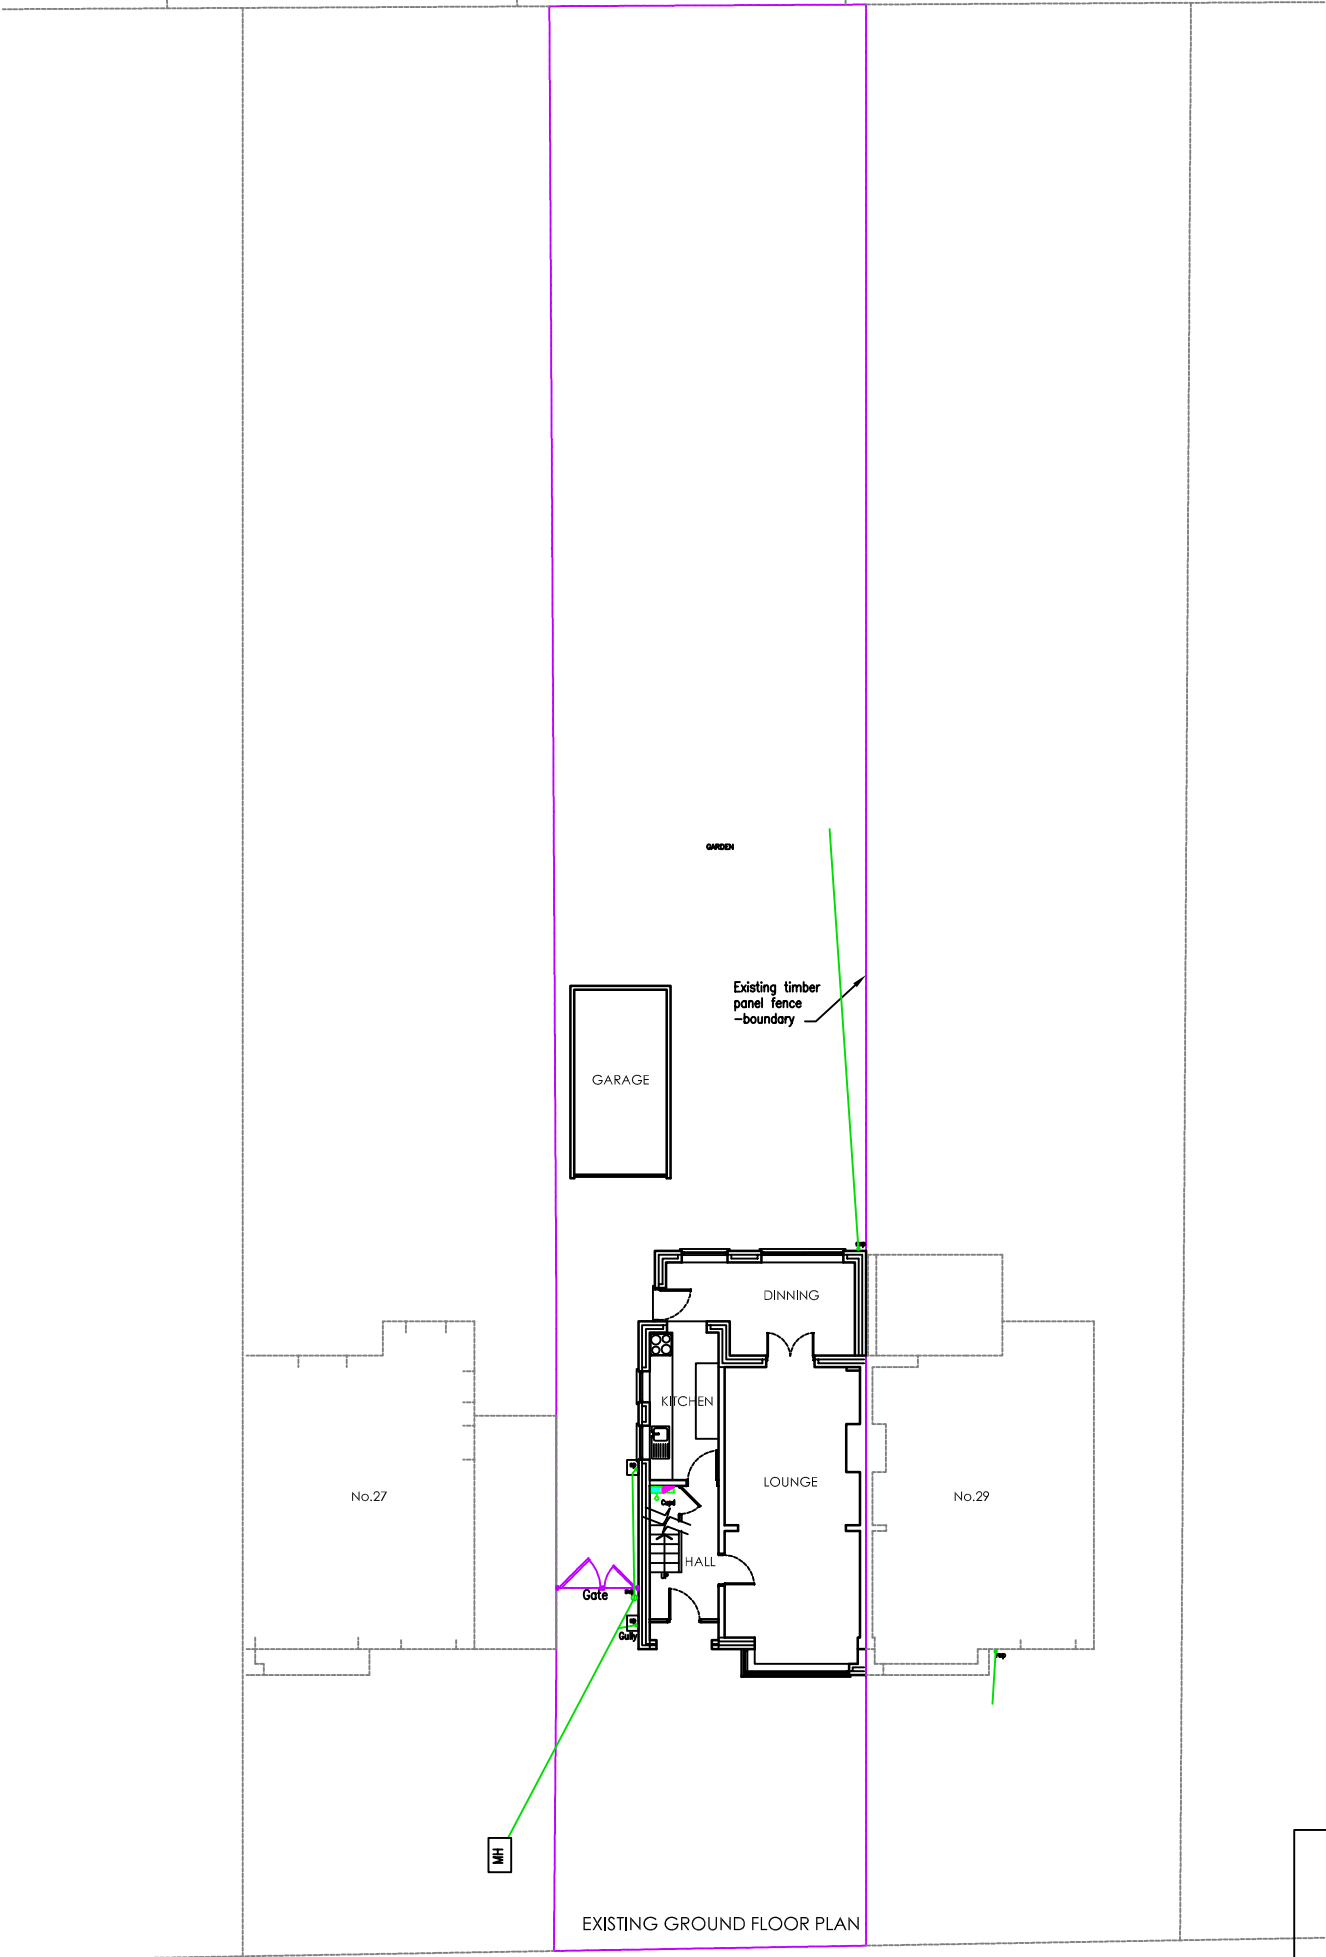

Mark David Smith Design  
TEL: 07810 451187  
E-MAIL: mdsplanning@outlook.com

|         |                                       |         |        |       |          |
|---------|---------------------------------------|---------|--------|-------|----------|
| Client: | Mr & Mrs A Albanase                   | Scale:  | 1:200  | Date: | 22/03/16 |
| Job:    | 28 Wendover Way, Tilehurst,. RG30 4RU | Drwn:   | ms     |       |          |
| Drg:    | Existing Block Plan                   | Drg No: | AA/002 | Rev.  | A        |