




Notes

- 1 This drawing is © copyright Hampshire County Council 2012. No unauthorised reproduction of any kind is permitted.
- 2 No dimensions to be scaled from this drawing.
- 3 This map is reproduced from Ordnance Survey data with the permission of Ordnance Survey on behalf of the Controller of Her Majesty's Stationery Office. Crown Copyright and may be used in accordance with the provisions of the Ordnance Survey Act 1947 and/or in accordance with the provisions of the Ordnance Survey Act 2003.

Rev.	Description	Date	By
1	A. Survey	03.08.13	LH

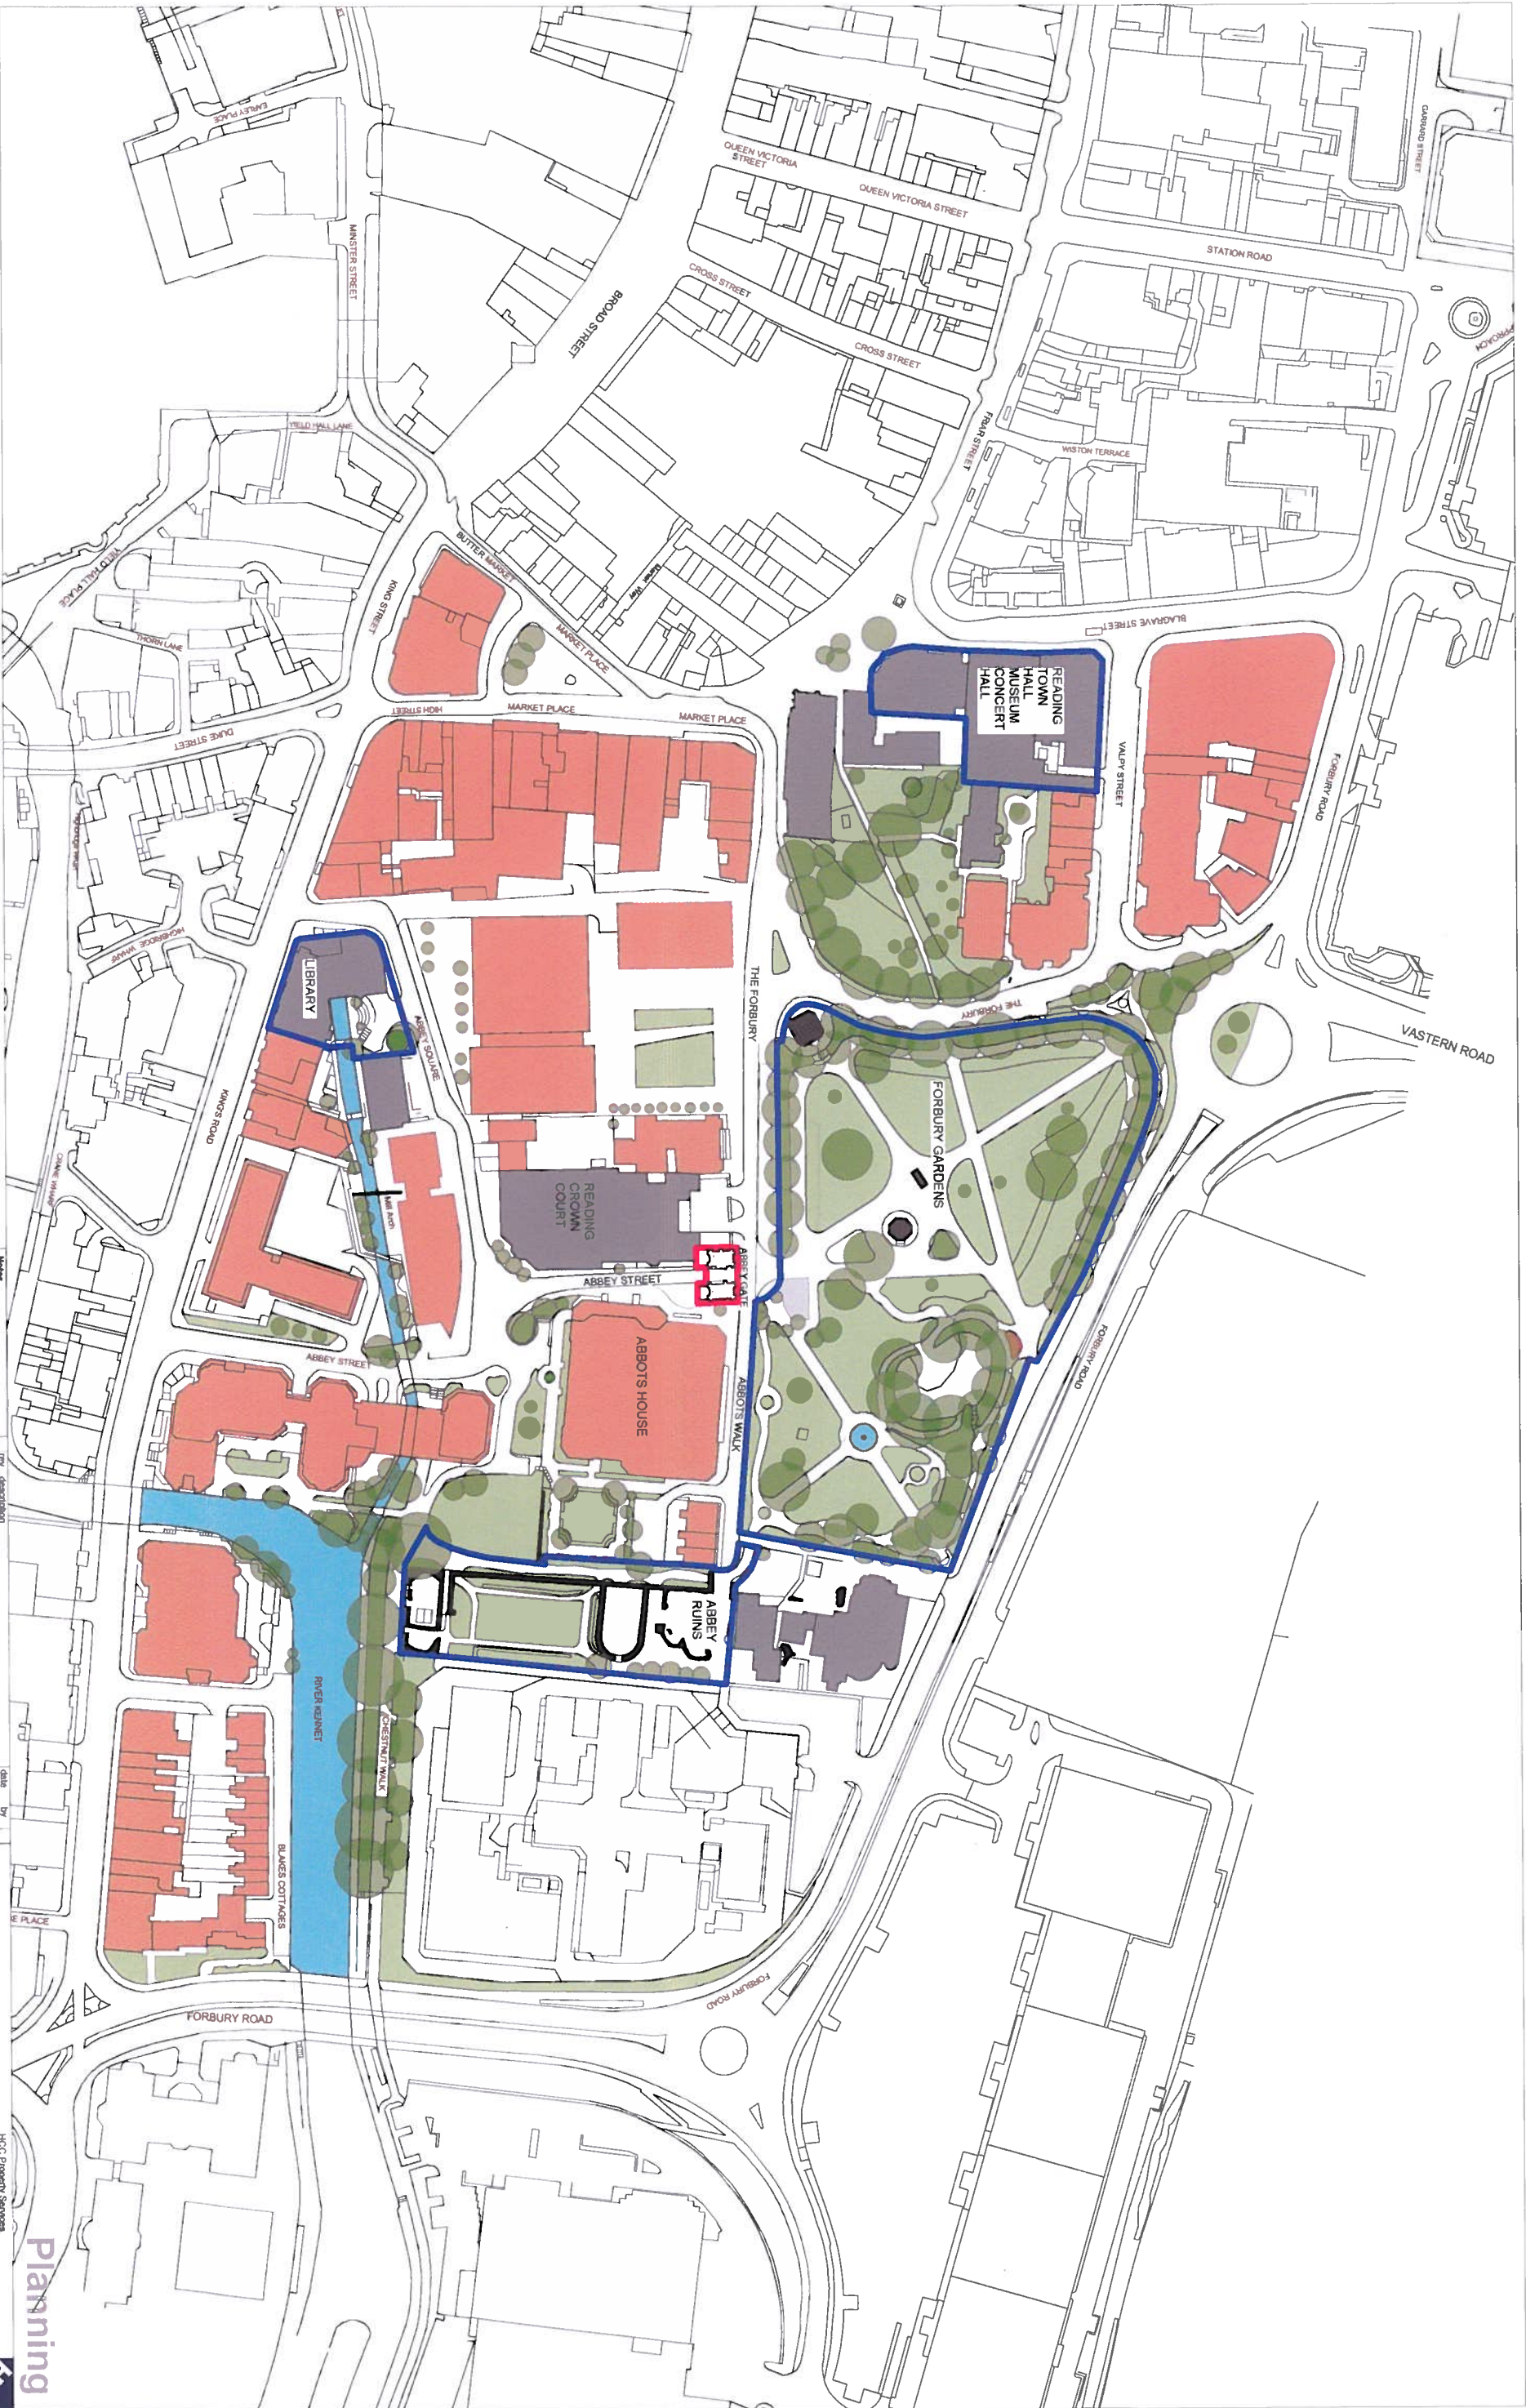

Hampshire County Council

PROJECT

The Abbey Gate Revealed

SHEET CONTENTS

Location Plan

SCALE
1:1000@A1
1:2000@A3

DATE
29/05/13

DRAWN
LH

CARD

DRAWING NO.
E02488 - 100

FILE REF.
E02488 100 & 200 Plans

REVISION

HCC Property Services,
Three Marston House,
The Marston Estate, Reading RG2 3BL.
Tel: 0118 252 847801

Property Services