




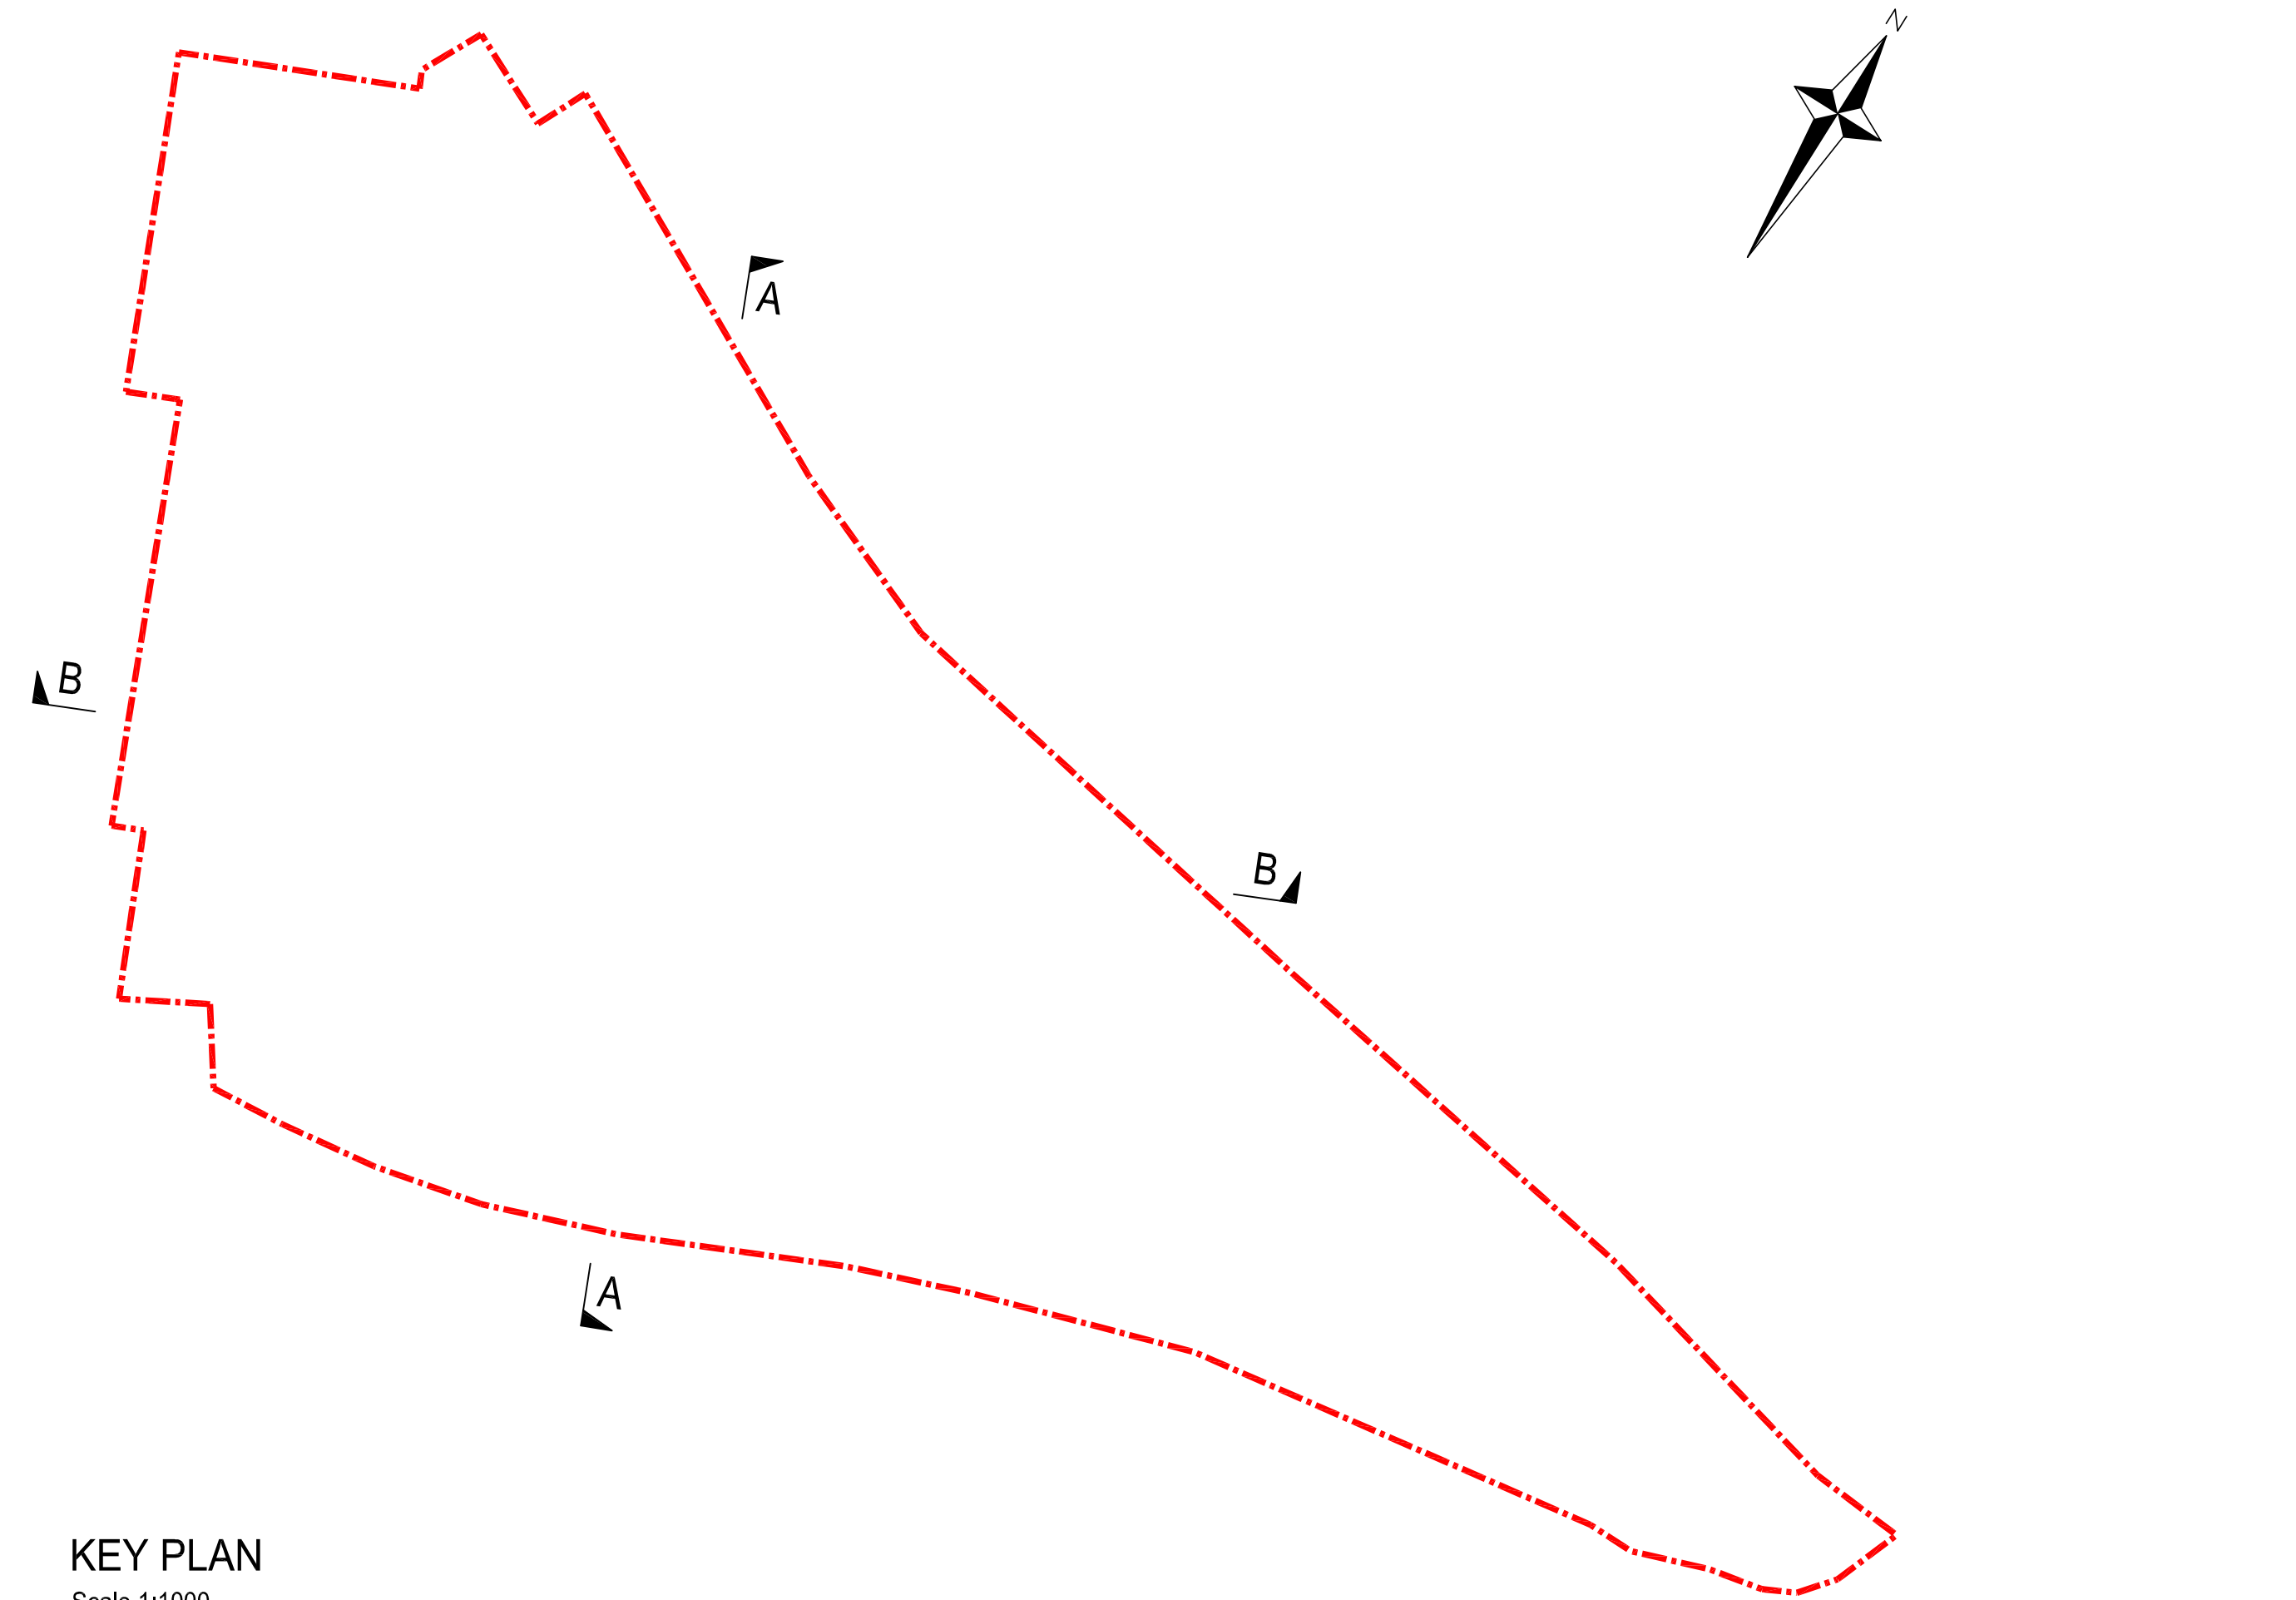

KEY PLAN
Scale 1:1000

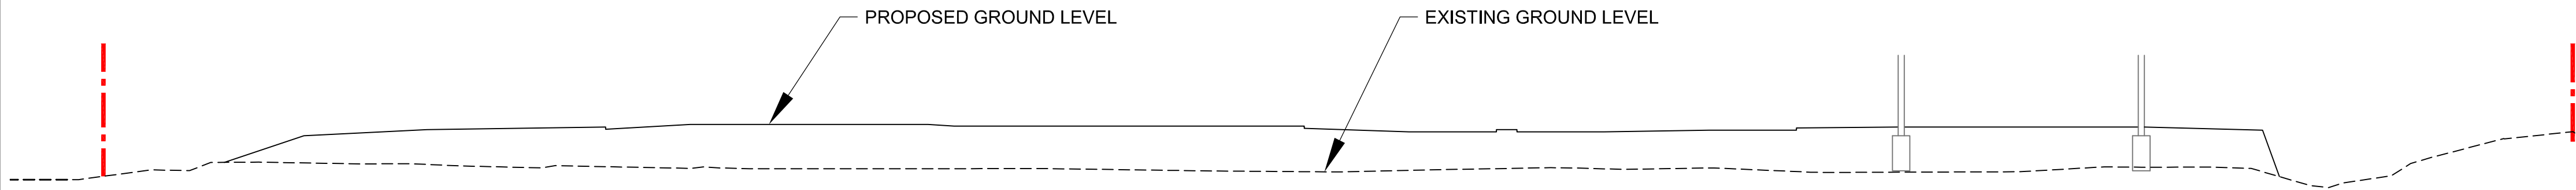

SECTION A-A
Scale 1:250

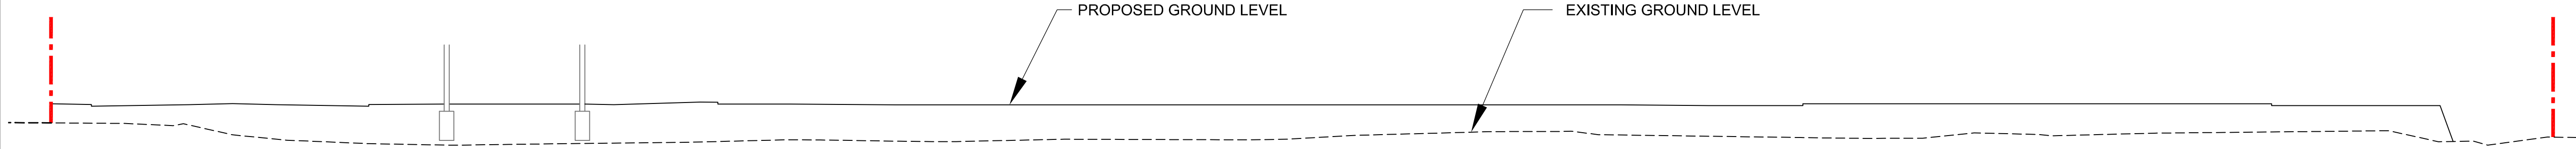

SECTION B-B
Scale 1:250

GENERAL NOTES

1. THIS DRAWING MUST NOT BE SCALED OFF.
WORK TO FIGURED DIMENSIONS ONLY.
2. THIS DRAWING IS TO BE READ IN CONJUNCTION
WITH ALL RELEVANT DRAWINGS, DOCUMENTS &
SPECIFICATIONS.

Rev.	Description	Date	Chkd
P1	FIRST ISSUE	KJ 19.01.2017	



Glanville
3 Grovelands Business Centre
Boundary Way
Hemel Hempstead, Herts. HP2 7TE
Tel: (01442) 835999 Fax: (01442) 258924
postbox@glanvillegroup.com www.glanvillegroup.com

Client :



St Edward
Designed for life

Project :

**GREEN PARK VILLAGE
READING**

Title :

**PHASE 3B-2
SITE CROSS SECTIONS**

Project Engineer :	KJ	Scale :	AS NOTED@A1
Project Director :	HBG	Date :	Jan. 2017
Status :	PRELIMINARY		

Drawing No.	4160316-SK1003	Rev	P1
-------------	----------------	-----	----