

All levels and dimensions to be checked on site prior to construction / fabrication; report discrepancies immediately.
Do not scale dimensions from this drawings.
This drawing is copyright protected.

REVISION			
A	13.01.17	Signage Type B size reduced	LM AF
B	22.03.17	Sign A changed to Medium	AF KG
C	15.05.17	Signage updated. Totem added	AF KG
D	18.05.17	Signage dims. added	MB AF

SIGNAGE A & B DIMENSIONS

SIZE	A	B	C	D
XS	5.5	0.89	0.28	4.13
S	8	1	0.4	6
M	11	1.38	0.55	8.25
L	16	2	0.8	12
XL	22	2.75	1.1	16.5
XXL	24	3	1.2	18




Sign Type A 1:100

1 no. EXTRA SMALL (A1) & 1 no. SMALL (A2) required - 2945mm & 2915mm above ground level respectively

Sign Type A Specification

Material Flat individual letters built in D-Bond. Letters black applied to white cladding panels.
Strip of LED spot lights to above signage. Proposed SloanLED PosterBOX 3.

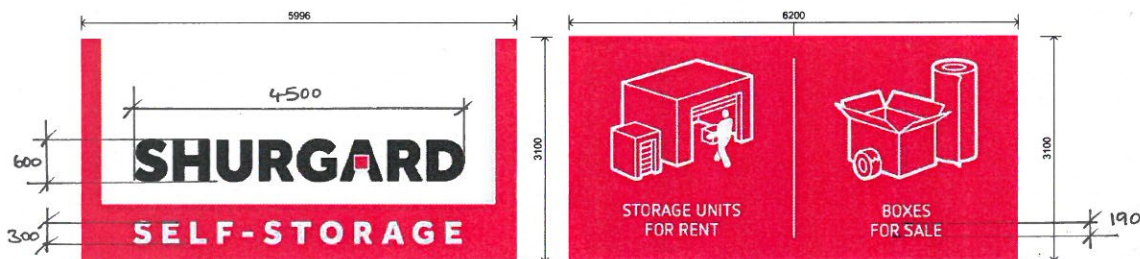


Sign Type C 1:50

1 no. LARGE required - 2825mm above ground level

Sign Type C Specification

2D digitally printed vinyl flex face.
Frame constructed from 196mm deep extruded aluminium, powder coated red, RAL 3020.
Re-used from Park Royal, internally illuminated.

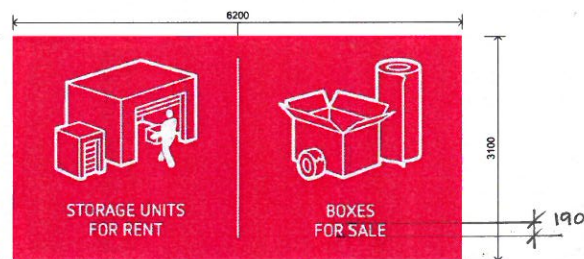


Sign Type D 1:50

1 no. LARGE required - 2825mm above ground level

Sign Type D Specification

2D digitally printed vinyl flex face.
Frame constructed from 196mm deep extruded aluminium, powder coated red, RAL 3020.
Re-used from Park Royal, internally illuminated.

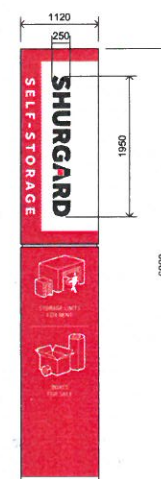

Sign Type B
1 no. required
Installed at Ground Level

Sign Type B Specification

Totem sign constructed from 3mm aluminium panels 125mm deep powder coated red to match RAL 3020. All lettering and images fret cut out and backed up in 3mm 050 opal acrylic. "Shurgard" lettering to be 20mm opal push through letters with matt black vinyl face inlined by 4.5mm. All text and images illuminated by internal GE power strips with an illuminance level of 150 candelas per meter square. All panels are mounted around an inner steel framework with fixings covered by aluminium strip powder coated grey to match Pantone 404c to hide all fixings. Totem to be installed onto existing concrete base and studs with additional chemical anchors to a depth of 600mm. All fixings hidden by powder coated shroud in grey to match Pantone 404c.

REFER TO DRAWINGS:
16159GA - [D]003
FOR SIGNAGE LOCATION


SCALE 1:100



SCALE 1:50



SCALE 1:25

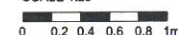

PLANNING

SCALE	DATE	DRAWN	CHECKED
Noted	JAN 17	LM	AF

PROJECT
SHURGARD UK
75 CAVERS HAM RD
READING

DRAWING
Building Signage Specification

Threesixty Architecture
226 ST VINCENT STREET
GLASGOW
G2 5RQ
0141 226 7575
www.360architecture.com

DRAWING No.
16159GA-90-001D