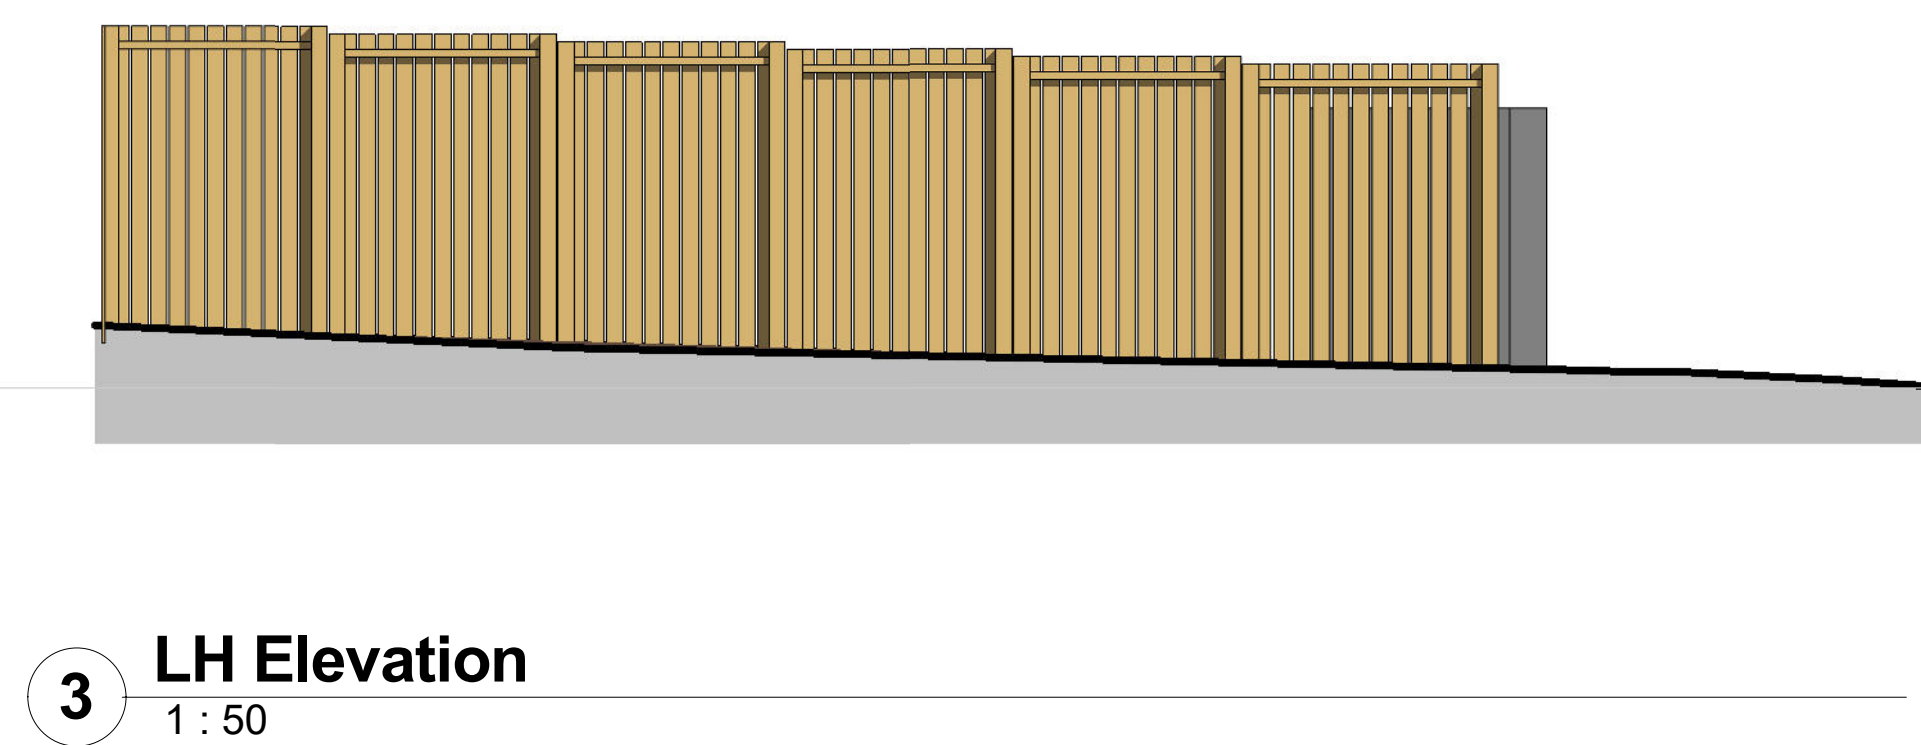
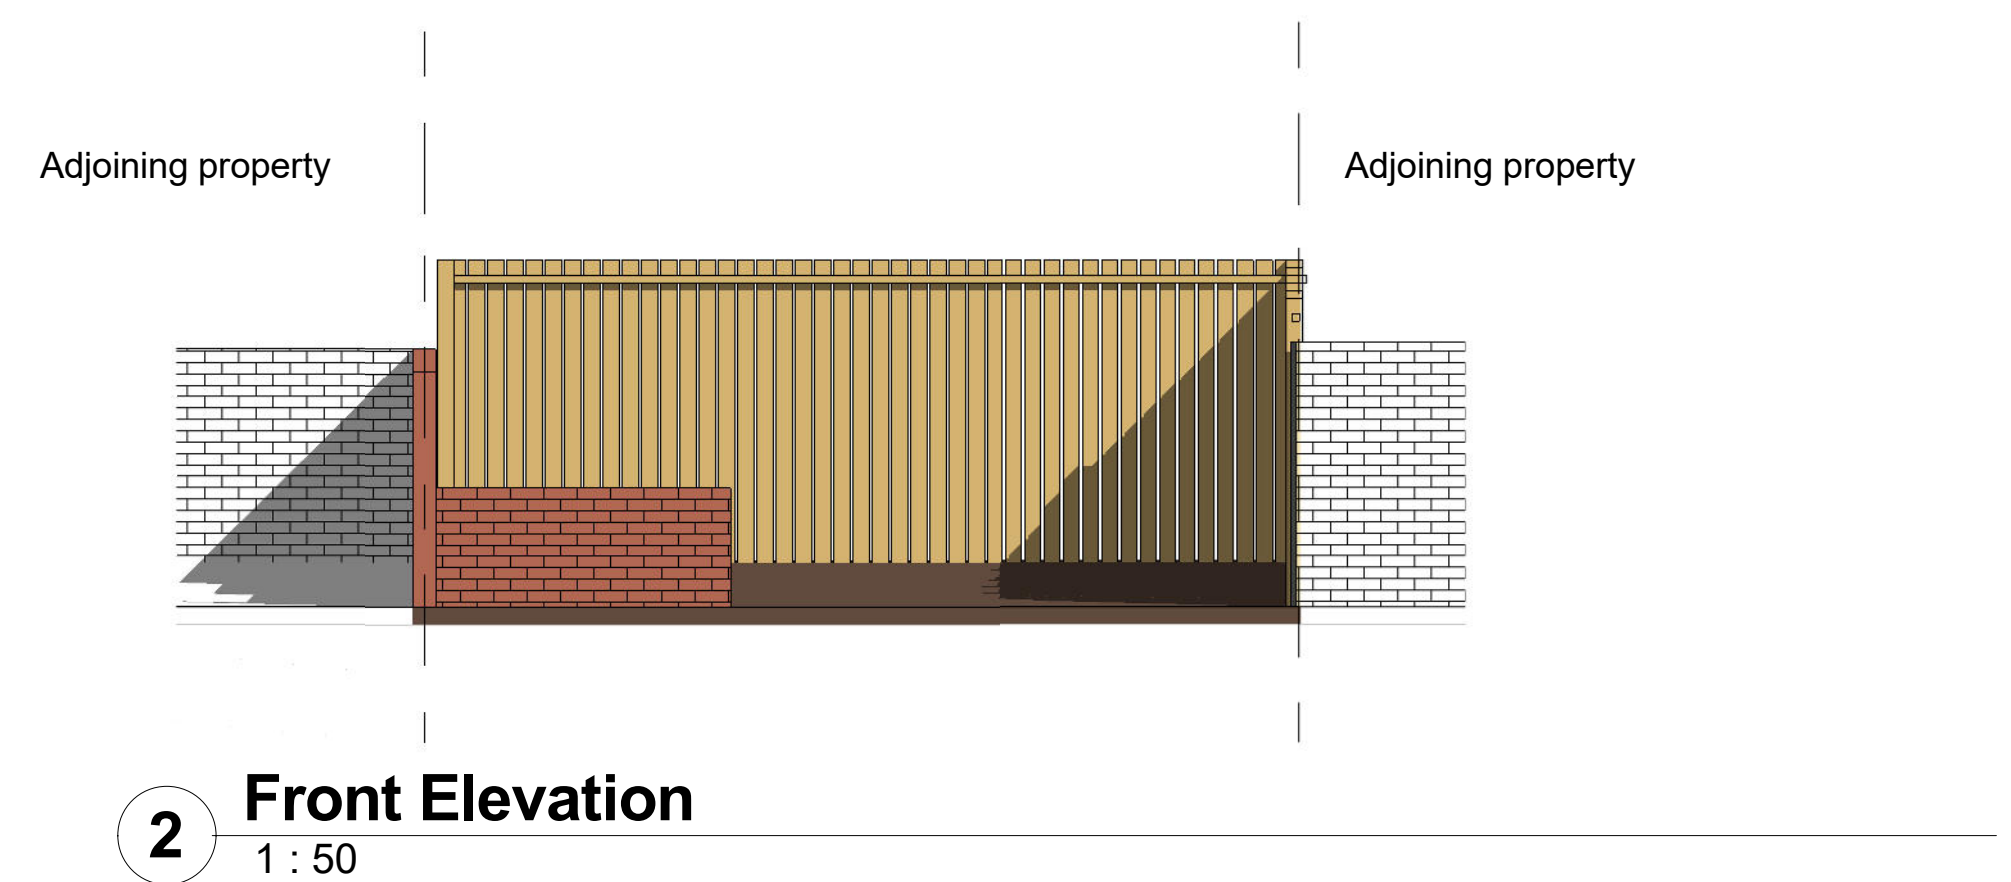
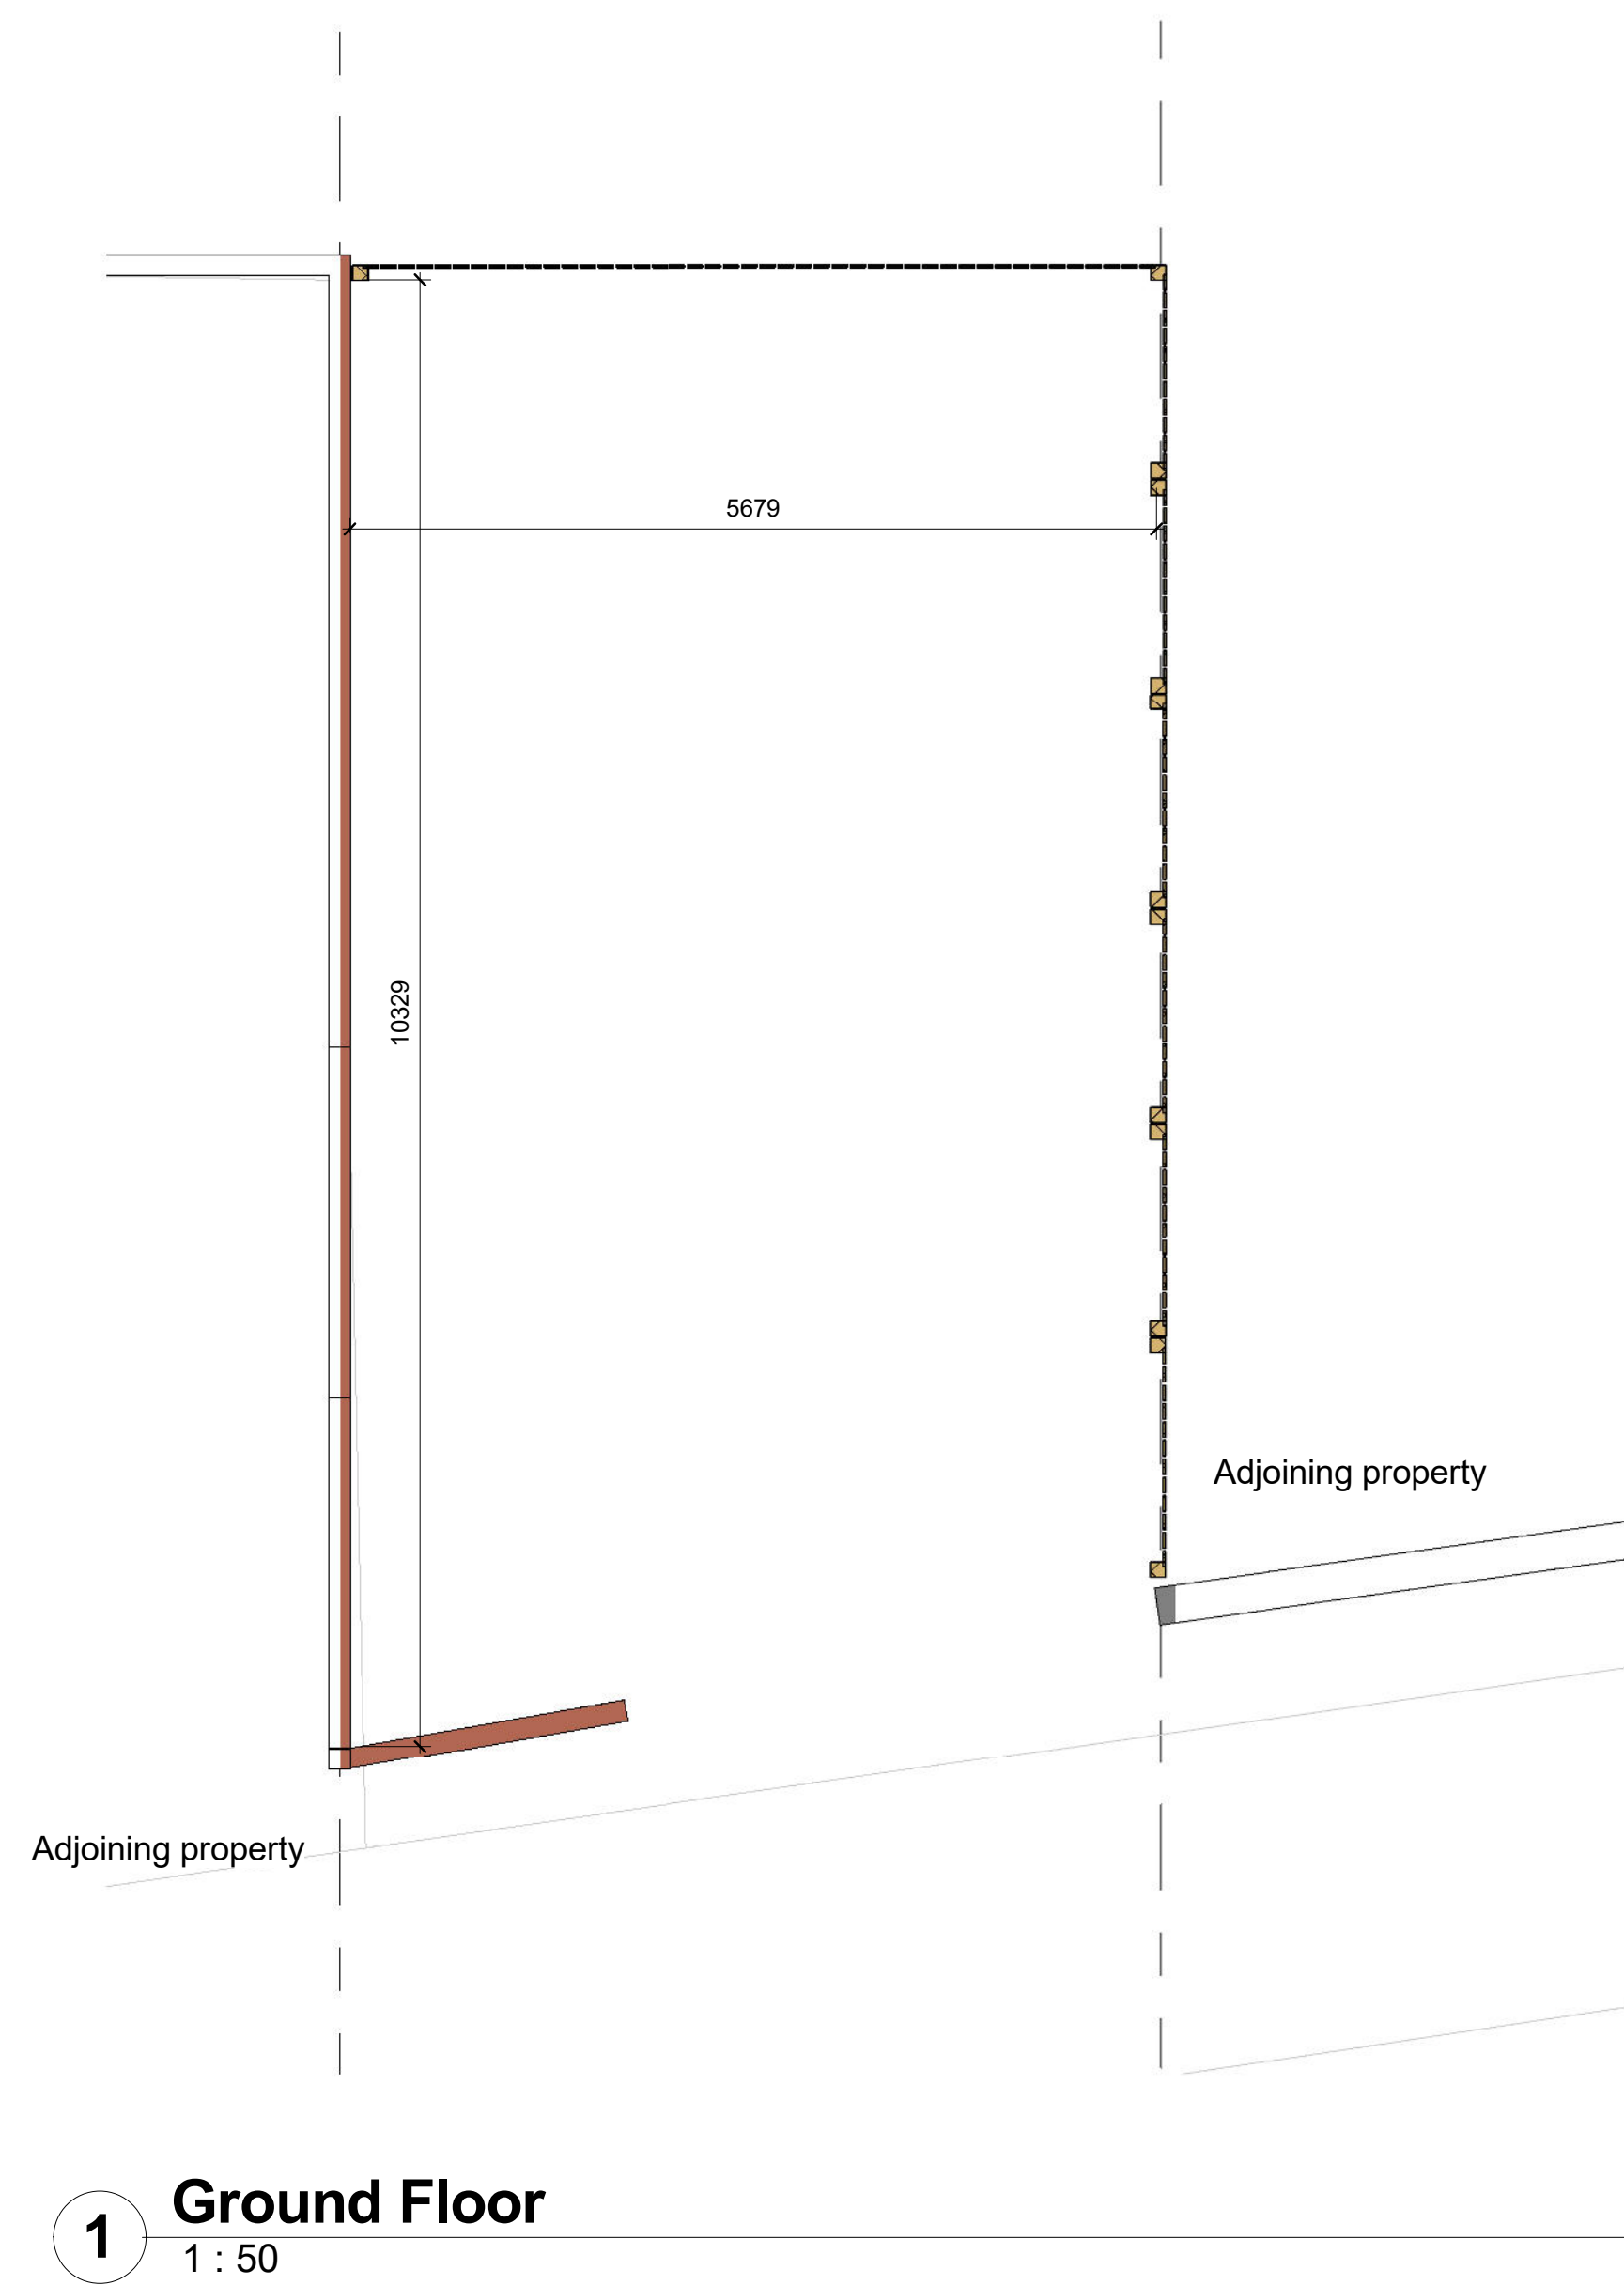


NOTES:

This drawing is to be read in conjunction with
all relevant Architects and Engineers drawings

Only figured dimensions are to be used for construction

All dimensions are to be verified on site prior to work commencing

[illegible]

Land adjacent 43
Oakley Road,
Berkshire

Existing

Project number	2017-382
----------------	----------

Date 10.04.17

Drawn by **Mayte Segre**

101

Scale @ A1 As indicated