



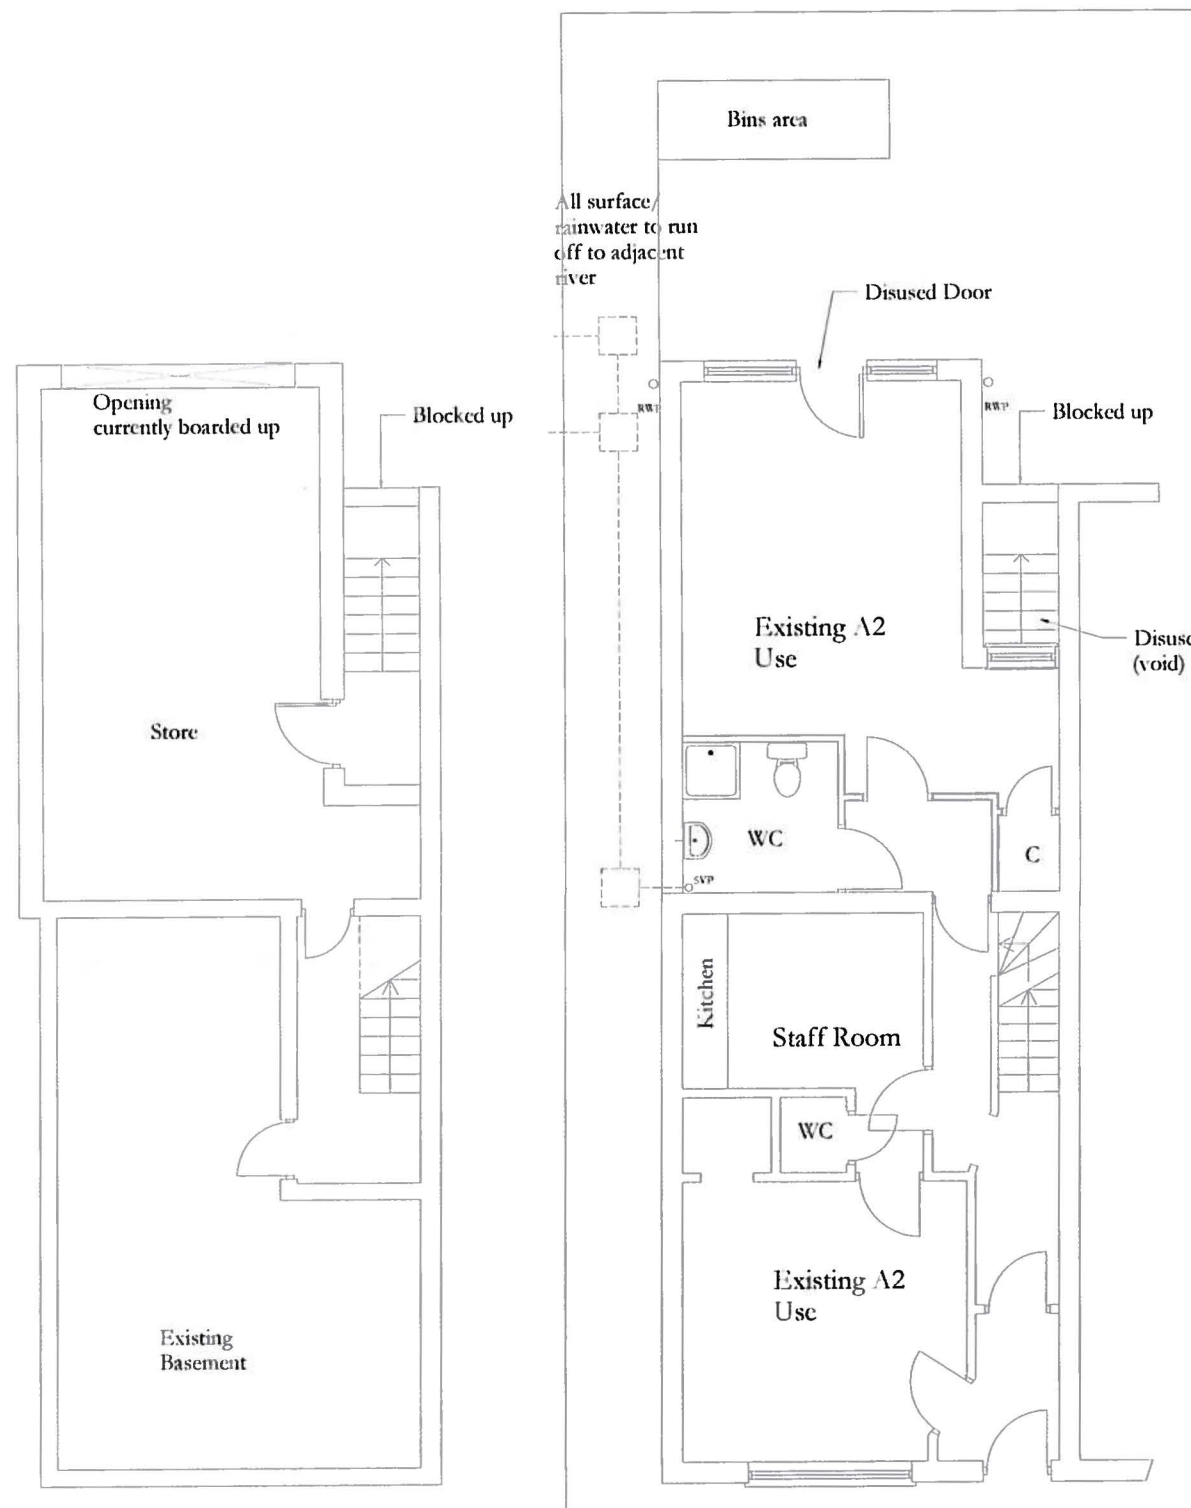


Basement Plan

Ground Floor Layout

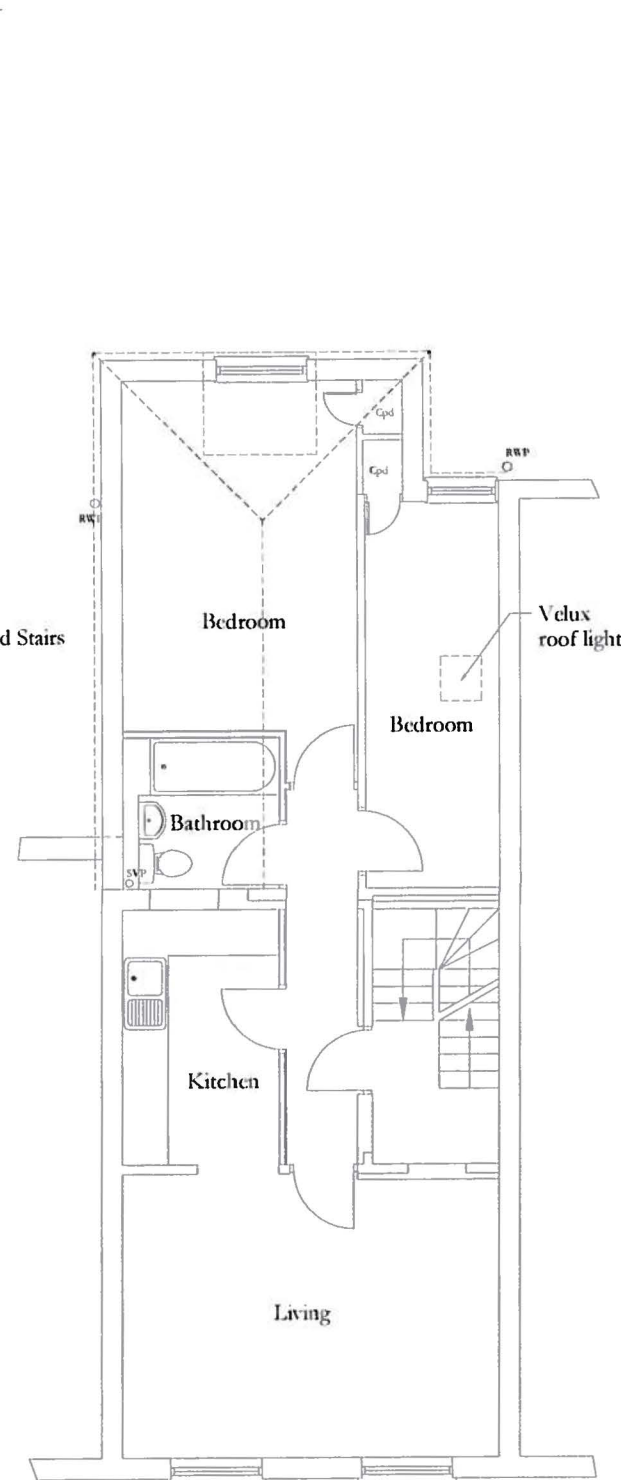

First Floor Layout
(Existing)

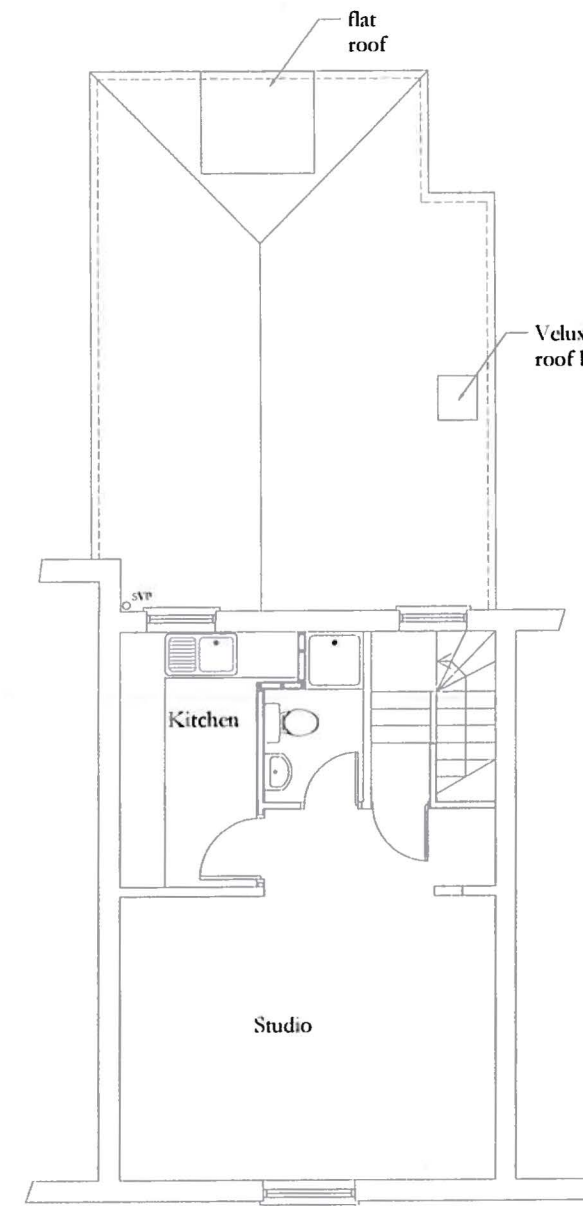

Second Floor Layout
(Existing)

© This drawing remains the property of The Keen Partnership and shall not be copied without prior written consent.

All dimensions to be checked on site and any discrepancies to be reported before work commences.

Notes:

Rev	Comment	By	Date
-----	---------	----	------

THE KEEN PARTNERSHIP

The Courtyard
Edinburgh Road
Reading
RG30 2UA
Tel: 0118 9510855
Fax: 0118 951866
Email: info@keenpartnership.co.uk

Client:

Mr J. Francis
READING BOROUGH COUNCIL

Job Title:

4 Bridge Street
Caversham
Reading
PLANNING

Drawing Title:

Existing Plans 170619

Status:

Planning

Date Drawn:

30.06.15

Drawn By:

SFR

Scale:

1:100@A3

Job No:

7425

Drg No:

Rev:

-