



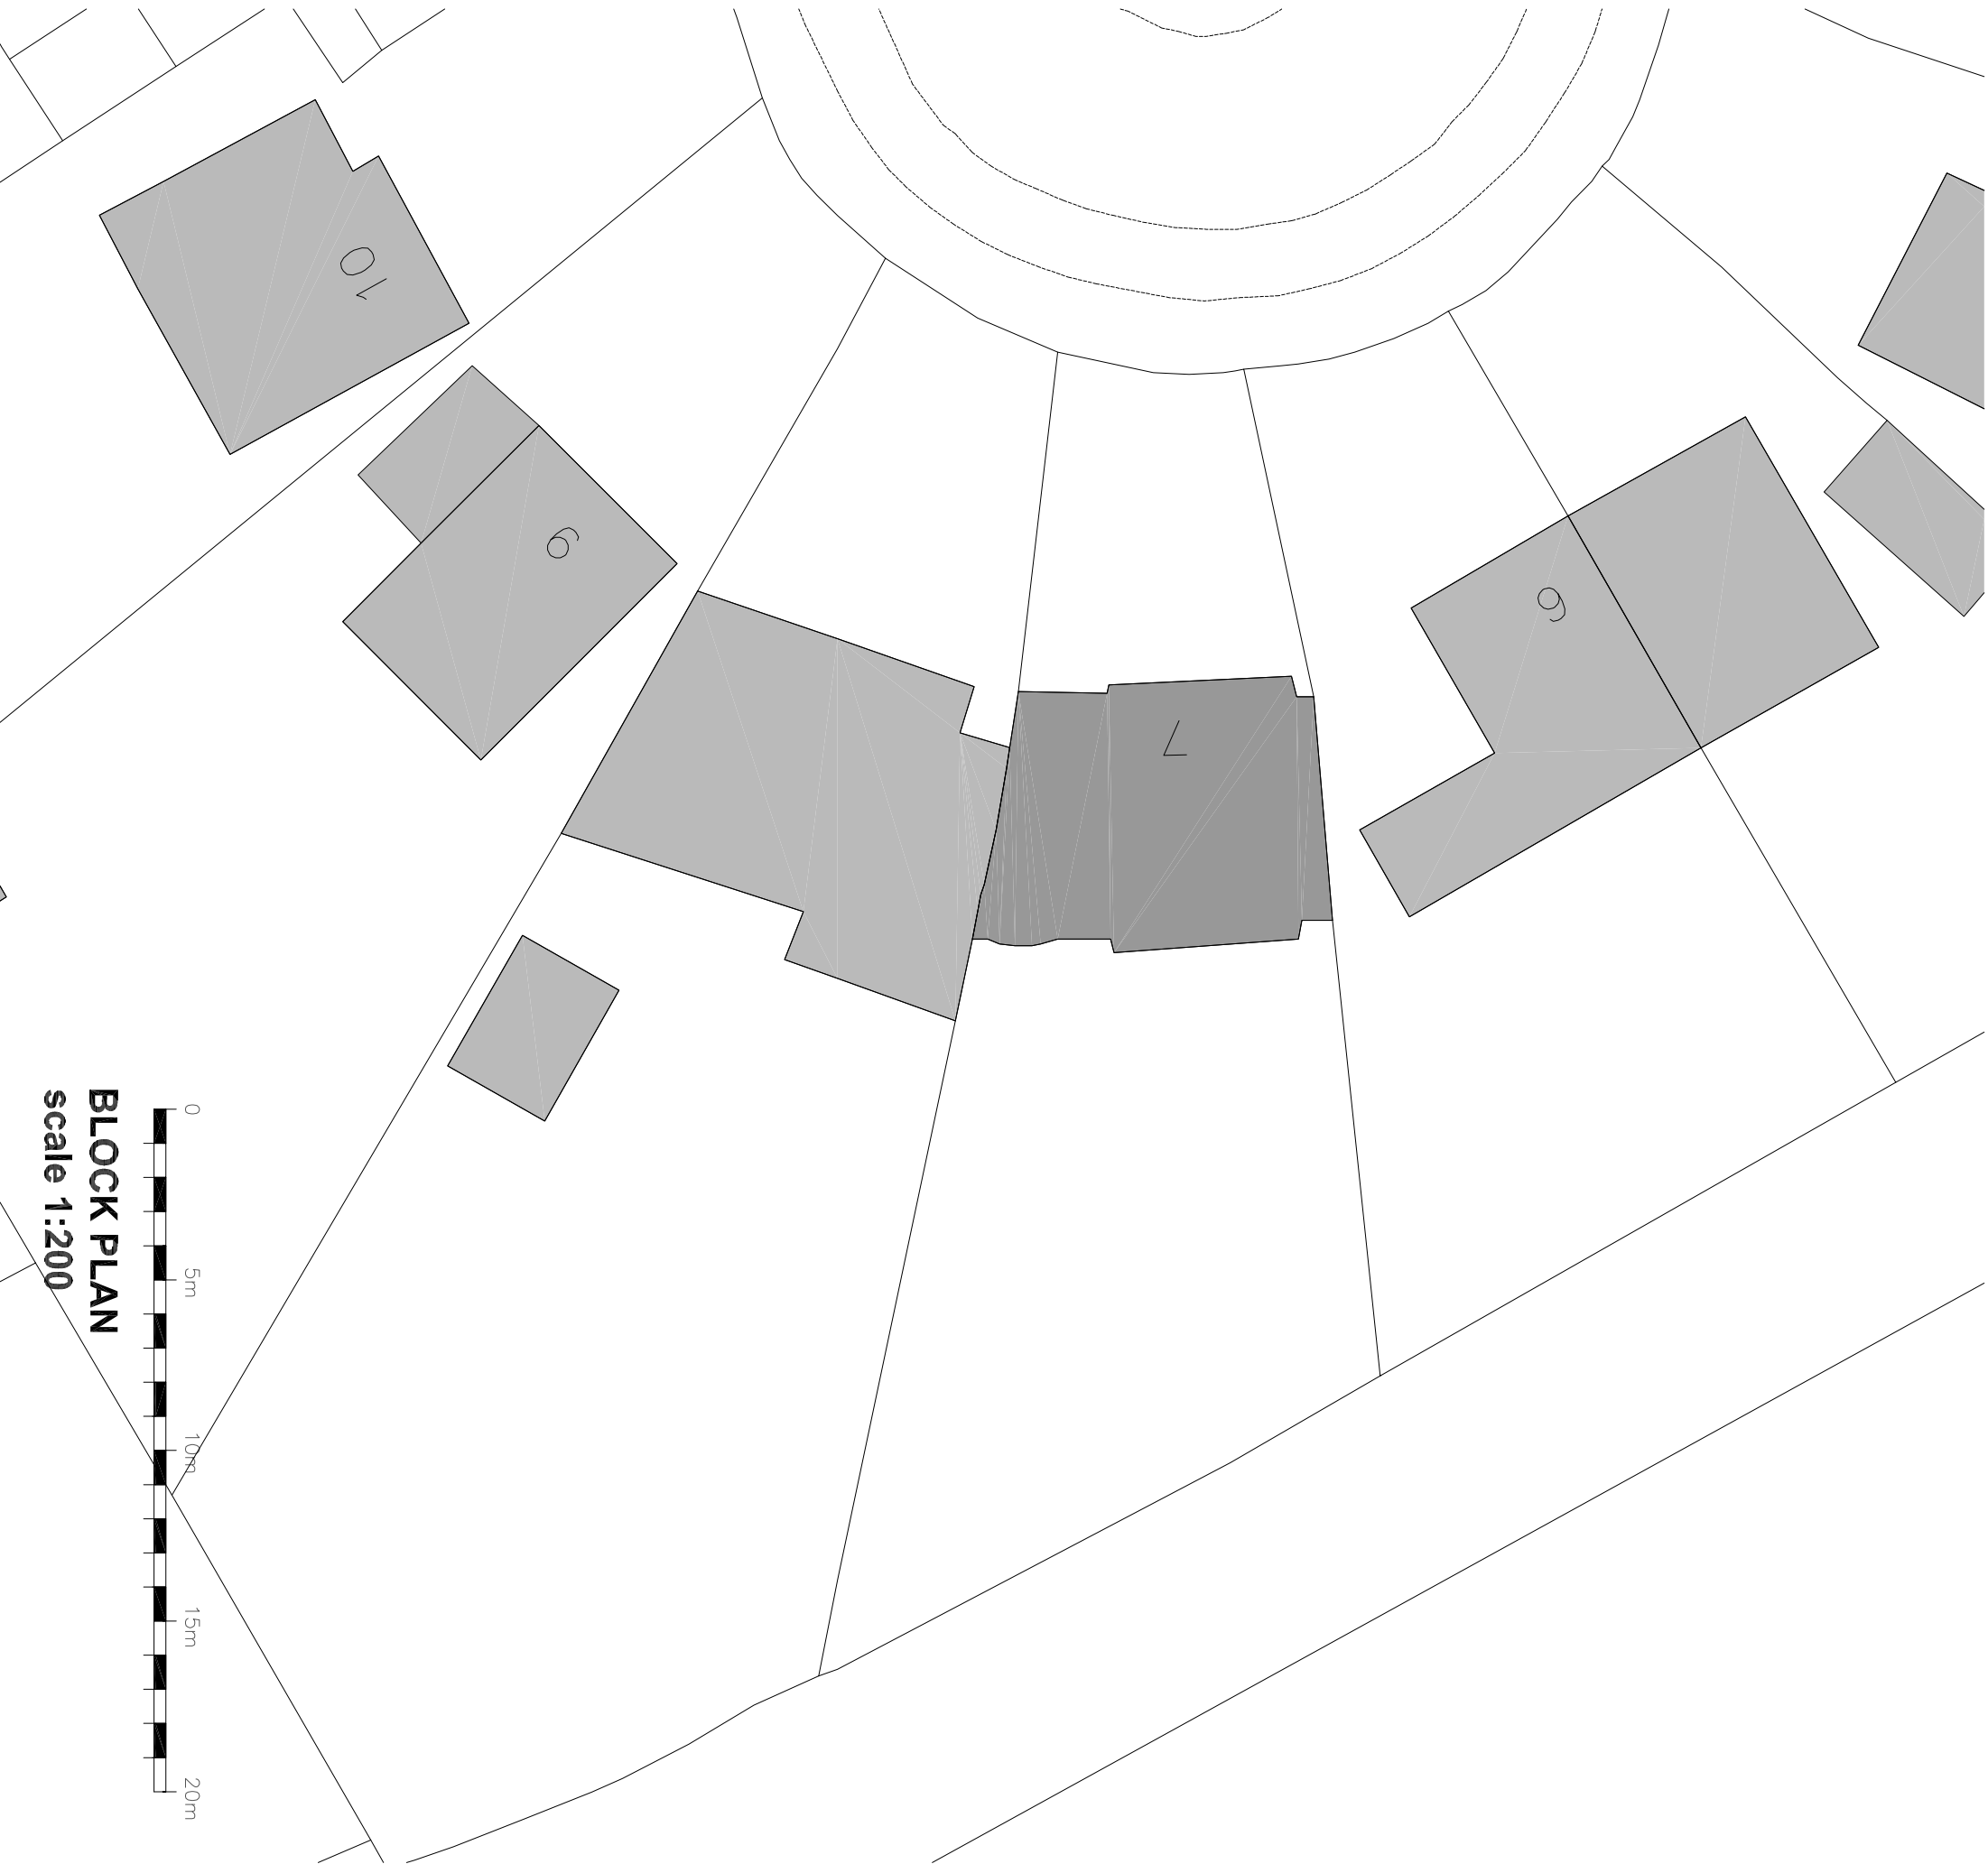

**BLOCK PLAN**  
scale 1:200

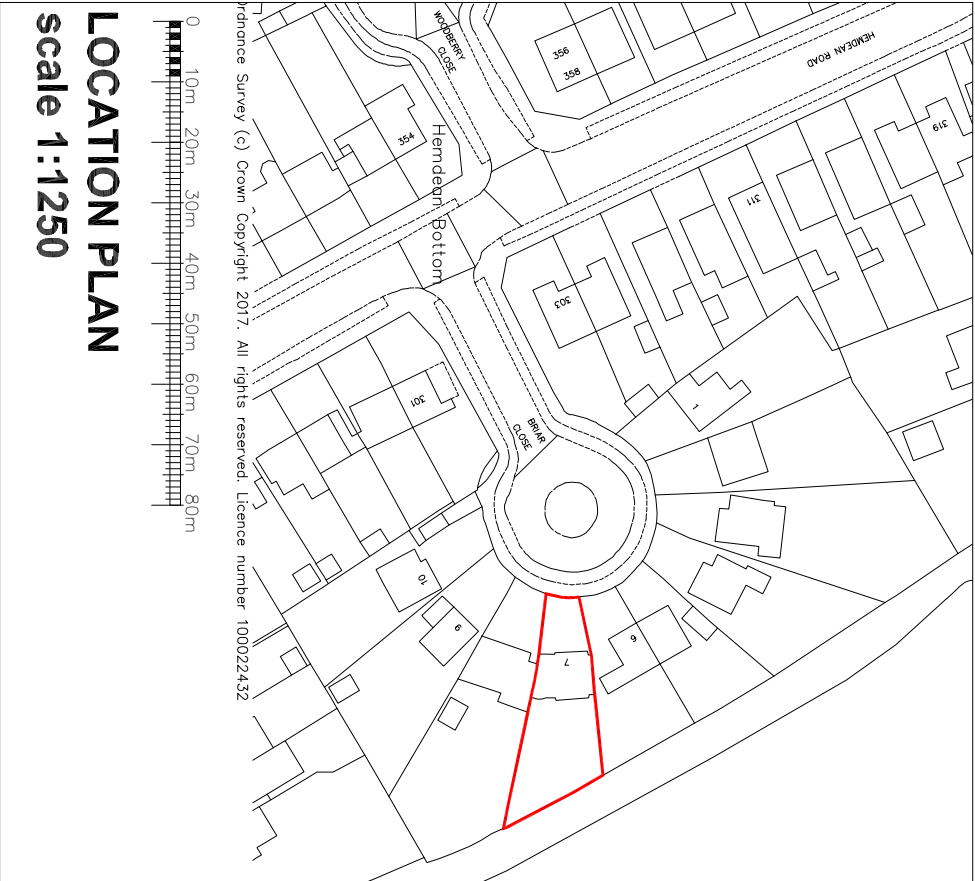

**LOCATION PLAN**  
scale 1:1250

PLANNING

| REV                                   | DESCRIPTION              | DATE           |
|---------------------------------------|--------------------------|----------------|
| CLIENT<br>Simon Mendham               |                          |                |
| PROJECT<br>7 Briar Close, Caversham   |                          |                |
| TITLE<br>Location Plan and Block Plan |                          |                |
| SCALE<br>As Shown @ A3                |                          |                |
| DATE<br>Apr 2017                      | DRAWING NO.<br>2001/P-00 | DRAWN BY<br>nb |
|                                       |                          | REV.           |