

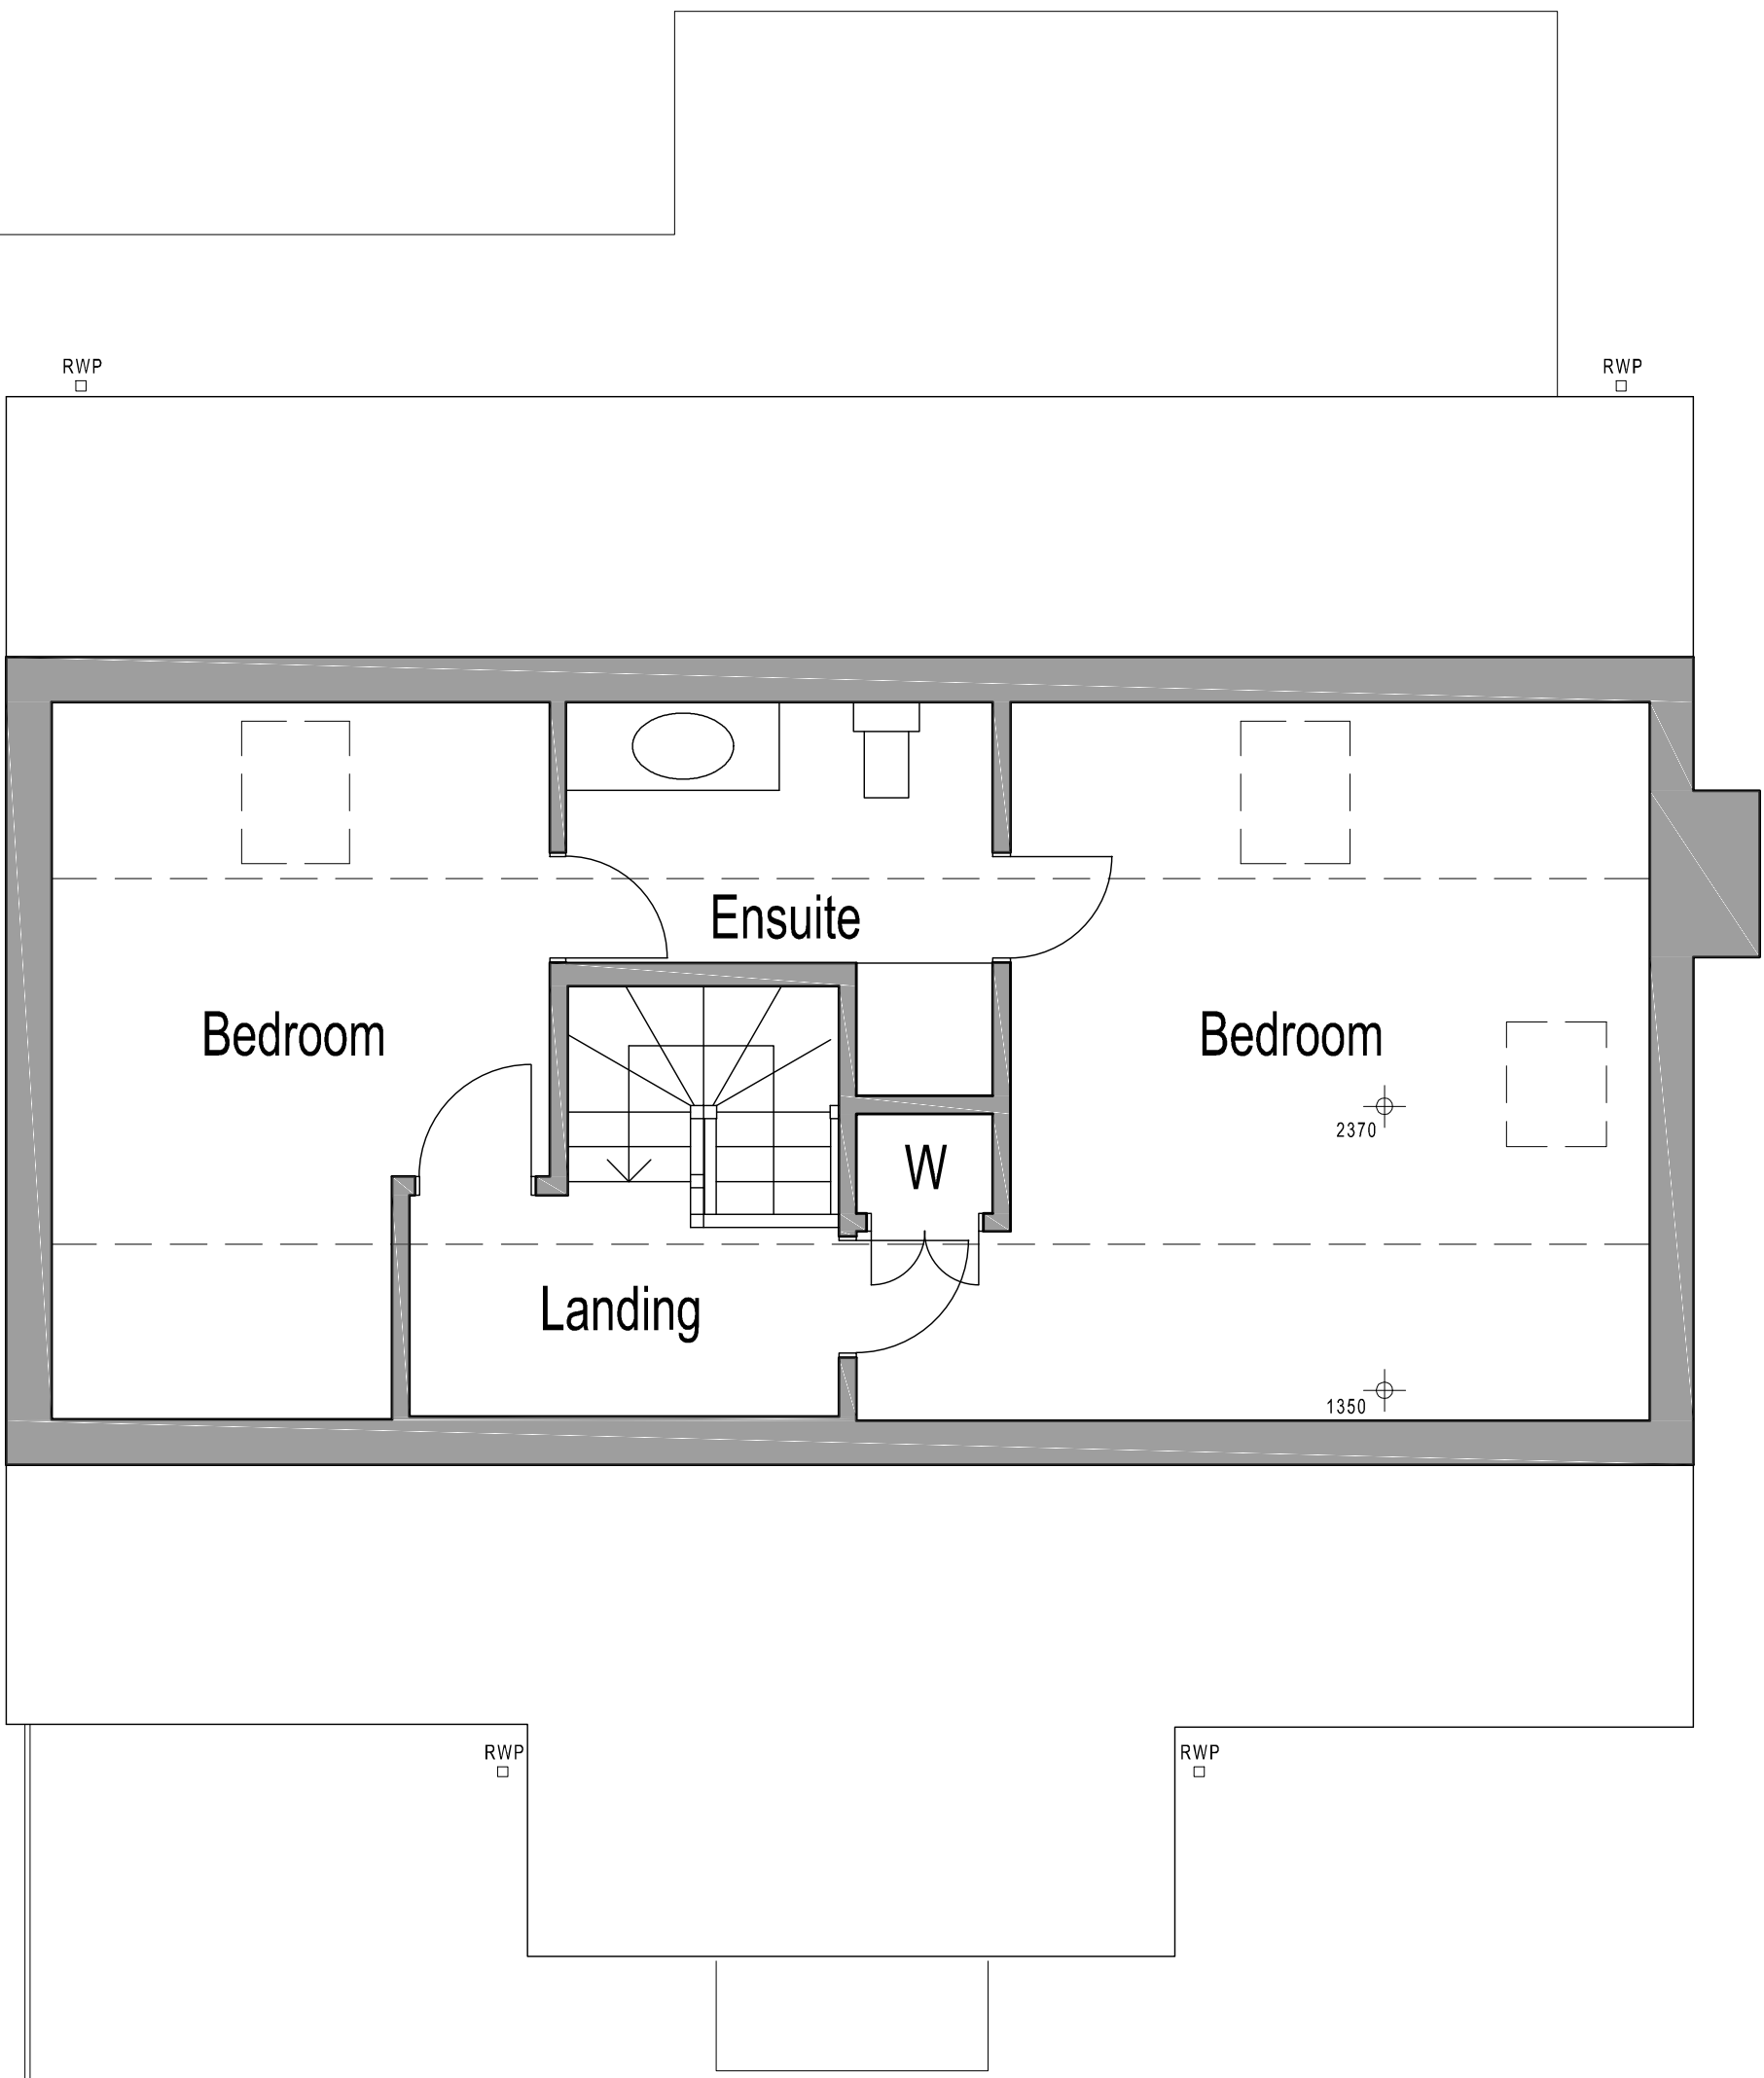


Rev	Description	Date

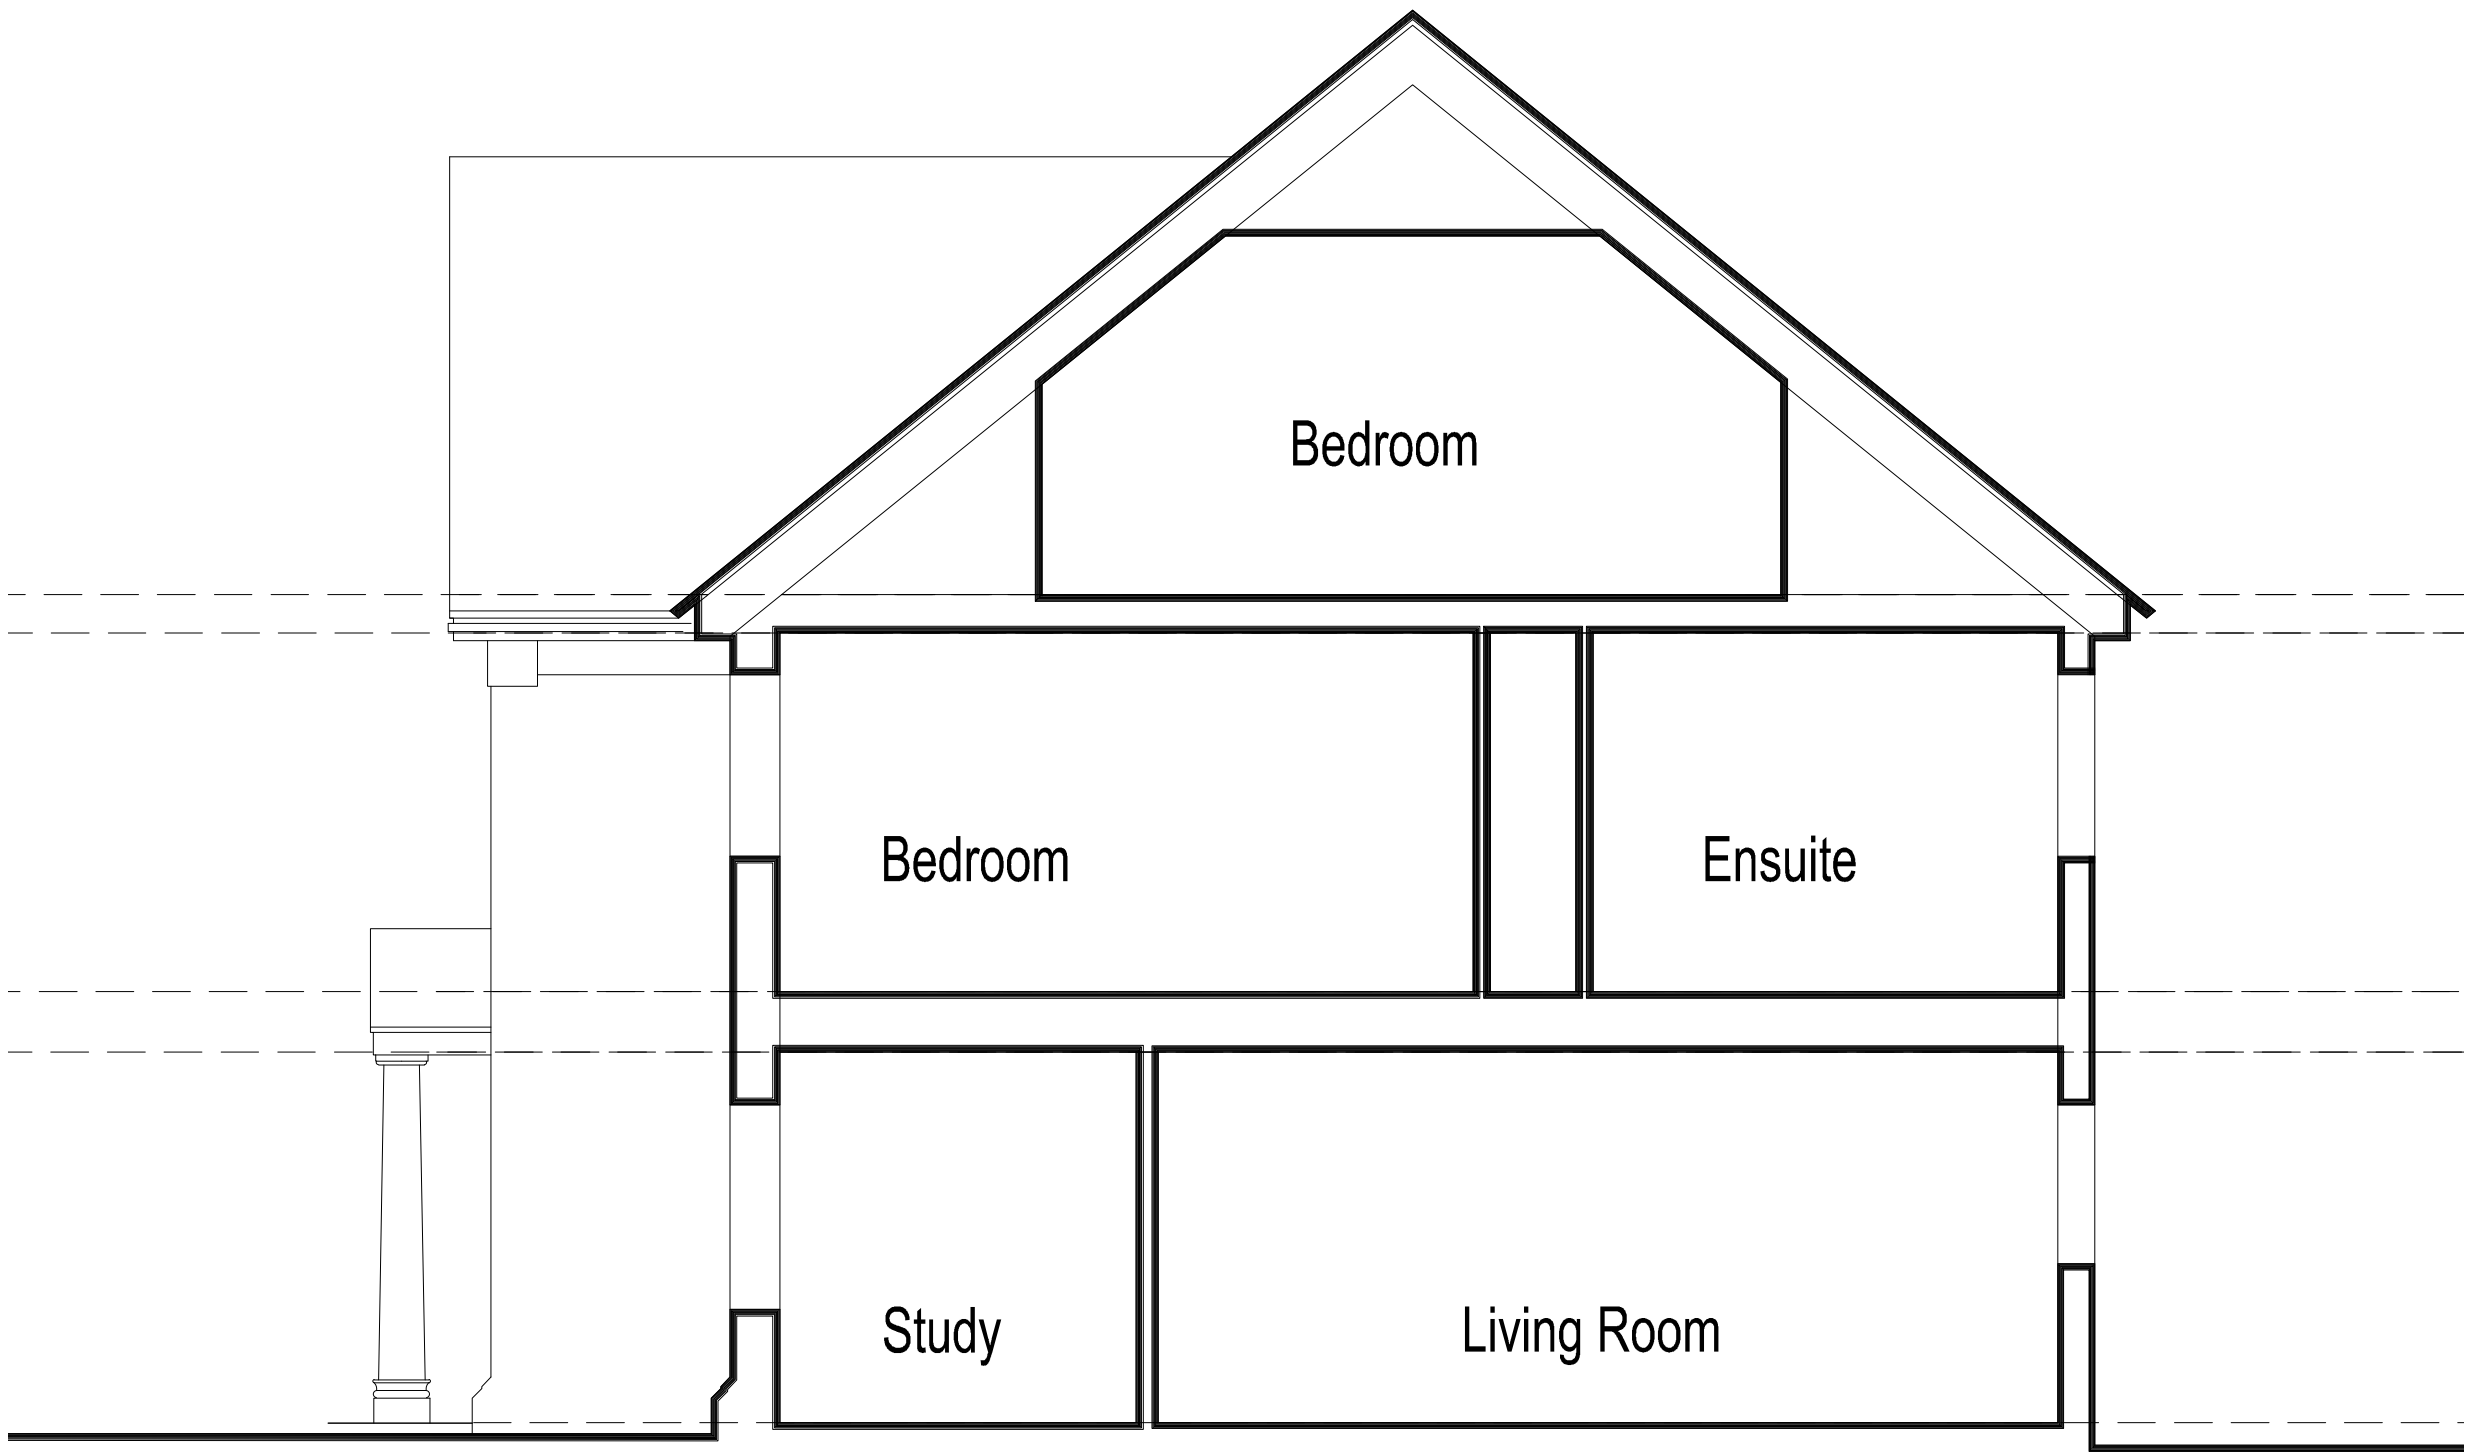

Second Floor Plan 1:50

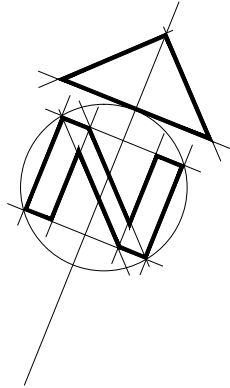

Typical Section 1:50

