

Disclaimer
THIS DRAWING MUST NOT BE SCALED UNLESS ISSUED FOR PLANNING PURPOSES.
ALL DIMENSIONS ARE TO BE VERIFIED PRIOR TO SETTING OUT.
COMMENCING WORK, OR PRODUCTION OF FABRICATION DRAWINGS, REPORT ANY DISCREPANCIES TO THE SUPERVISING OFFICER IMMEDIATELY.
DRAWINGS MARKED AS "DRAFT" ARE FOR APPROVAL ONLY AND NOT ISSUED FOR CONSTRUCTION PURPOSES.

Rev	Description	By	Date
2	2	??	2

1:100 scale Bar
This Drawing has been produced for printing onto A1 size paper.
If printing on A3 please use the scale below for reference.


0m

1m


2m

4m

8m

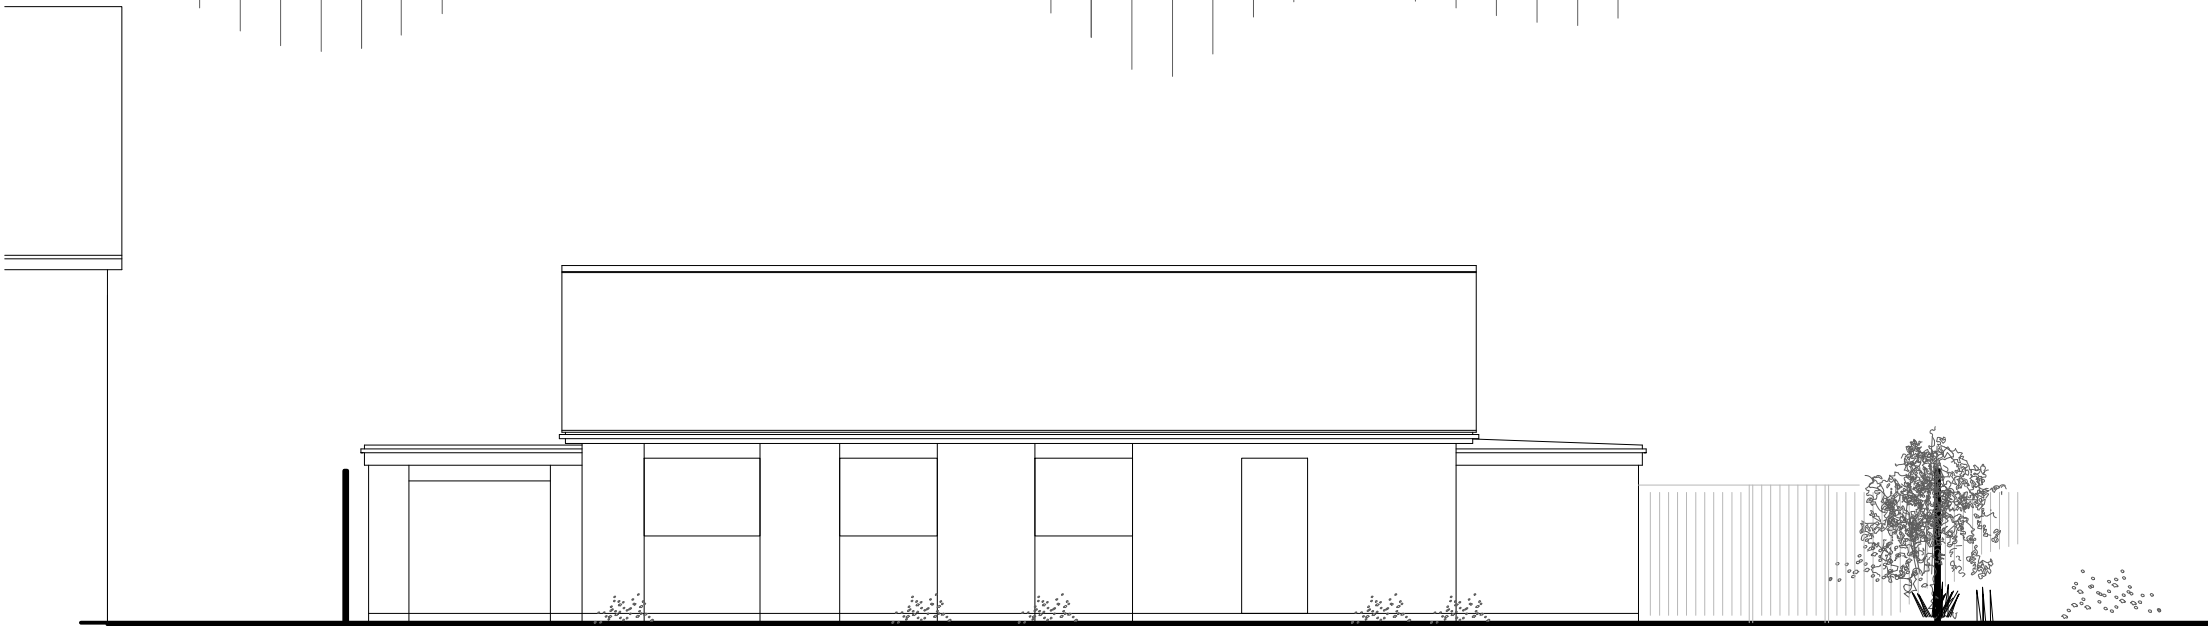


NORTH ELEVATION

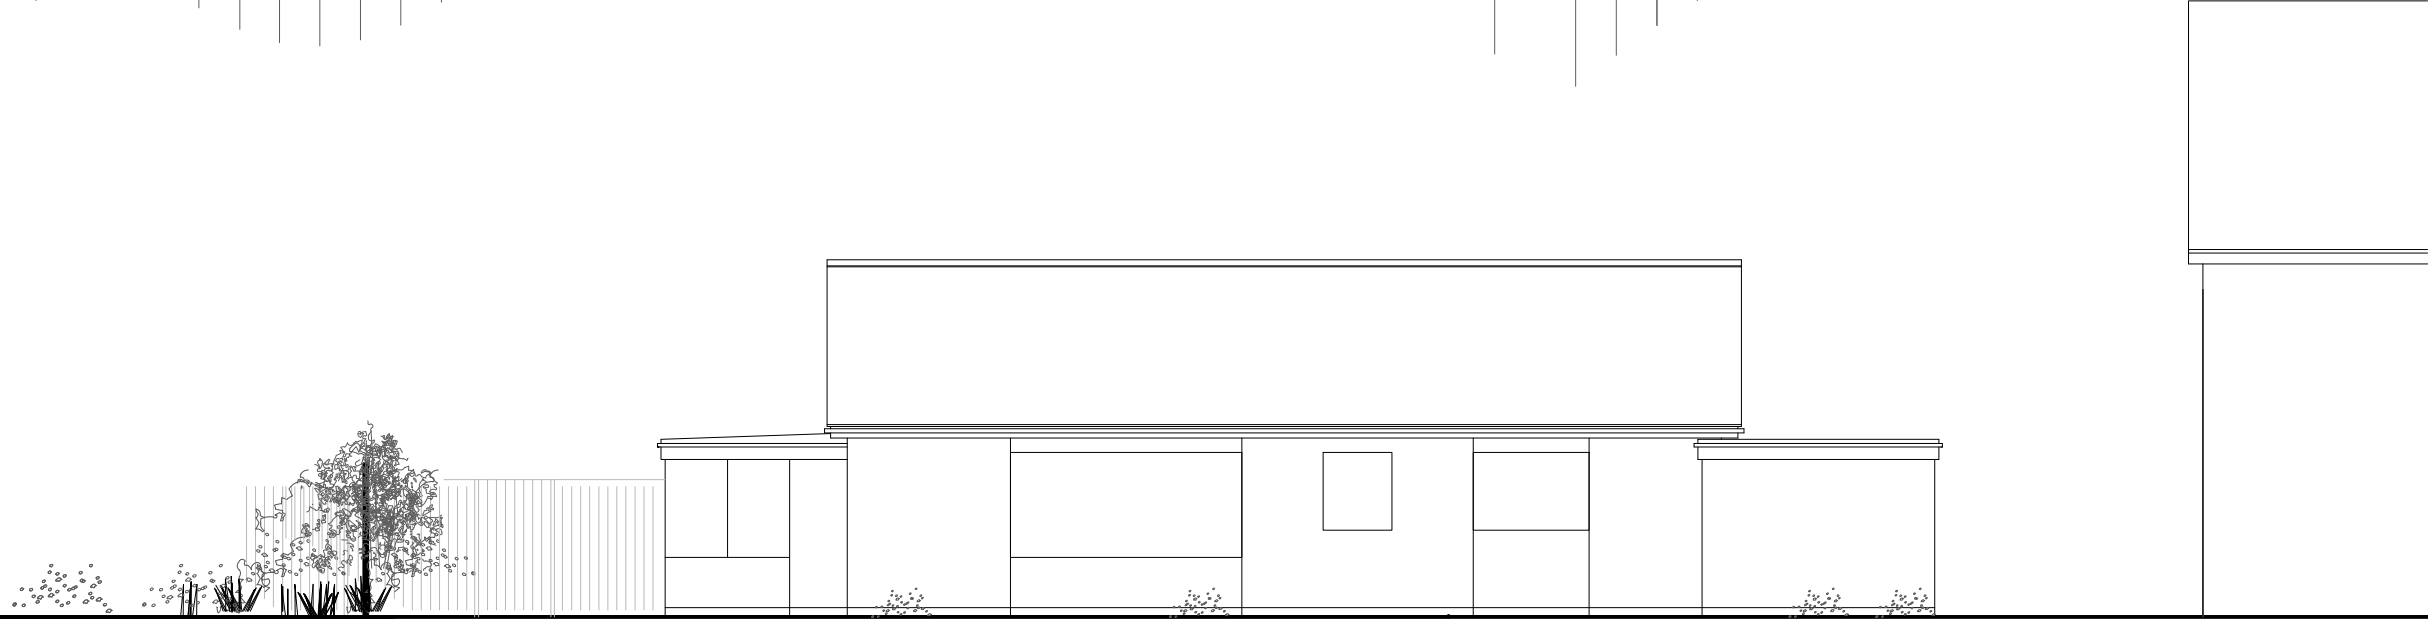


SOUTH ELEVATION




GROUND FLOOR LAYOUT

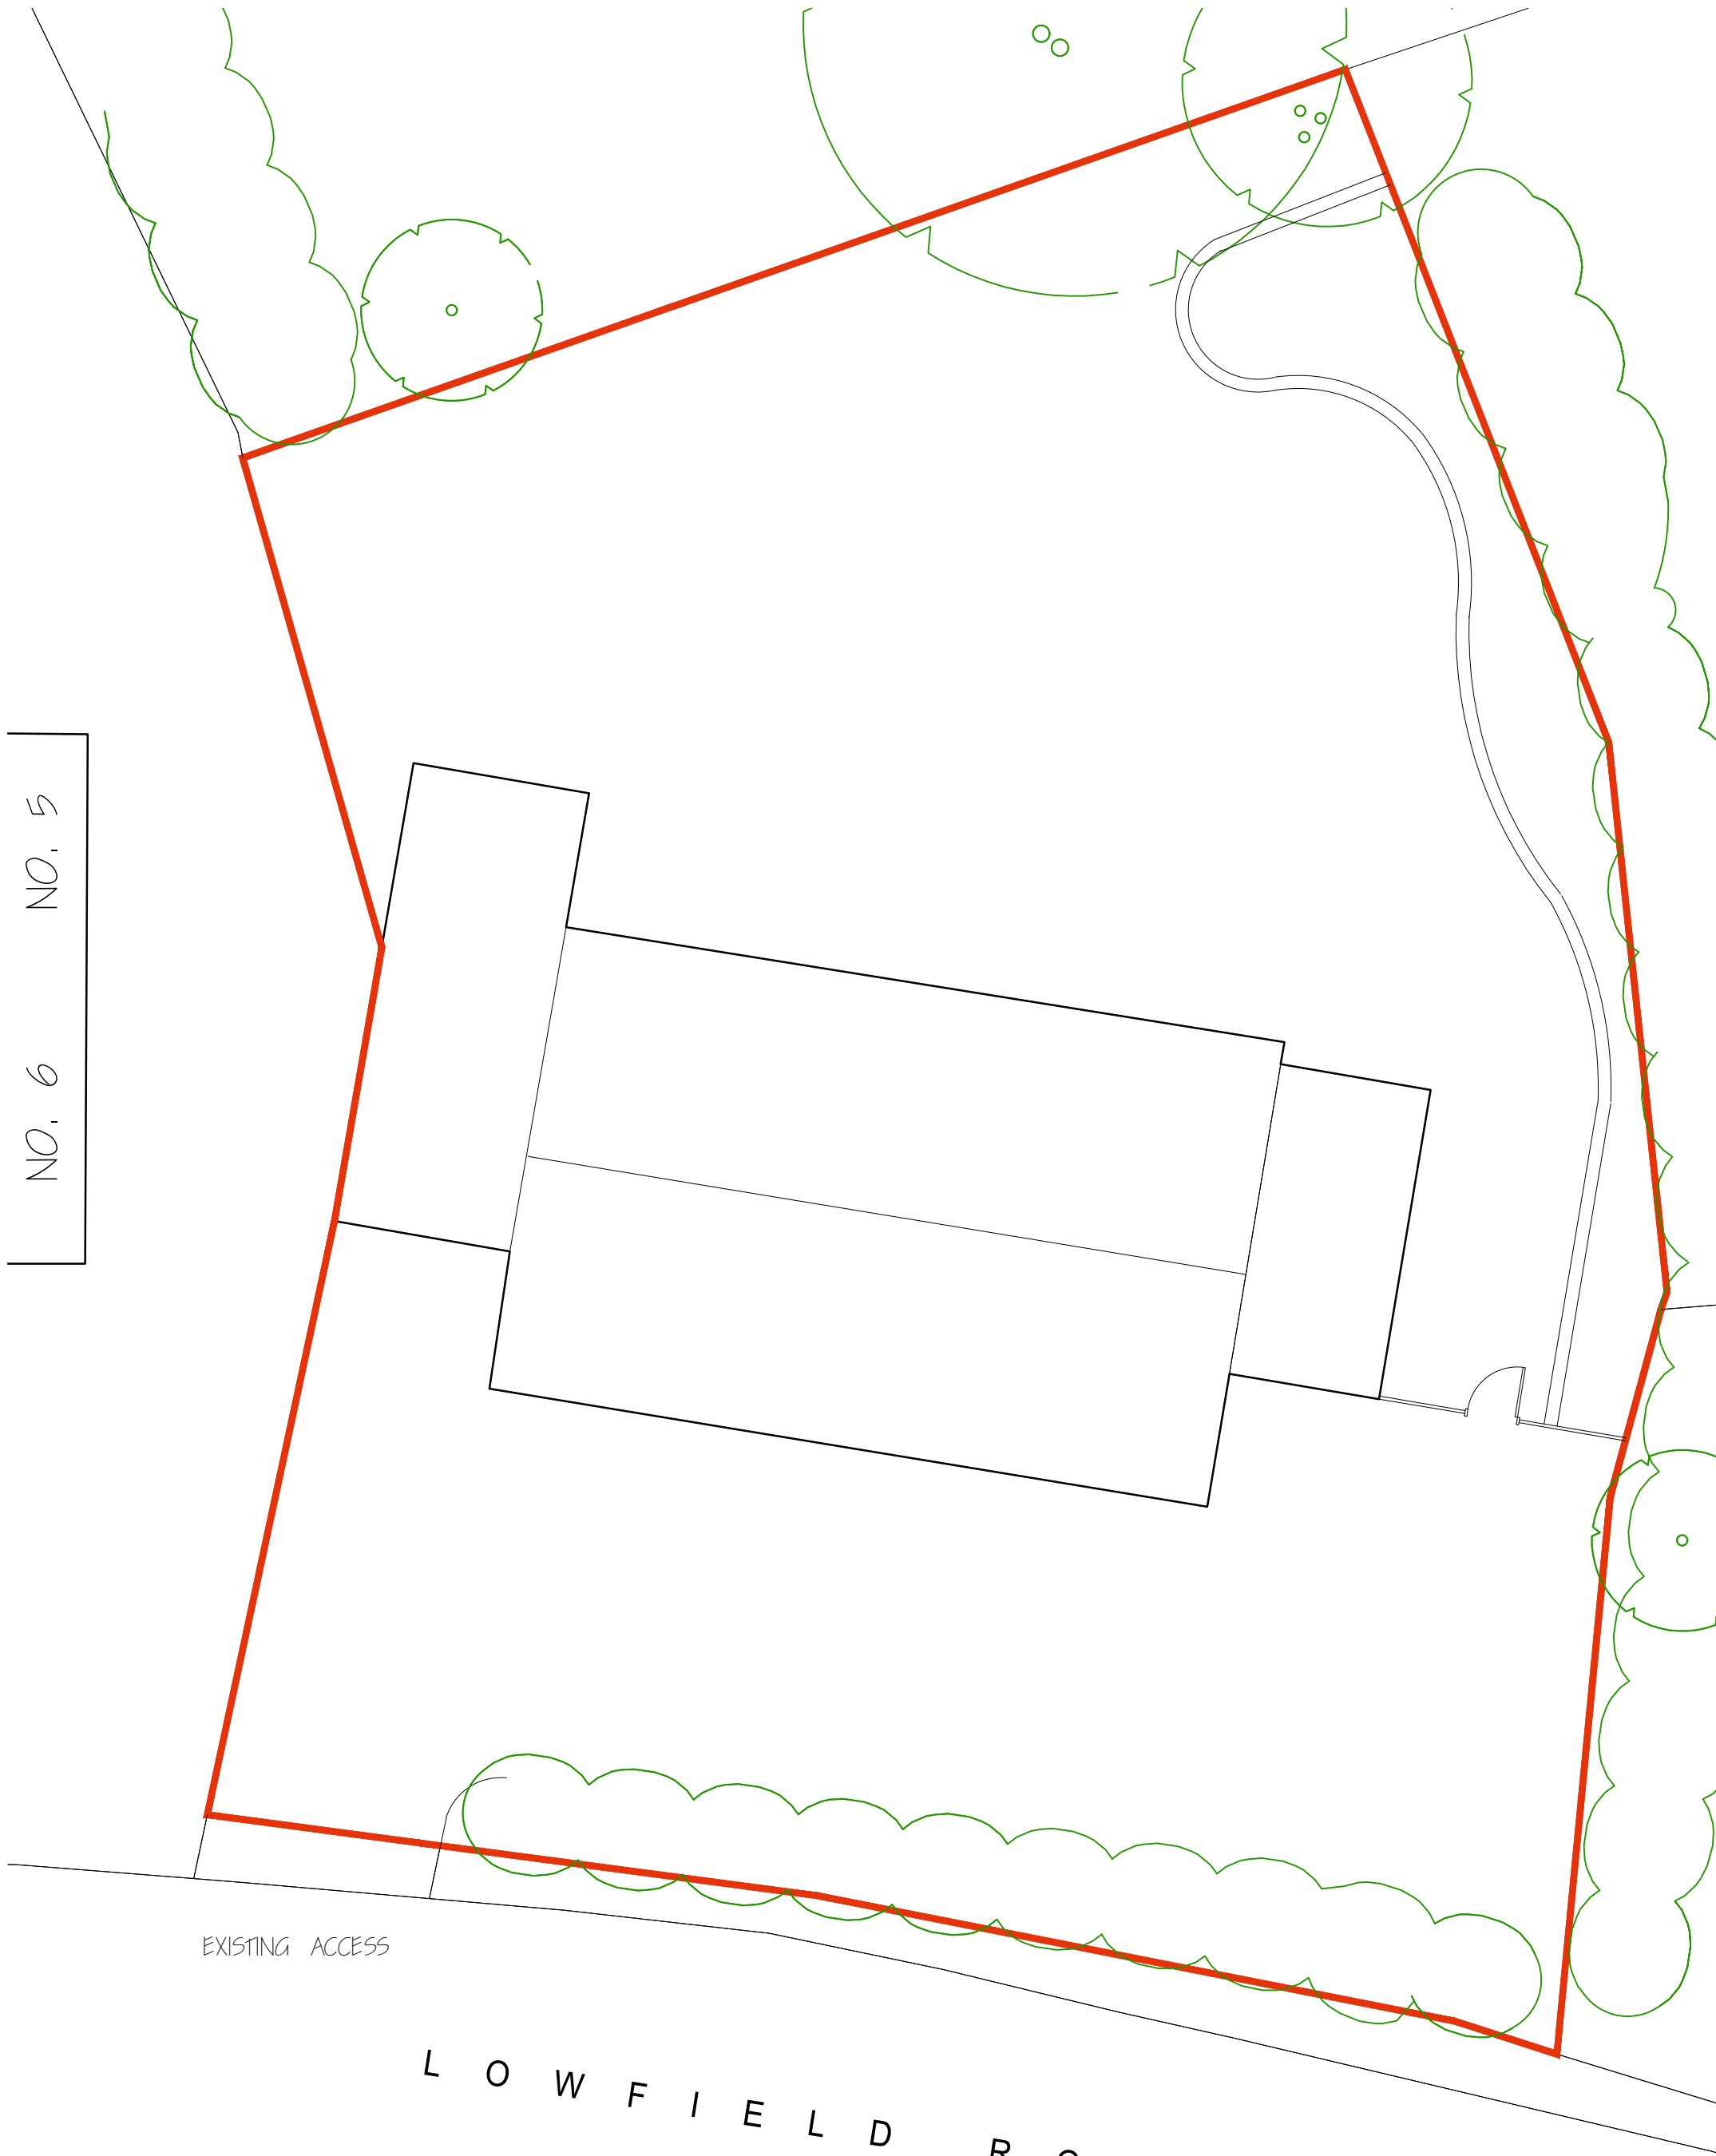

ROOF PLAN

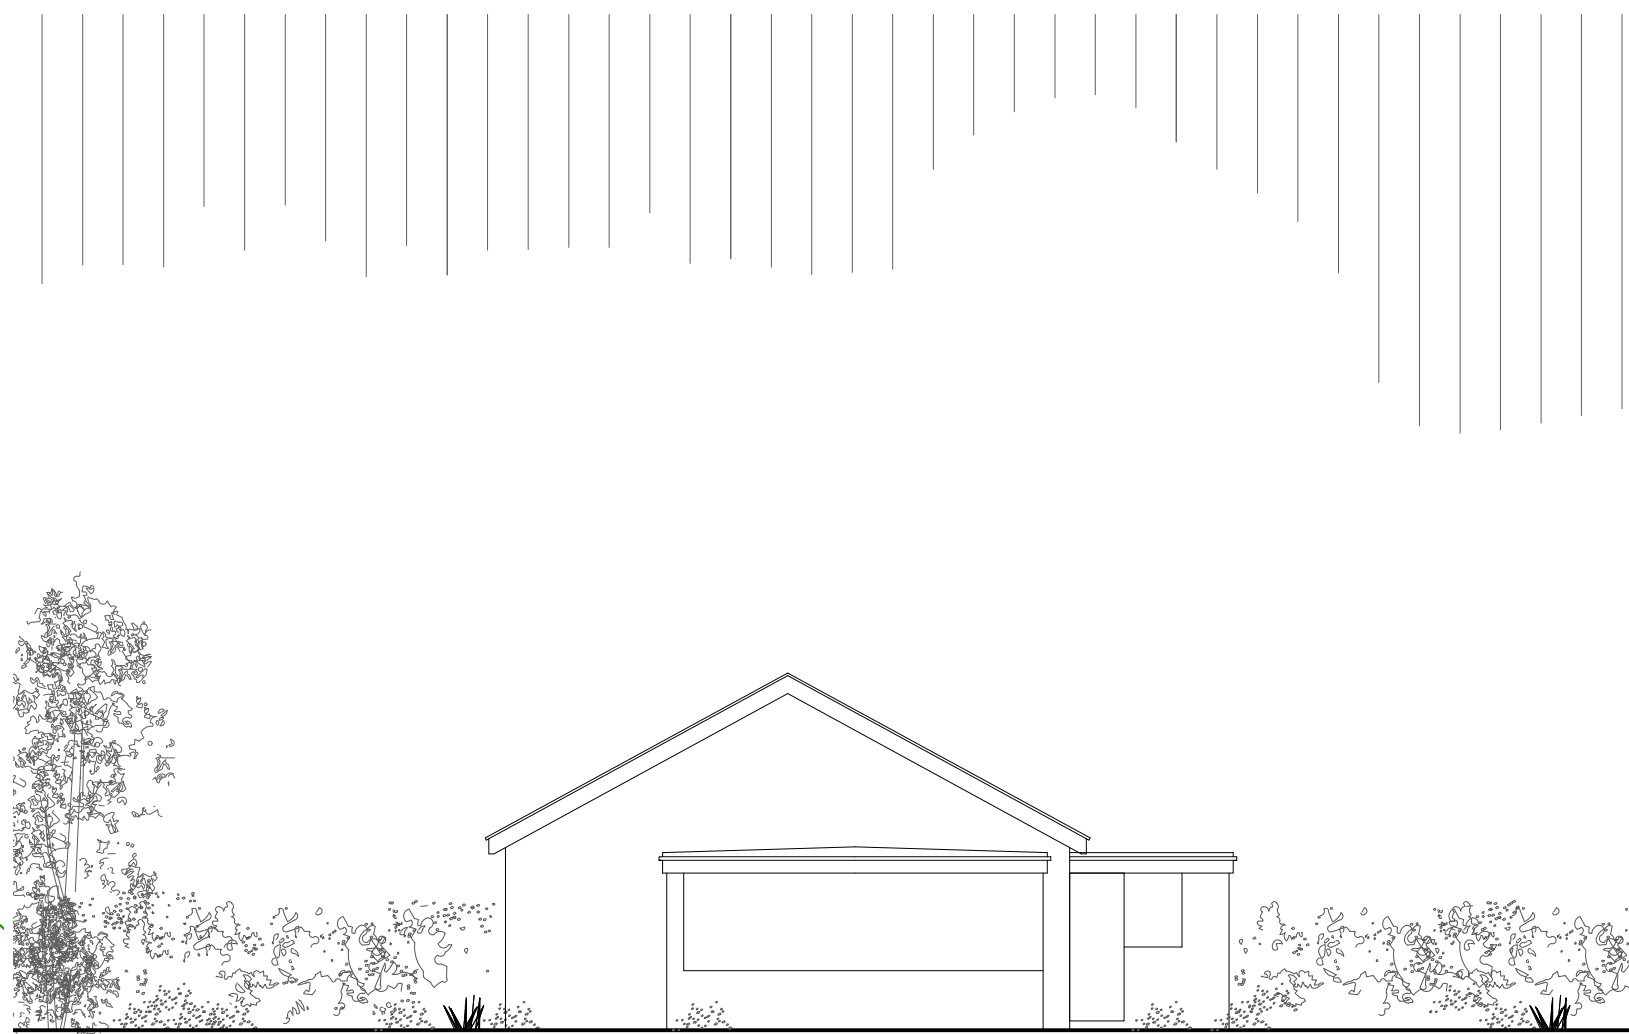

WEST ELEVATION

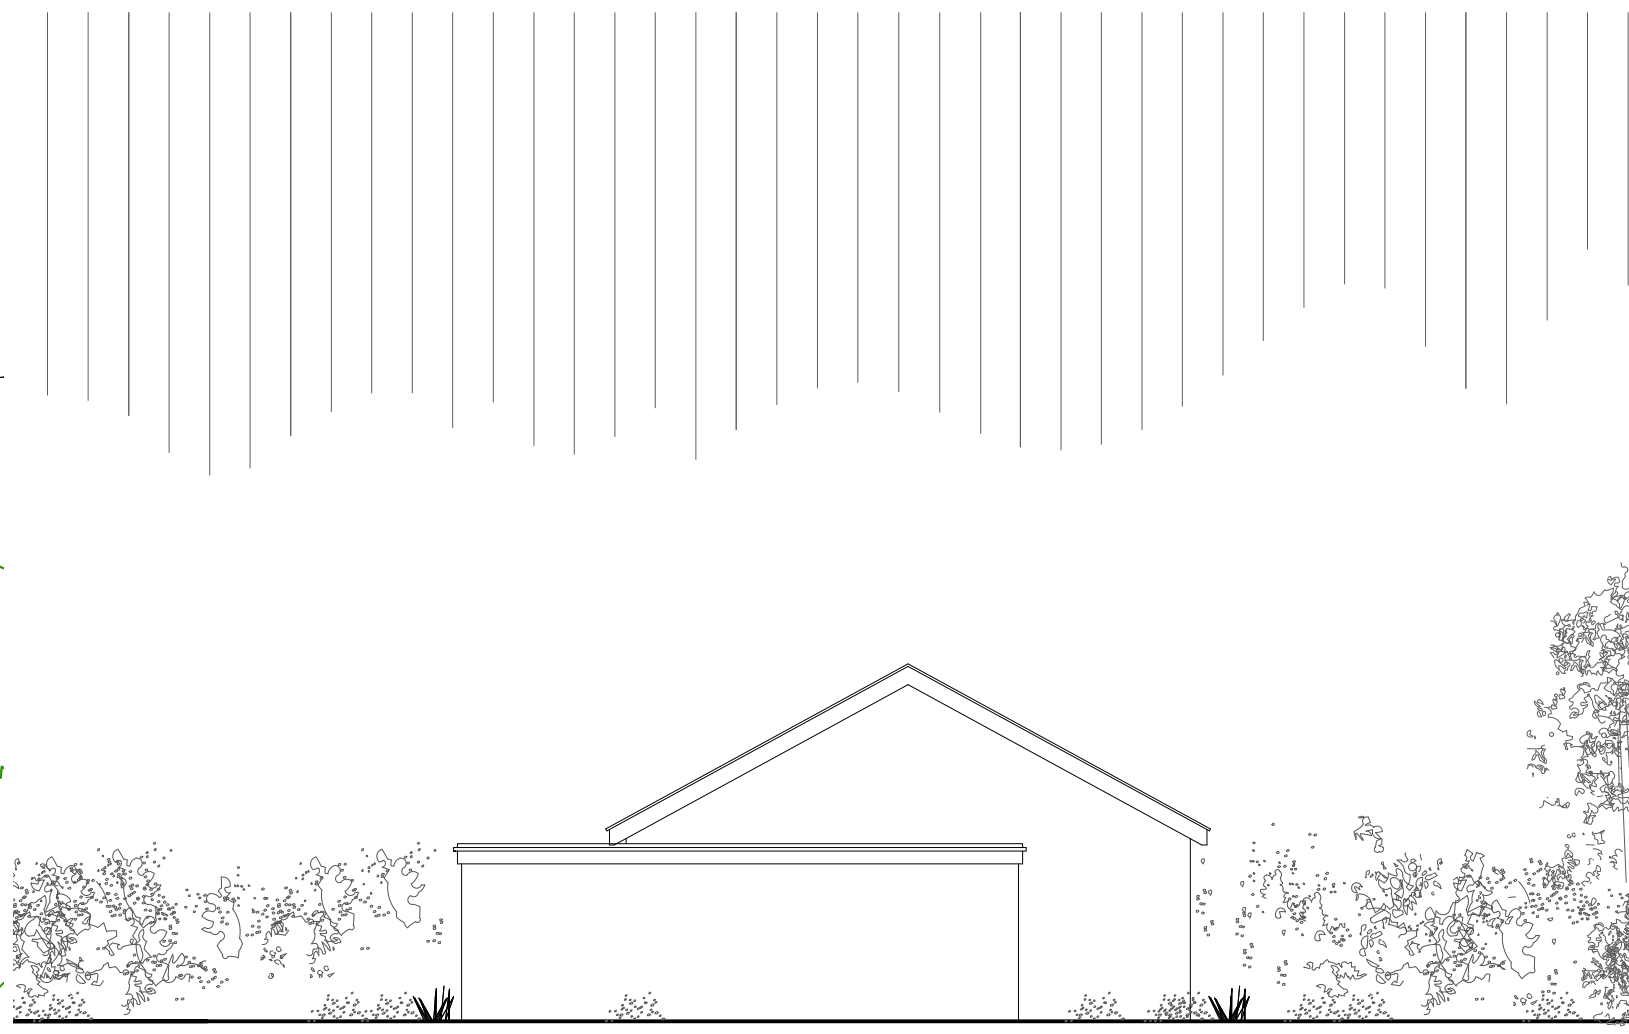

EAST ELEVATION

Day • Tanner Partnership

ARCHITECTURE AND PLANNING

www.daytanner.co.uk

Suite 1A

Market House

19-21 Market Place

Wokingham

Berkshire

RG40 1AP

0118 989 0808

info@daytanner.co.uk

CLIENT

Mr S Singh Mattu

JOB

Crombies Oak, 175 Lowfield Road, Caversham, RG4 6NG

DRG

EXISTING DWELLING

SCALE

1:100 @ A1

DRAWN

DN

DATE

FEB 2017

3412 / 101

