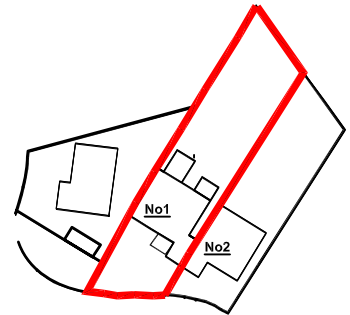
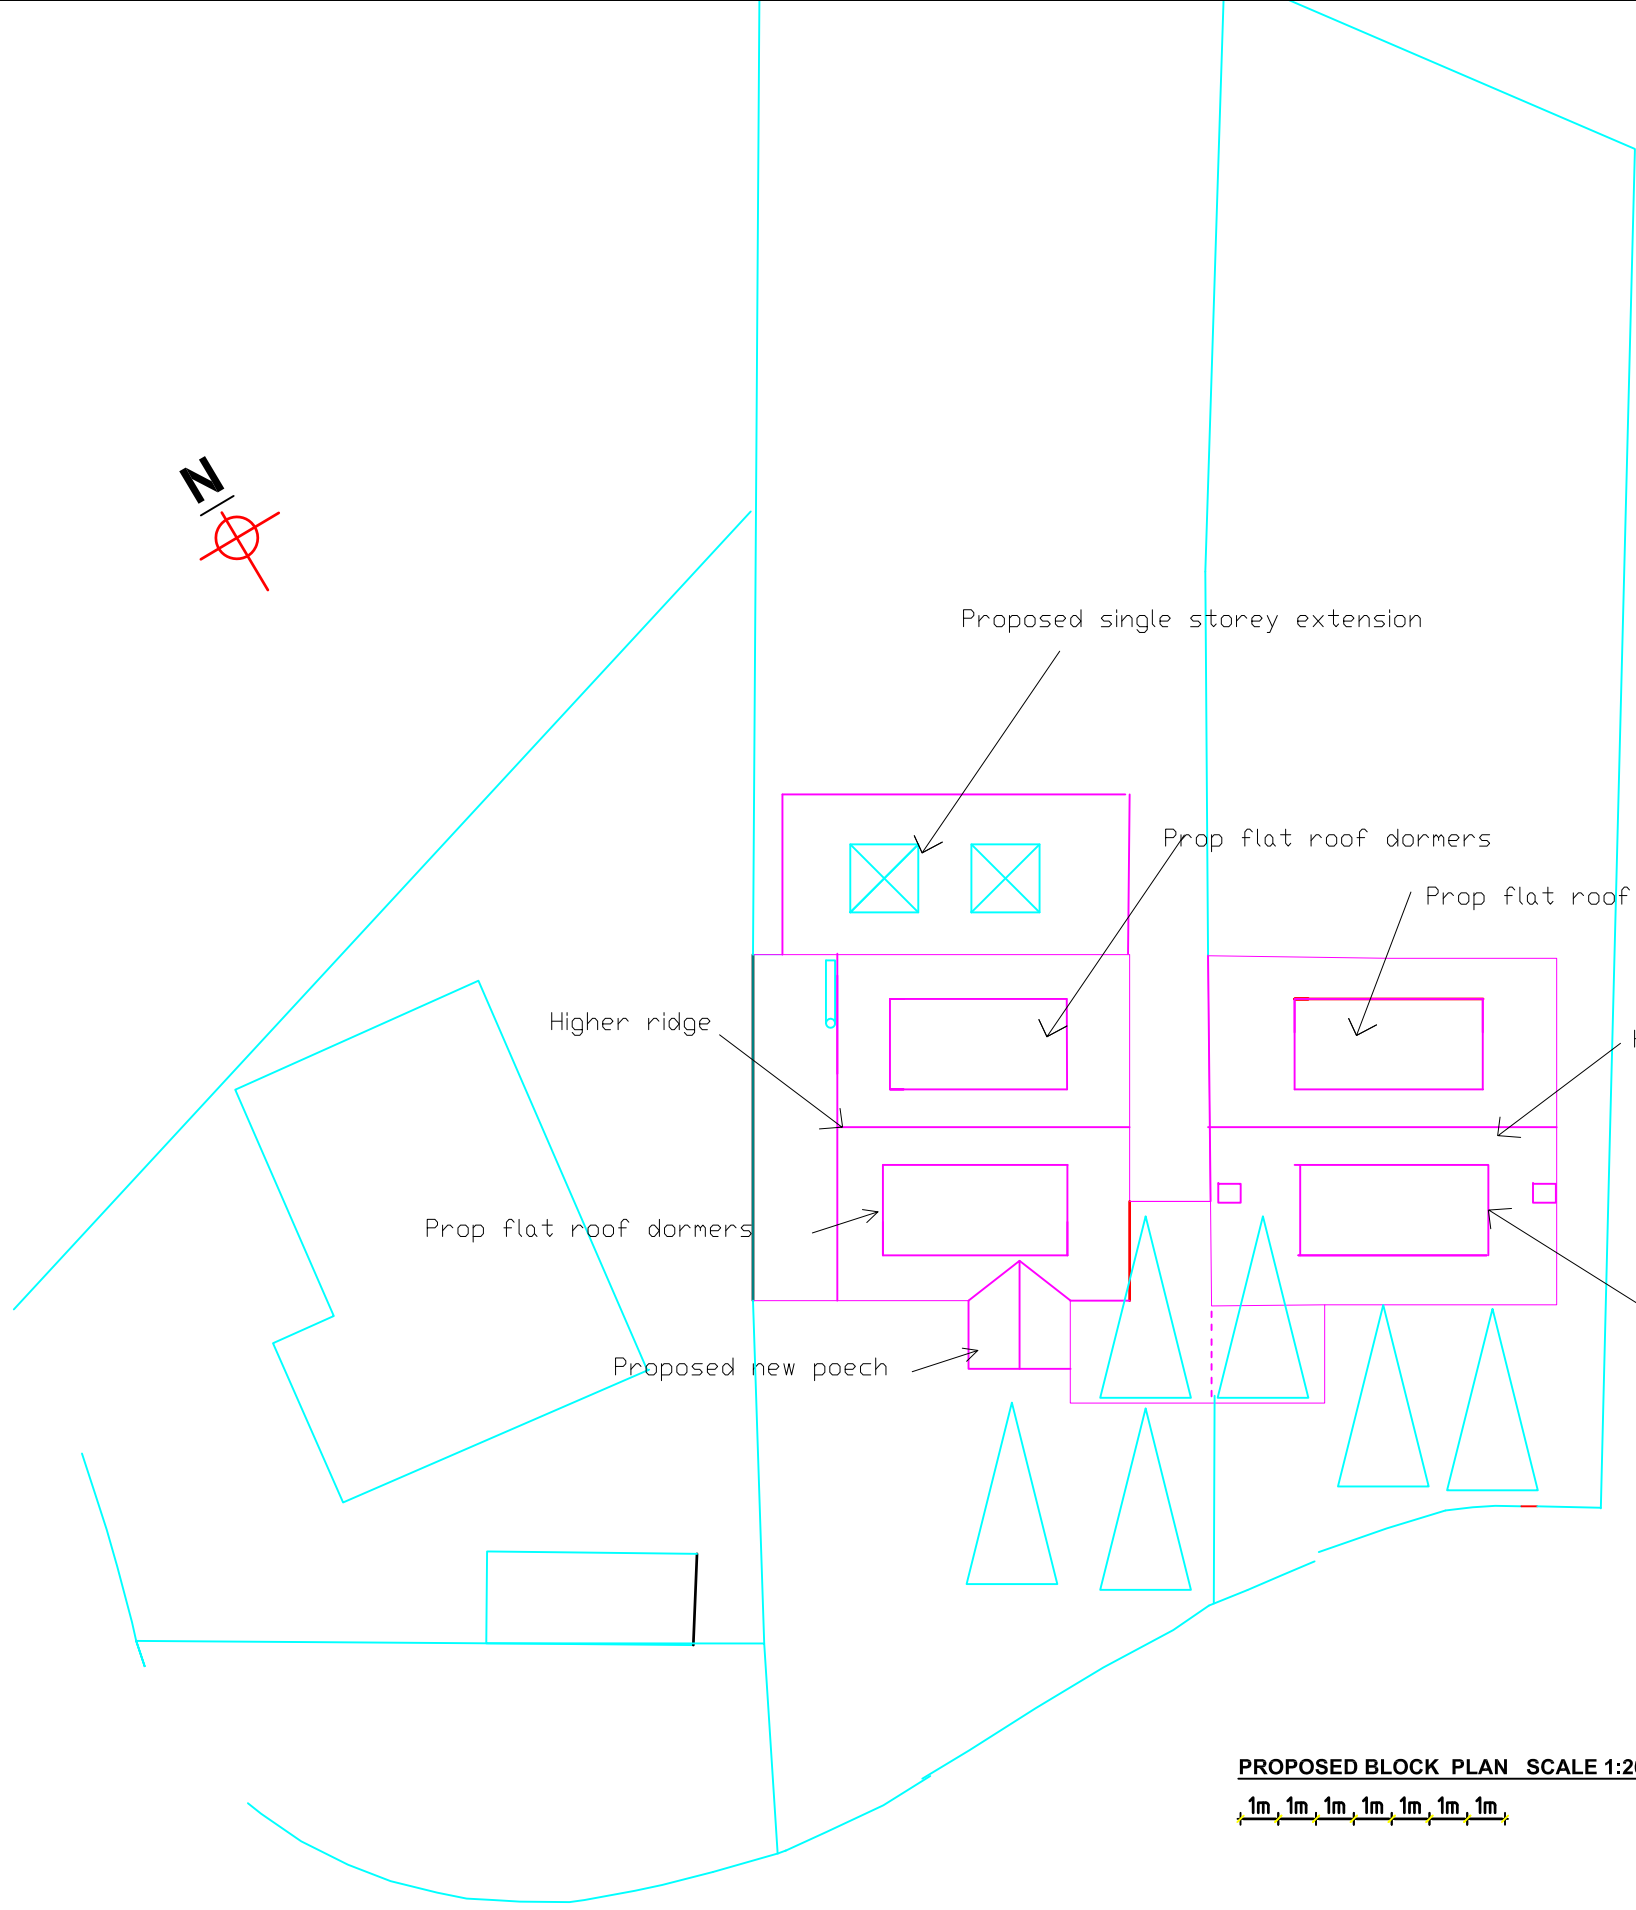


SITE LOCATION PLAN 1/1250

PROPOSED BLOCK PLAN SCALE 1:200
1m 1m 1m 1m 1m 1m 1m

REVISION: DATE: NOTES:

client:	MR AND MRS GUIN	1:100	DATE: OCT 2017
JOB TITLE:	1 Gurney Drive, Caversham Heights, Reading RG4 7LG	DRAWN BY/CHECKED BY:	
DRAWING TITLE:	SITE LOCATION PLAN For 01 Gurney Drive	DRAWING NO: 631-17-Location -01	