



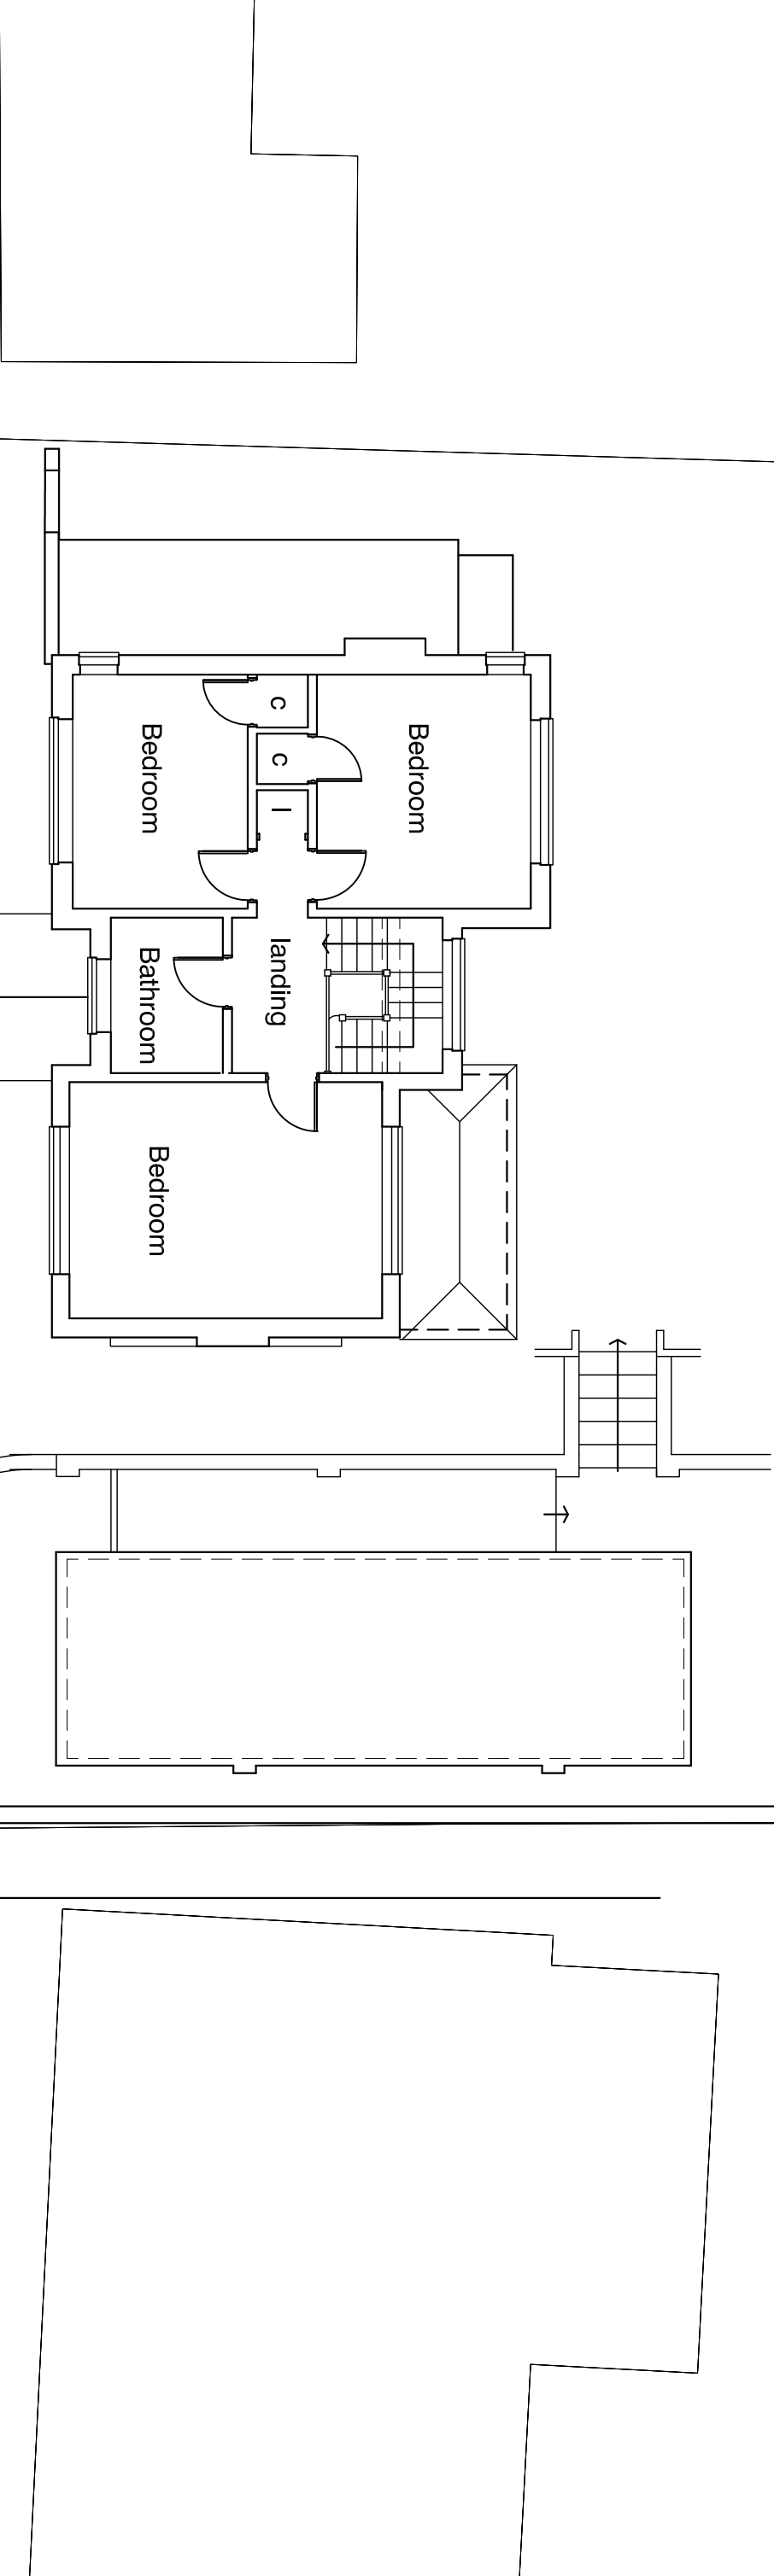

First Floor Plan - Existing

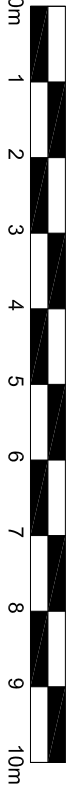

Proposed demolition of existing garage and part single and part double storey extensions to side and rear of existing Dwelling at 63 Allcroft Road Road, Reading RG1 for Mr & Mrs D S Mann