

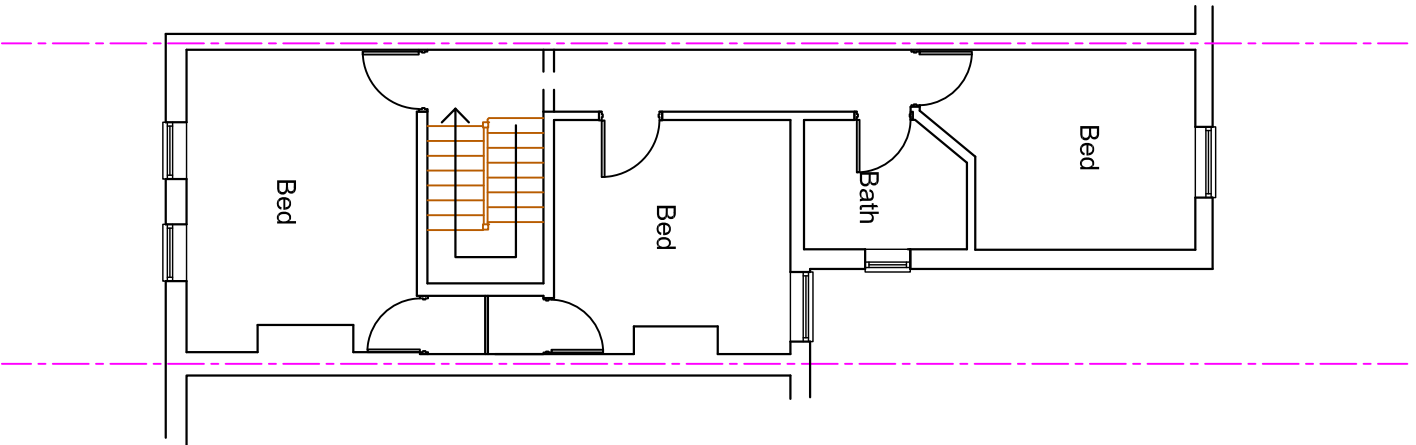


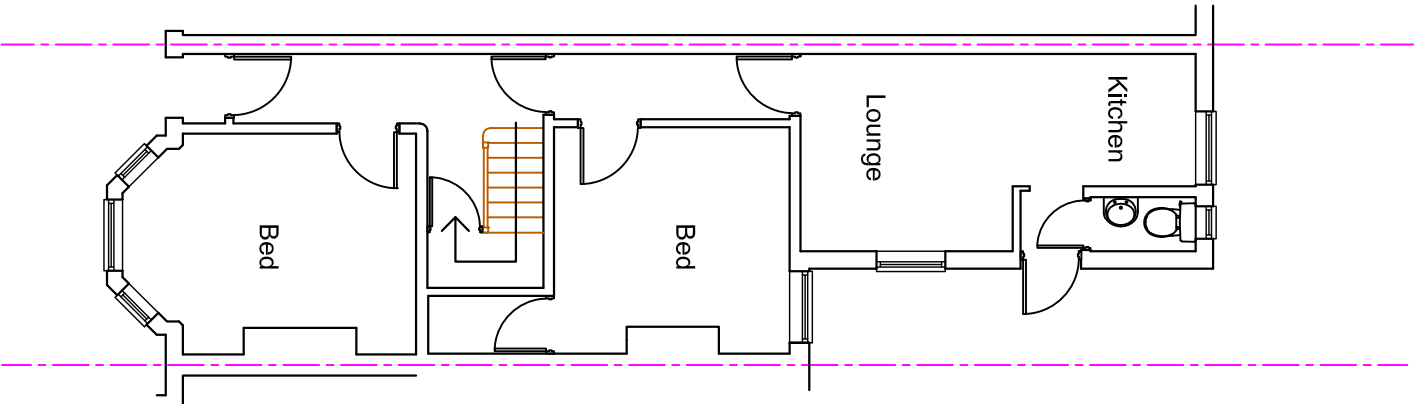

GROUND FLOOR PLAN

FIRST FLOOR PLAN

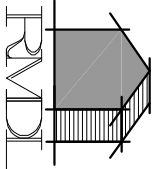

RAMMURTI DESIGN LTD
ARCHITECTURAL & PLANNING SERVICES
268 TILFHURST ROAD, READING RG30 2NE
TEL/FAX: 01189510628 MOB: 07799883574



Proposed Loft Conversion to existing house in multiple occupation
at 9 Norris Road, Reading
for Mr and Mrs Dhanjal

FLOOR PLANS Existing
Scale: 1/100
Date: Oct 2017

NR:013 Rev -