

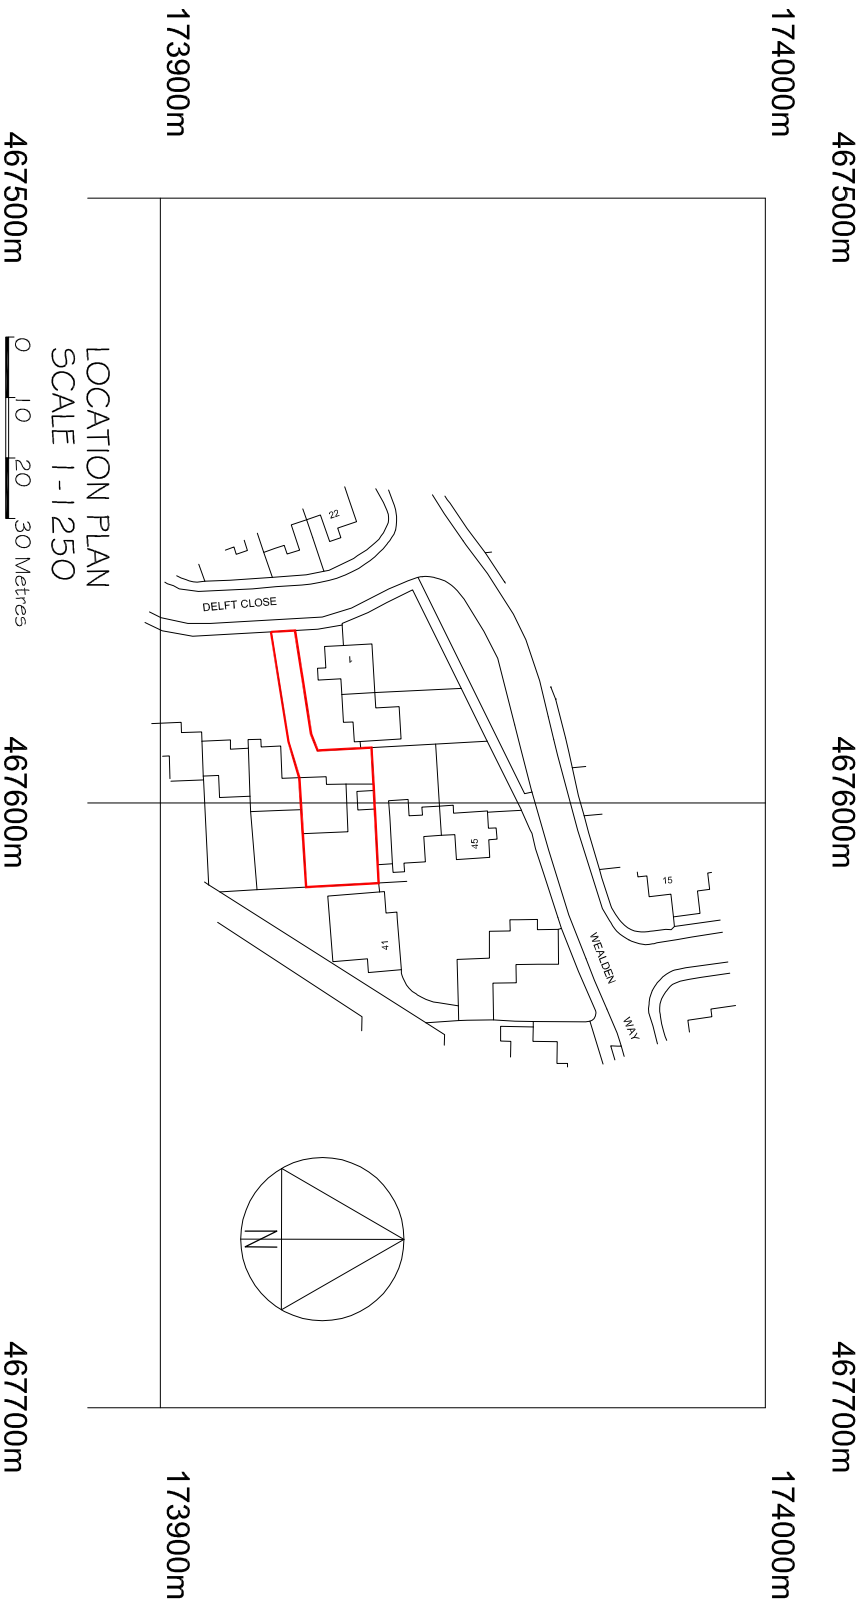


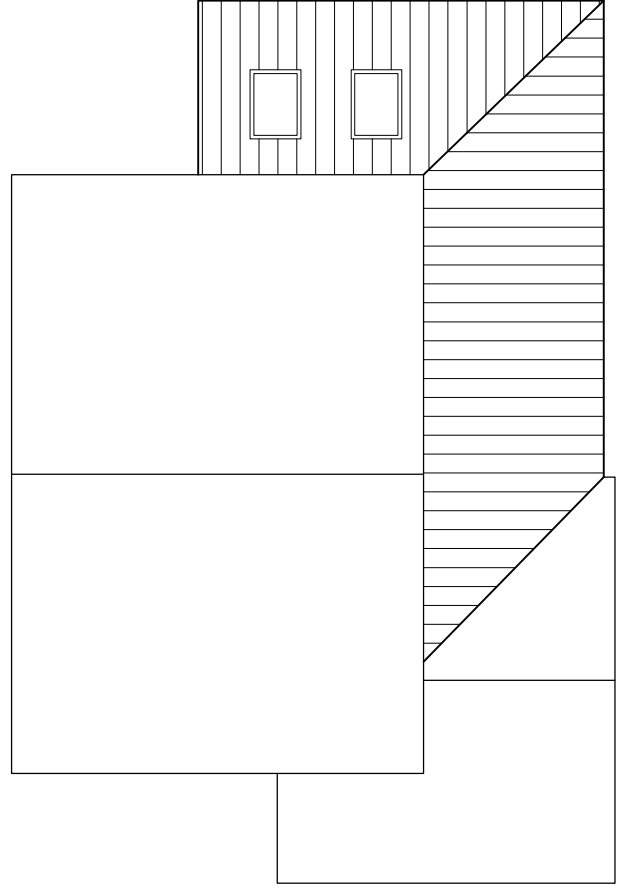

©Crown Copyright and database rights 2016 OS 100019980

RBC Revised Parking standards & design SPD require 2no 5x2.5 parking bays for dwellings situated in zone 3

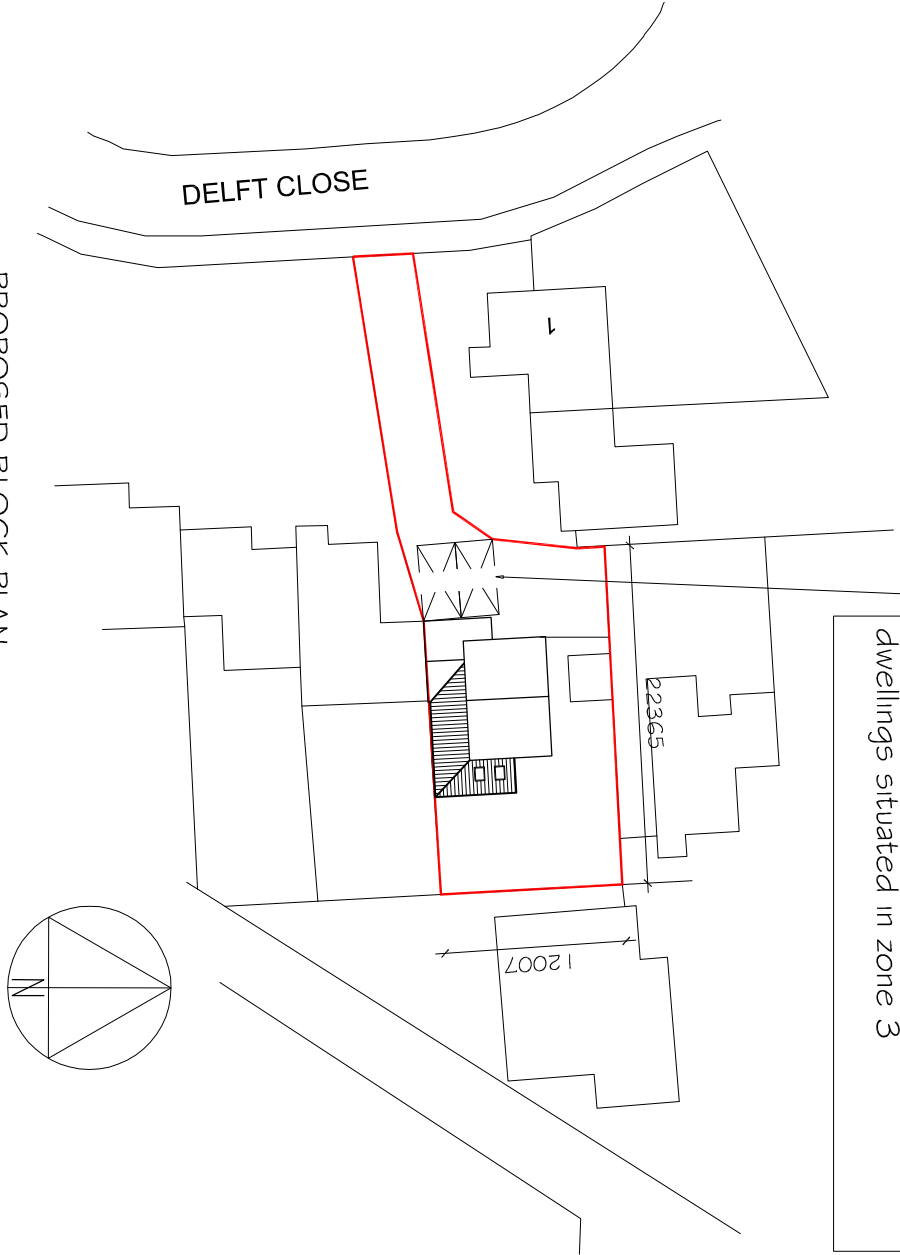

DATE	MODIFICATION	ISSUE	TITLE:-	SCALE:-
			EXISTING & PROPOSED PLANS AT 3 DEIFT CLOSE, TILFURST READING, BRKS. RG30 6EU FOR MRS J CONROY	1:100 uses @ A3
				DRAWN BY:-
				DATE:-
				C/S Designs Ltd
				MAR 2017
				DRAWING No:-
				REV:-
				05