


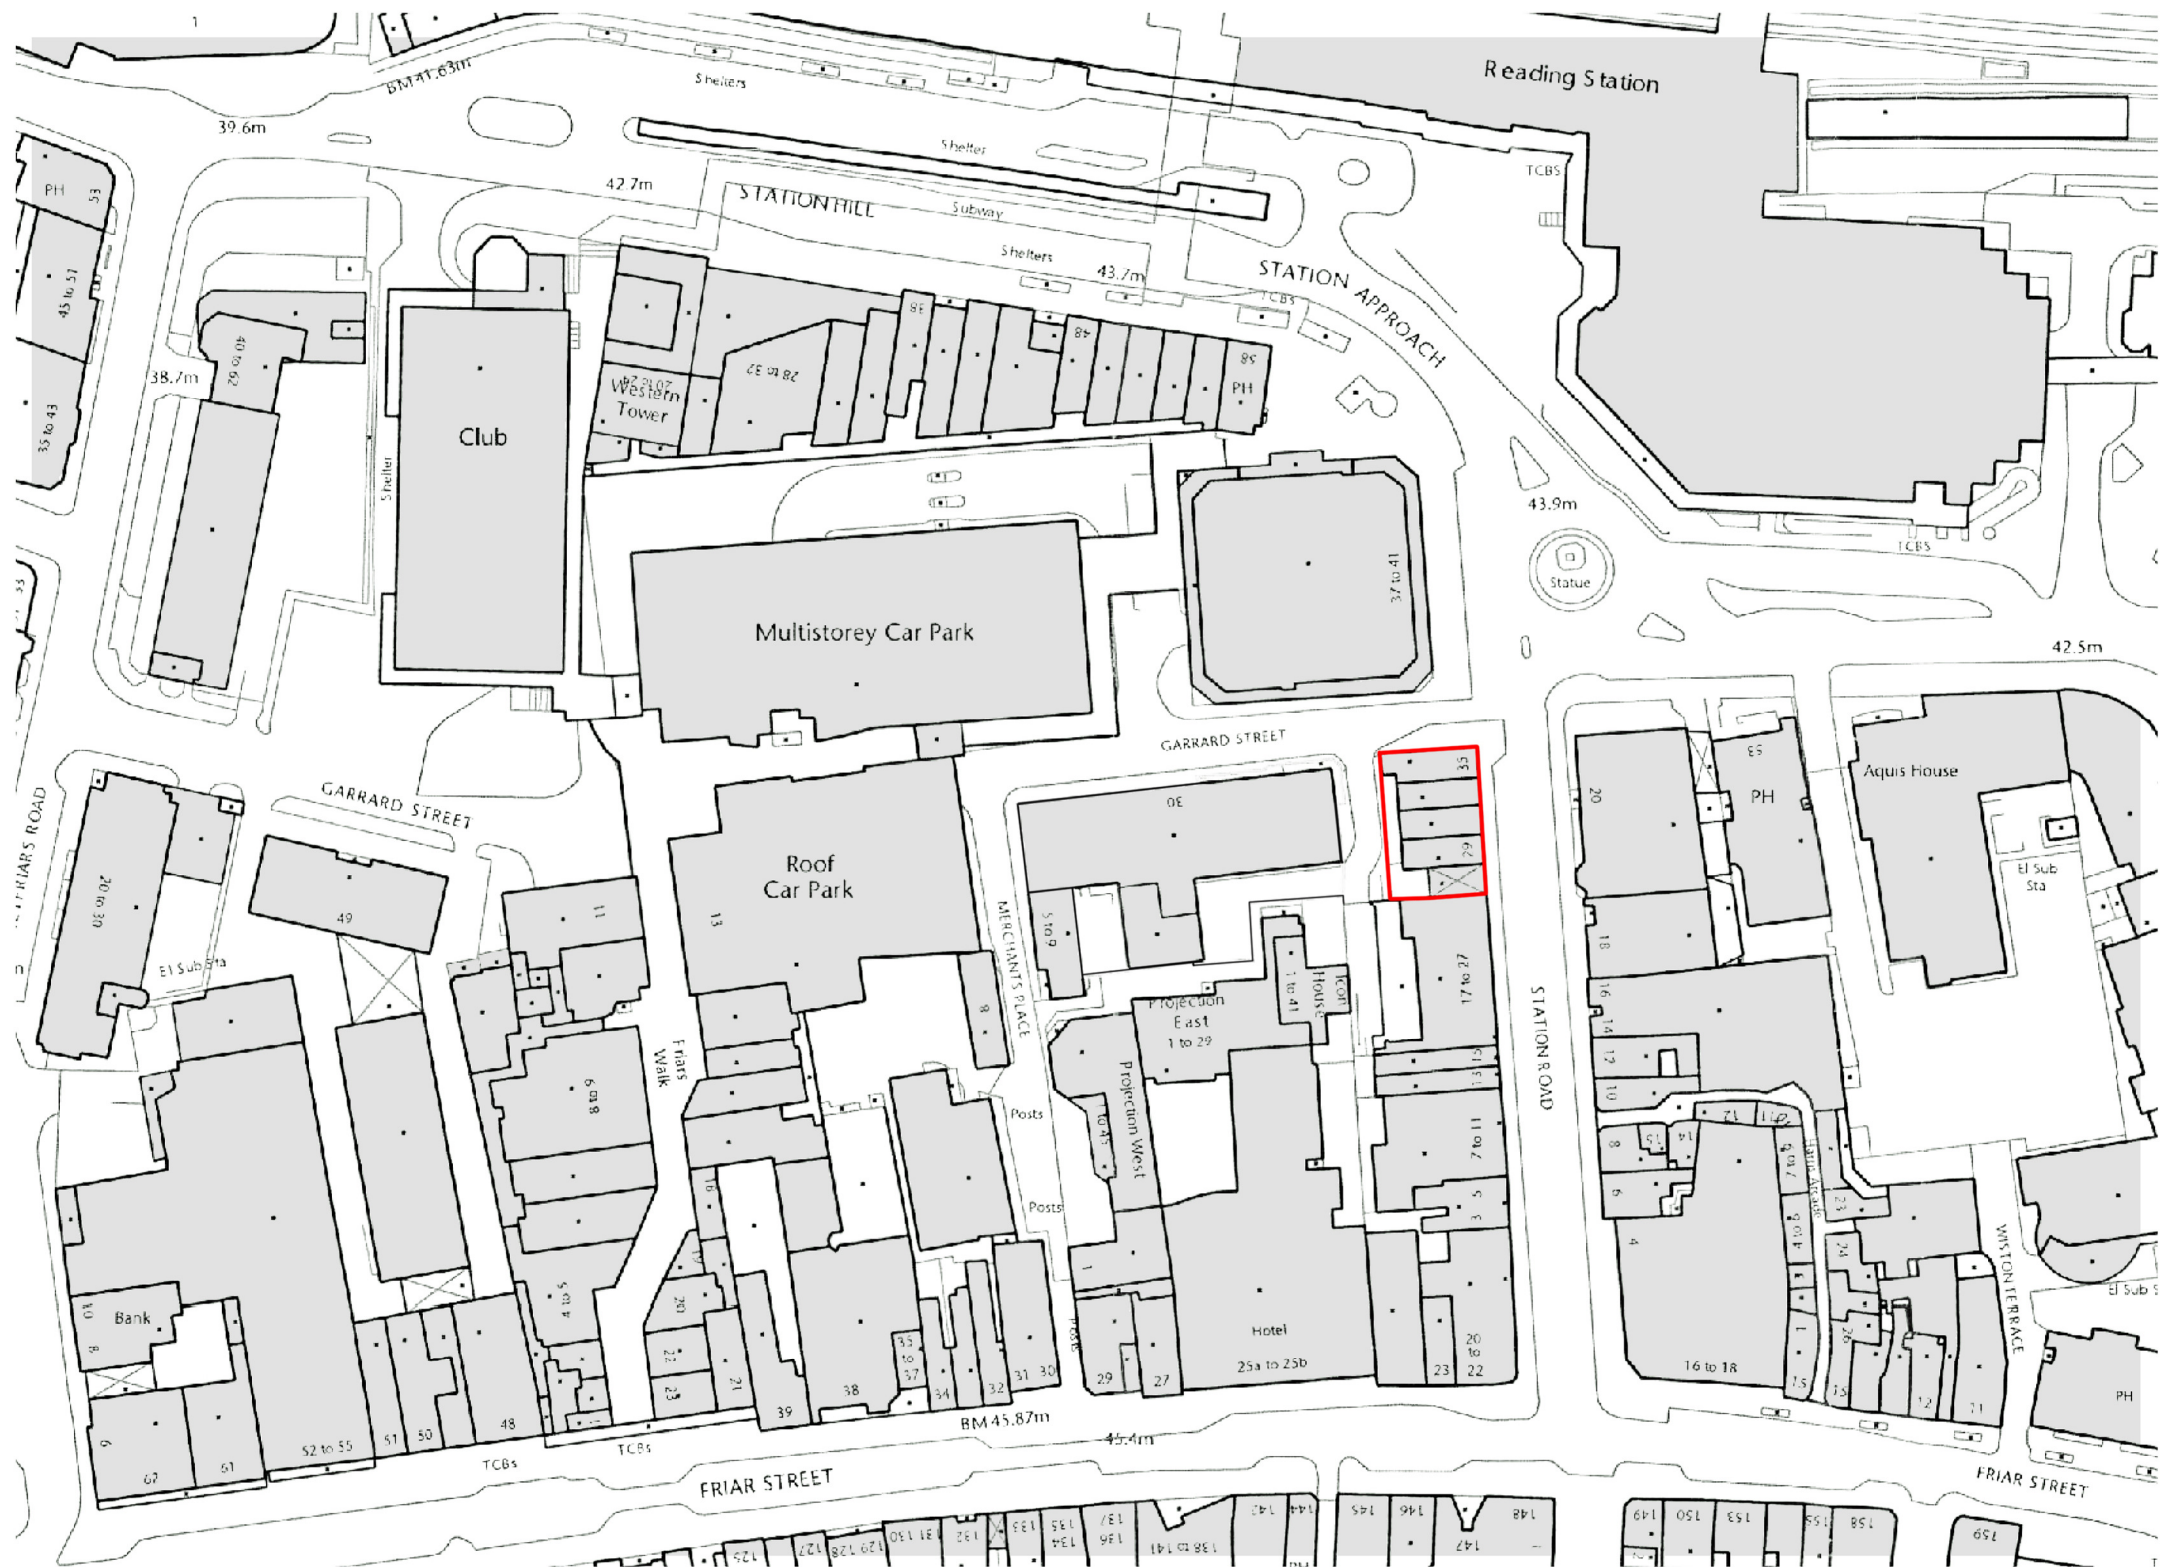

Existing site location plan
1:1250 @ A3

© WCEC ARCHITECTS - DISCLAIMER:

This drawing is copyright and shall not be reproduced nor used for any other purpose without the written permission of the Architects. This drawing must be read in conjunction with all other related drawings and documentation. It is the contractors responsibility to ensure full compliance with the Building Regulations. Do not scale from this drawing, use figured dimensions only. It is the contractors responsibility to check and verify all dimensions on site. Any discrepancies to be reported immediately.
IF IN DOUBT ASK.
Materials not in conformity with relevant British or European Standards/Codes of practice or materials known to be deleterious to health & safety must not be used or specified on this project.

Notes

Please note that this sketch has been based upon Ordinance Survey Information.
When detailed topographical Survey & levels information is received, this may impact upon the layout.
All highway junction proposals are indicative and need to be designed by a highways engineer.

No.	Date	Description	Drwn/Chkd By
1		CLIENT	

TITAN

PROJECT
29-35 Station Road

TITLE
Existing site location plan

DRAWING STATUS
Planning

DRAWN	dpb	CHECKED	dpb
SCALE	1:1250@A3		
DATE	06/08/14		

WCEC architects

Chesterfield

London

Livingston

01246 260261

020 3388 0019

08700 555915

email@wcec.co.uk

www.wcec.co.uk

JOB NO.	DRAWING NO.	REV
14-171	PL-03	