



Inbound

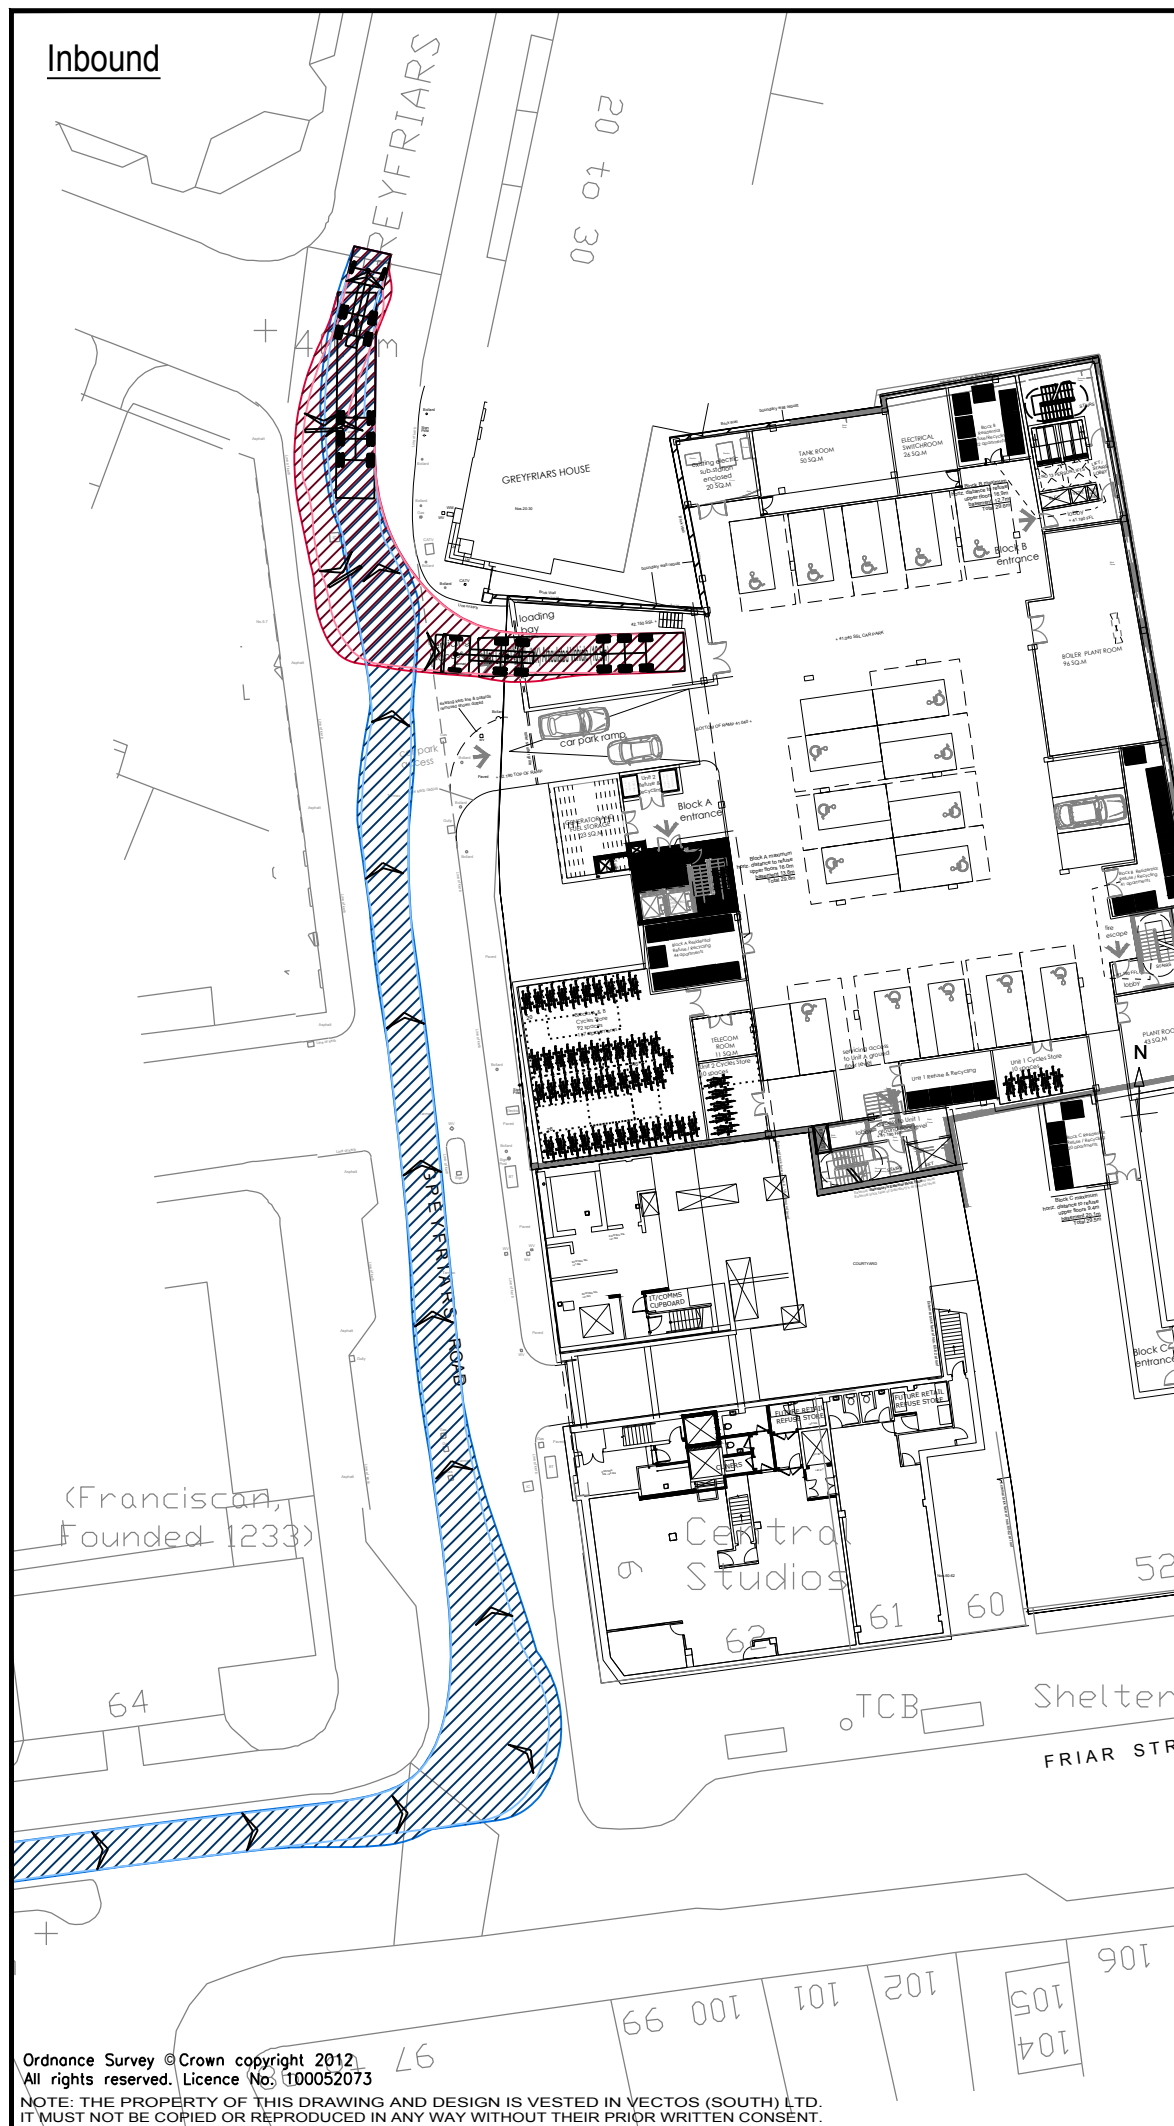


Outbound

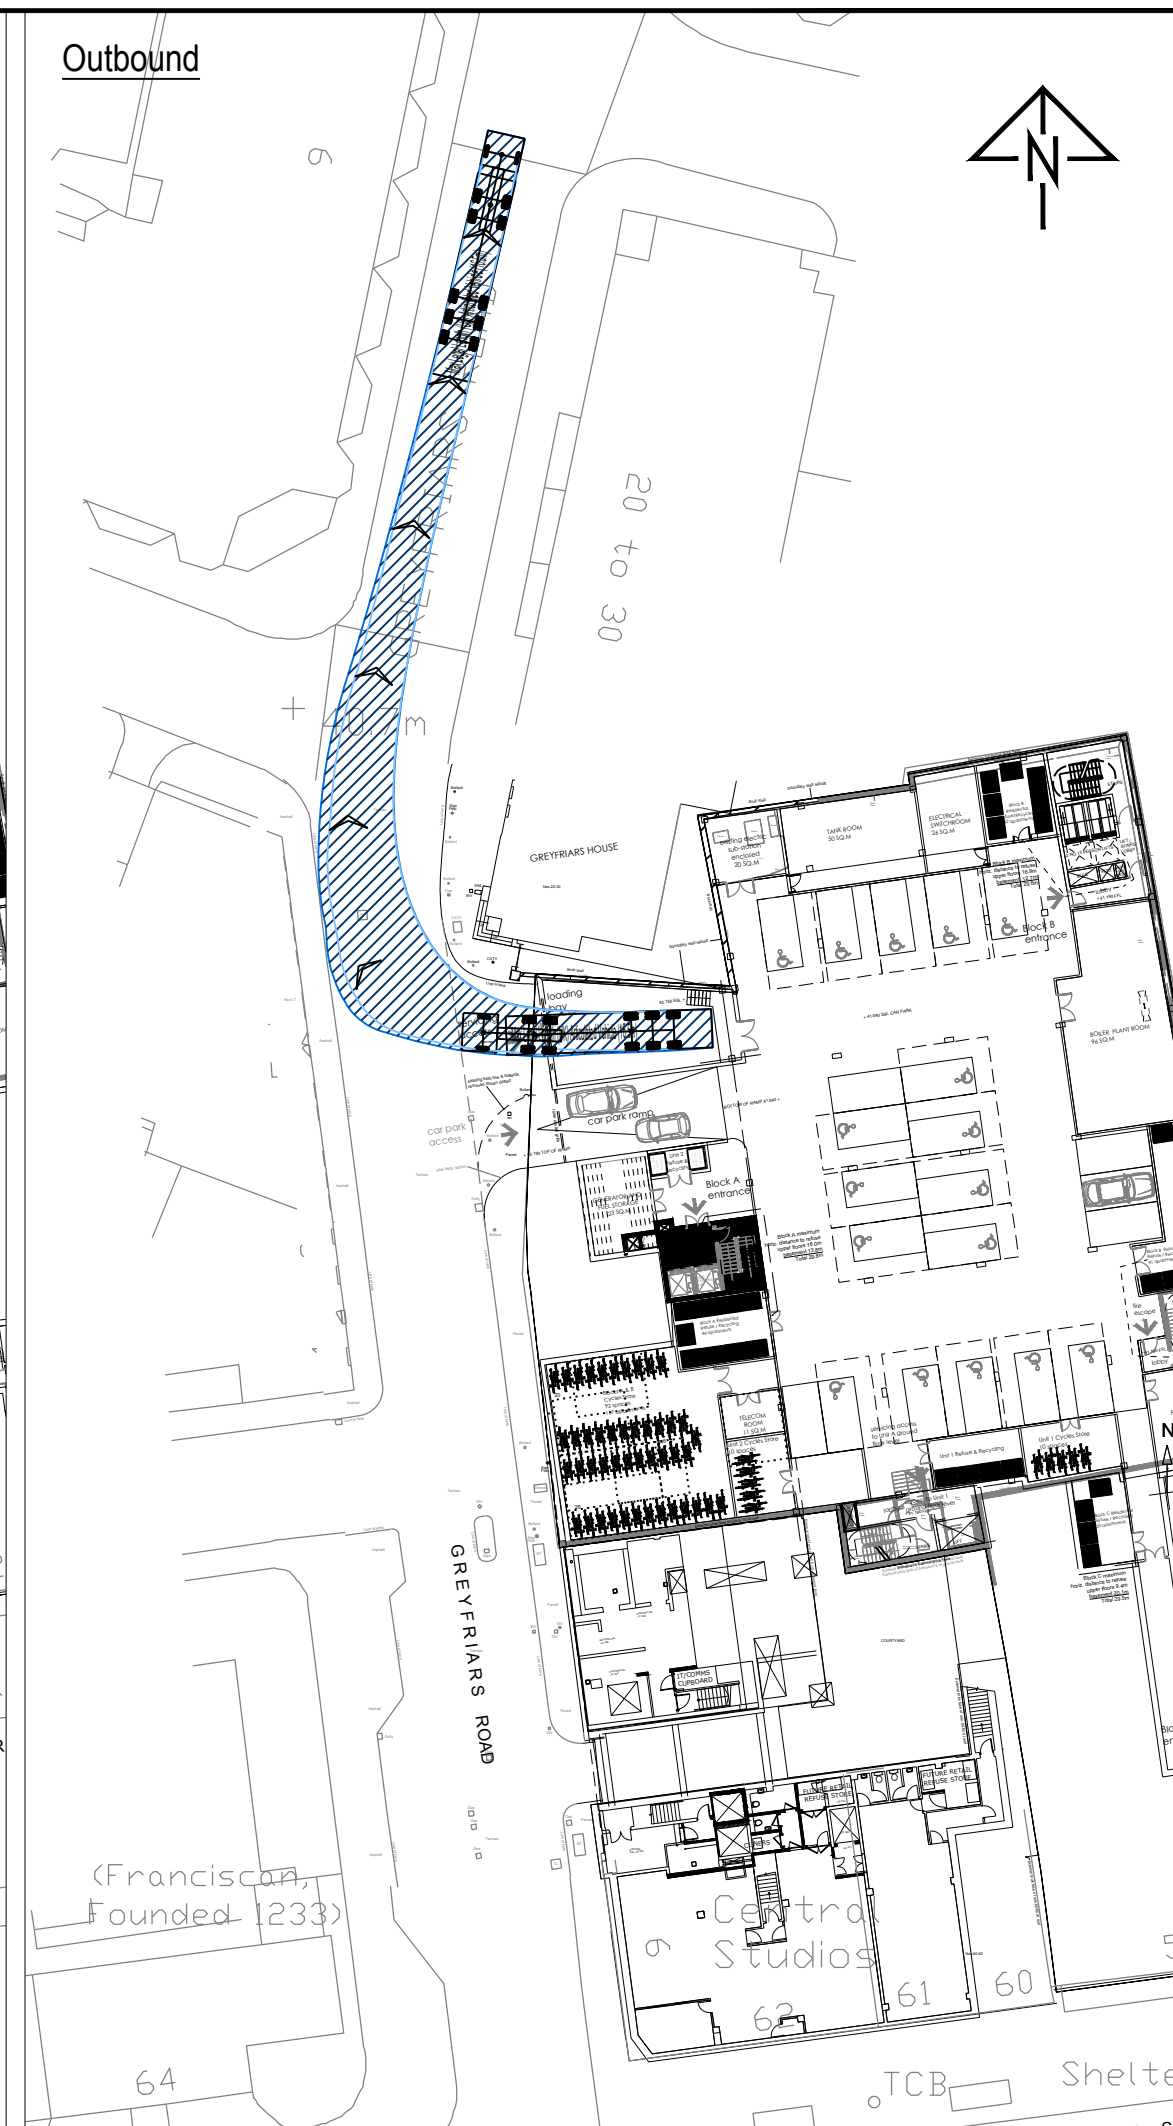

Notes:

1. This is not a construction drawing and is intended for illustrative purposes only.
2. White lining is indicative only.
3. Based on LDA Architects layout: 1509-PL3-10D Basement Plan

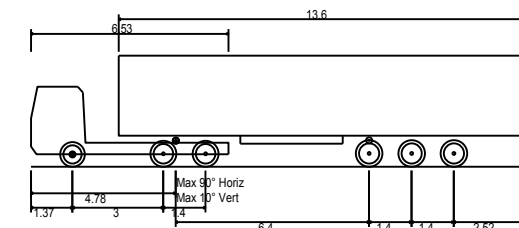

Max Legal Length (UK) Articulated Vehicle (16.5m)	16.500m
Overall Length	2.550m
Overall Width	3.681m
Overall Body Height	0.411m
Min Body Ground Clearance	2.500m
Max Track Width	6.00s
Lock-to-lock time	6.530m
Curb to Curb Turning Radius	

REV.	DETAILS	DRAWN	CHECKED	DATE
A	Architect's layout updated, tracking amended to suit.	TF	BB	30.03.2017

CLIENT:
Aviva Investors Pensions Limited

PROJECT:
Friar Street, Reading

DRAWING TITLE:
Swept Path Analysis
Proposed Servicing
16.5m Articulated Vehicle

SCALES:
1:500 at A3

DRAWN:	TF	CHECKED:	KH	DATE:	22.07.2016
--------	----	----------	----	-------	------------



Network Building, 97 Tottenham Court Road, London W1T 4TP
t: 020 7580 7373 e: enquiries@vectos.co.uk

DRAWING NUMBER:

162197/AT/A03

REVISION:

A