



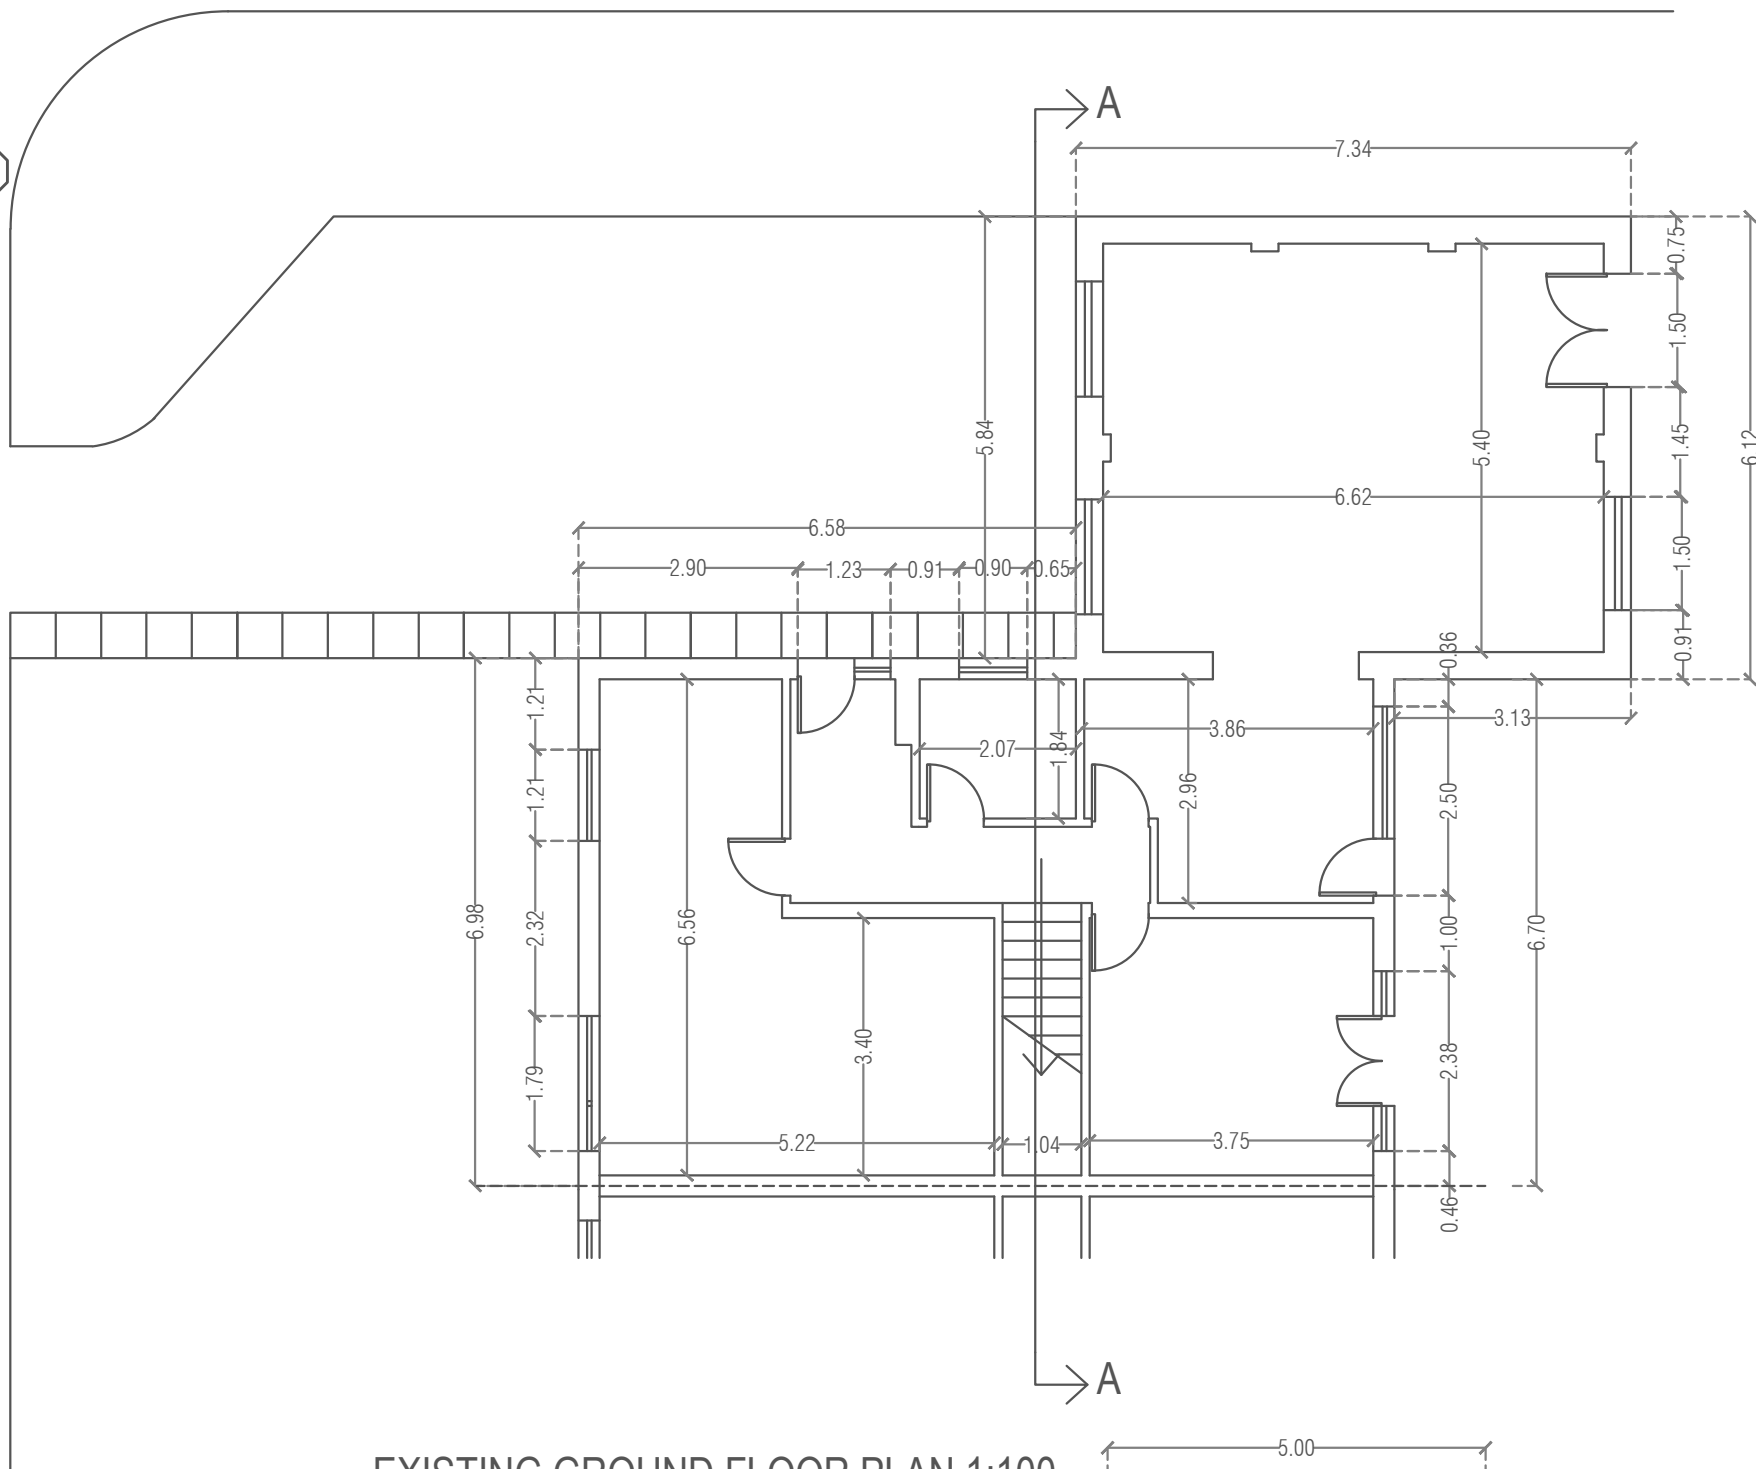

EXISTING GROUND FLOOR PLAN 1:100

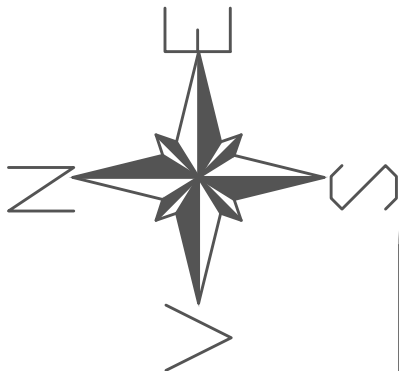