



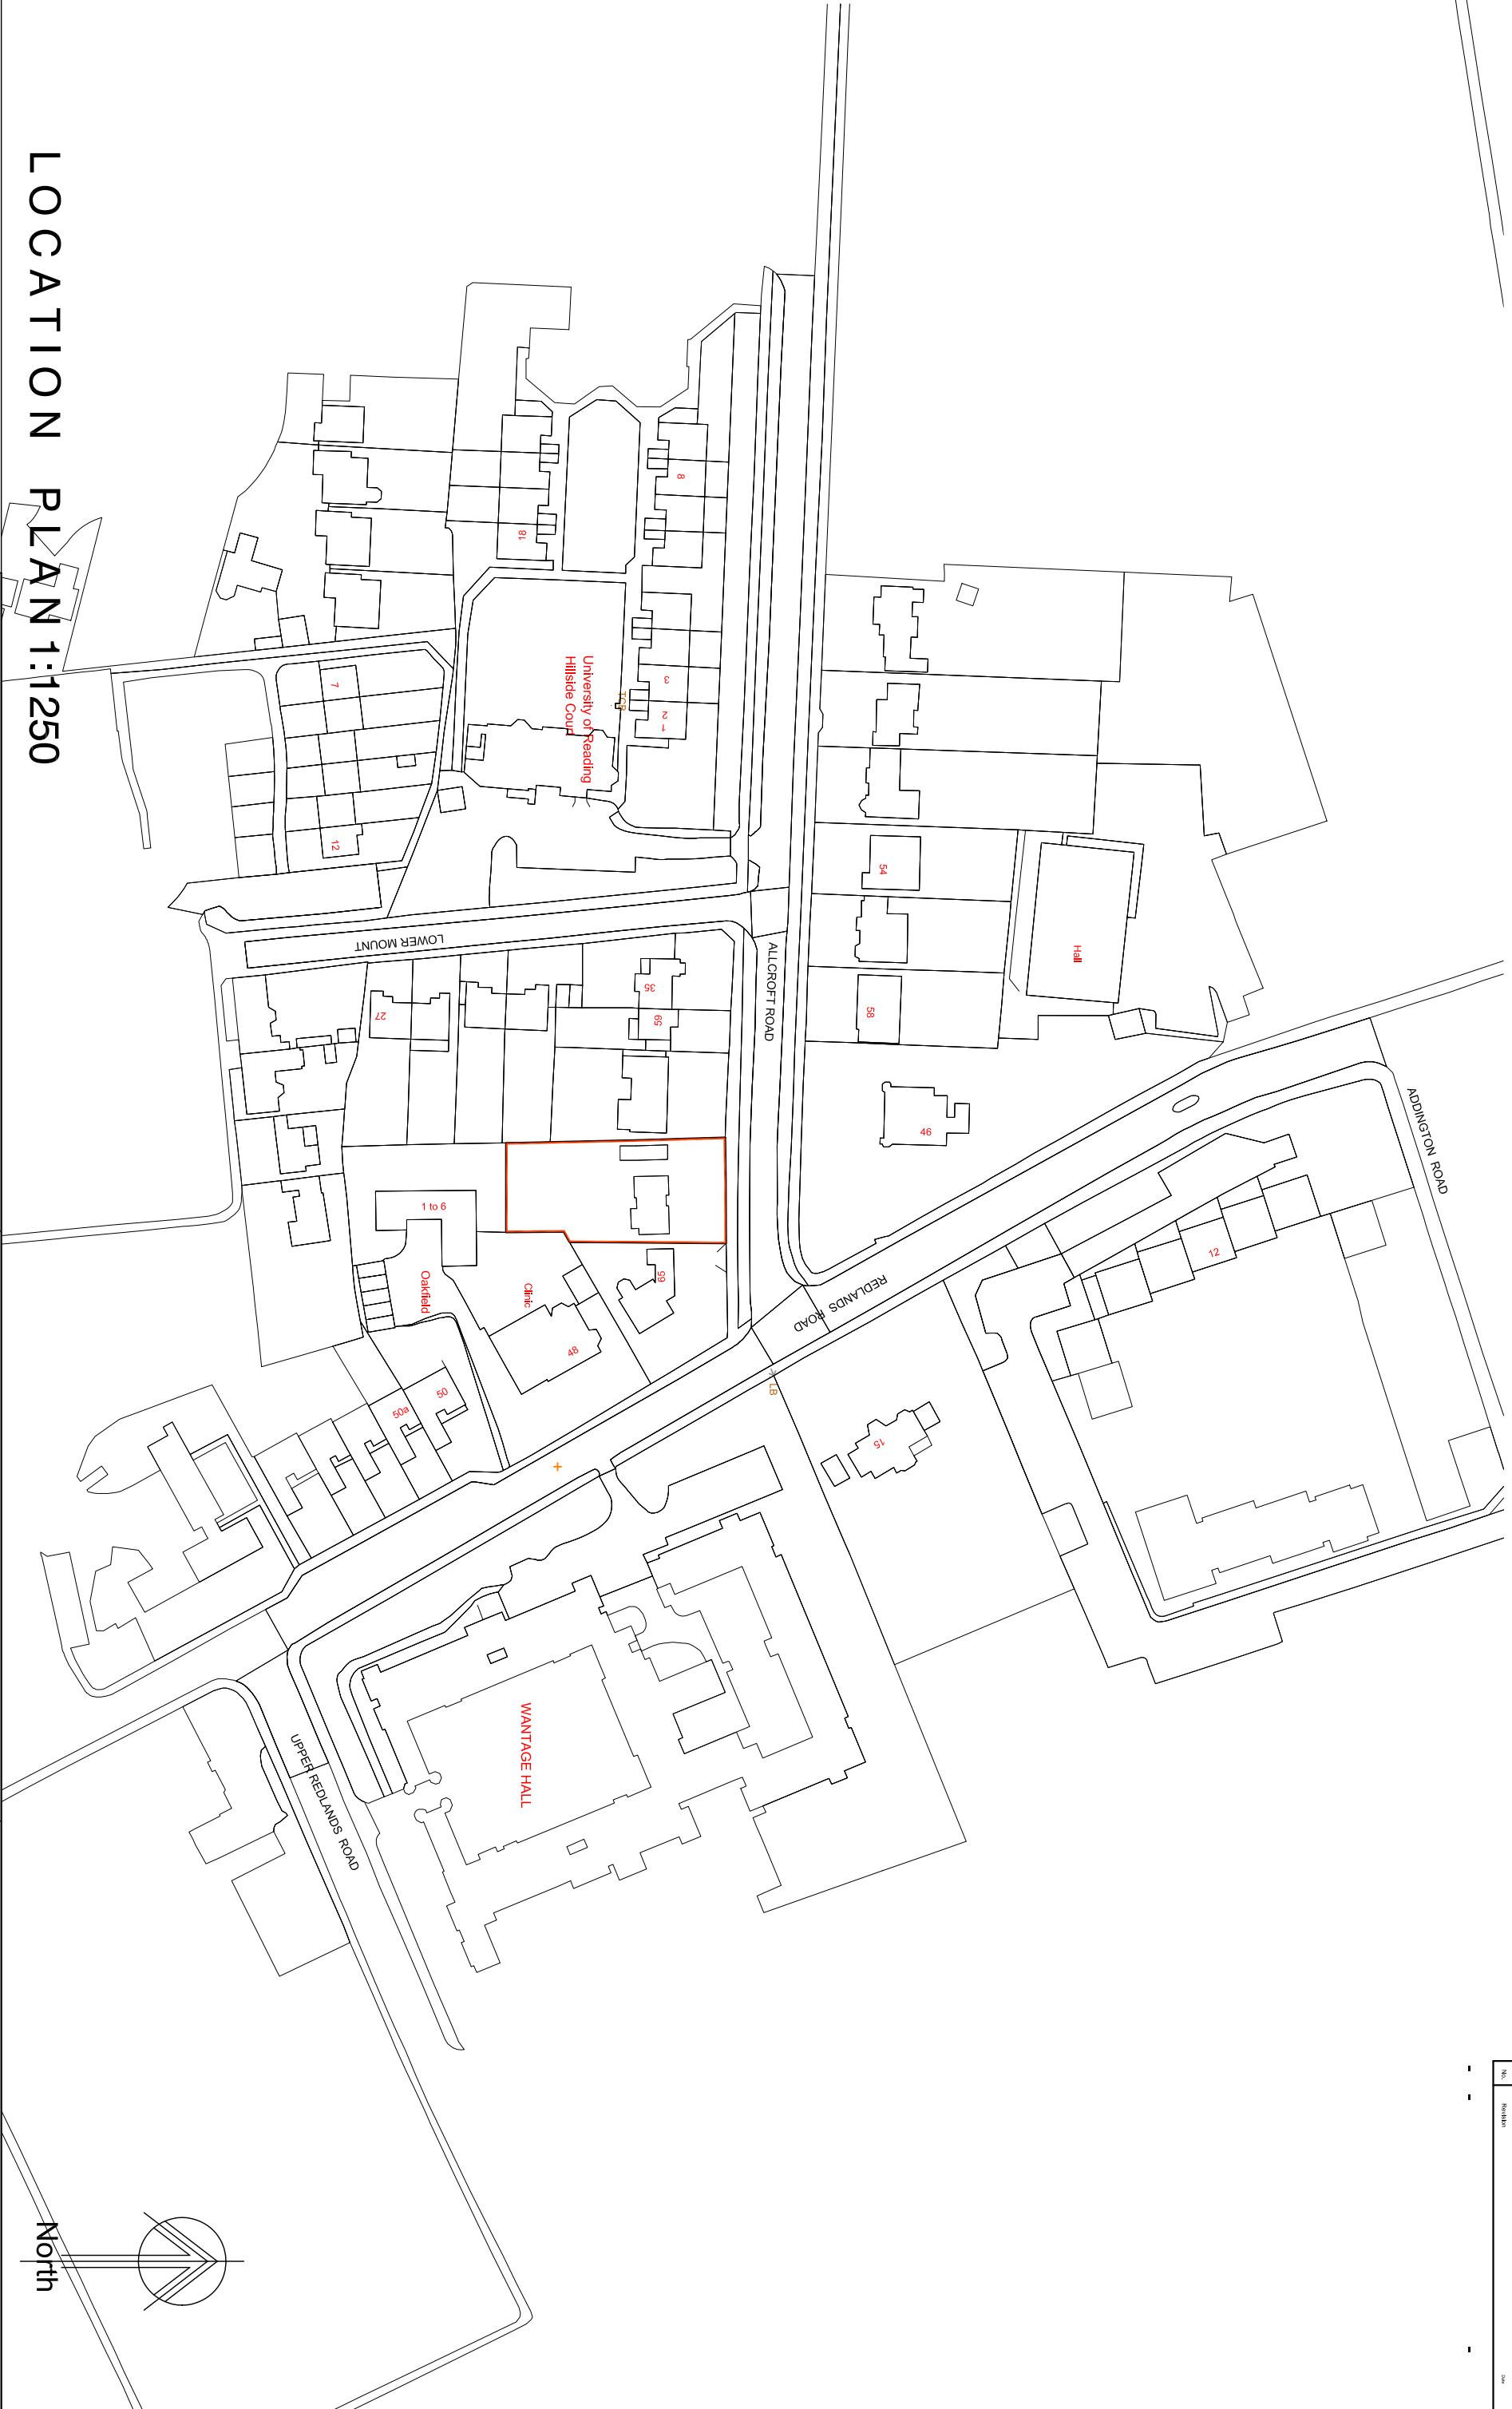

LOCATION PLAN 1:1250

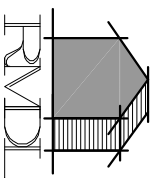

RAMMURTI DESIGN LTD
ARCHITECTURAL & PLANNING SERVICES
268 TILGHURST ROAD, READING RG30 2NE
TEL/FAX: 01189510628 MOB: 07799883574



Proposed demolition of existing garage and part single and part double storey extensions to side and rear of existing Dwelling at 63 Allcroft Road Road, Reading RG1
for Mr & Mrs D S Mann

SITE LOCATION PLAN
Scale: as shown
Date: May 2017

AR:002 Rev -