



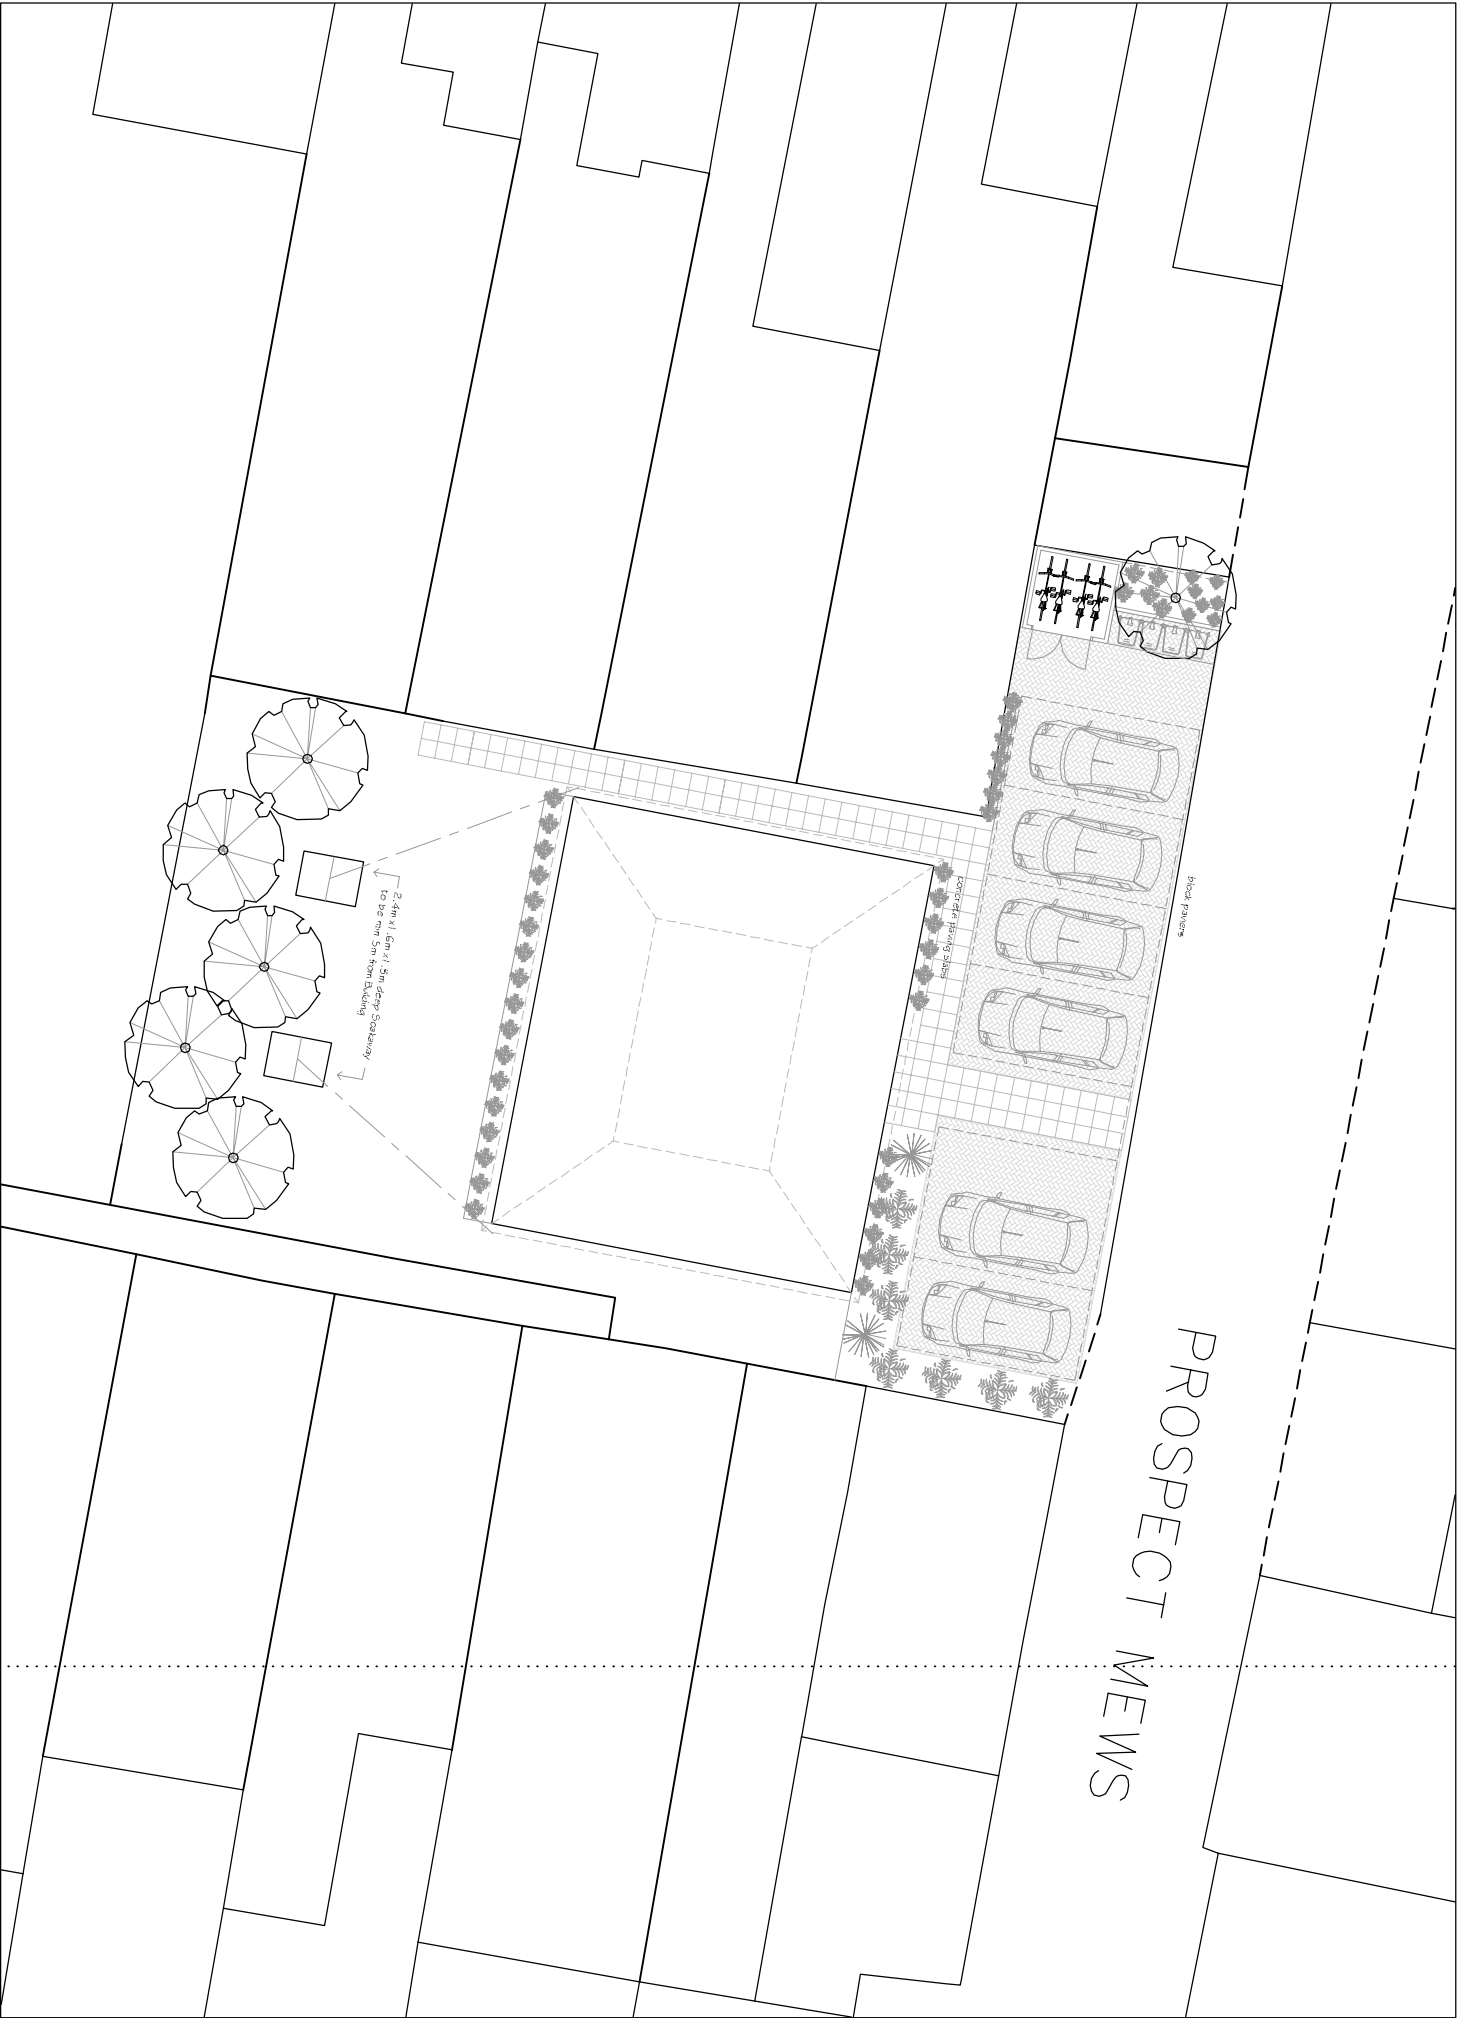

Proposed Block Plan

Scale: 1:200

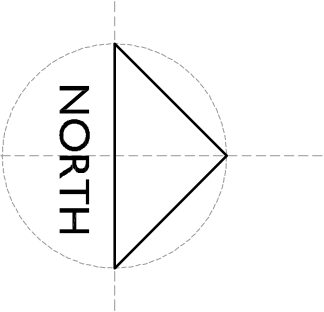

Rev:	Date:	Description:	Drawn:		

Copyright ©
Michael Pagliaroli Architects Ltd
Chartered Architect; Residential Development; Listed Building Consultants
Bartholomew House,
38 London Road,
Newbury,
Telephone: 01 635 246177

Project:
Proposed Development, 2A Prospect Mews, Reading,
Berkshire. RG1 7YG

For:
Prospect Mews Ltd

Drawing Title:
Proposed Site Landscape and Block Plan

Scale:	Date:	Drawn:
1:200	Mar 2017	-----

Drawing No:	Revision:
1012 - 3 - SBP 01	