


LOCATION PLAN
scale 1:1250

scale 1:1250

Planning

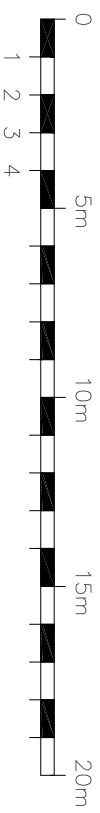

BLOCK PLAN
Scale 1:200

scale 1:200

REVISION	DESCRIPTION	DATE
CUSTOMER:	Ron Beaumont	
PROJECT:	37 Sheridan Avenue, Caversham	
TITLE:	Location Plan and Block Plan	
DRAWN BY:	AJ Stewart @ A3	njb
CHECKED BY:		
DATE:	DRAWING NO.	REV.
MAY 2017	2003/P01	

Chiltern Chambers, St Peter's Avenue
Caversham, Tel 0118 944 9856
enquiries@dilkarhitects.com

Drake Architects Limited Registered in England No. 2745371, Trading As Drake Architects