



NO.4.5NO.4.7

EXISTING STREET ELEVATION

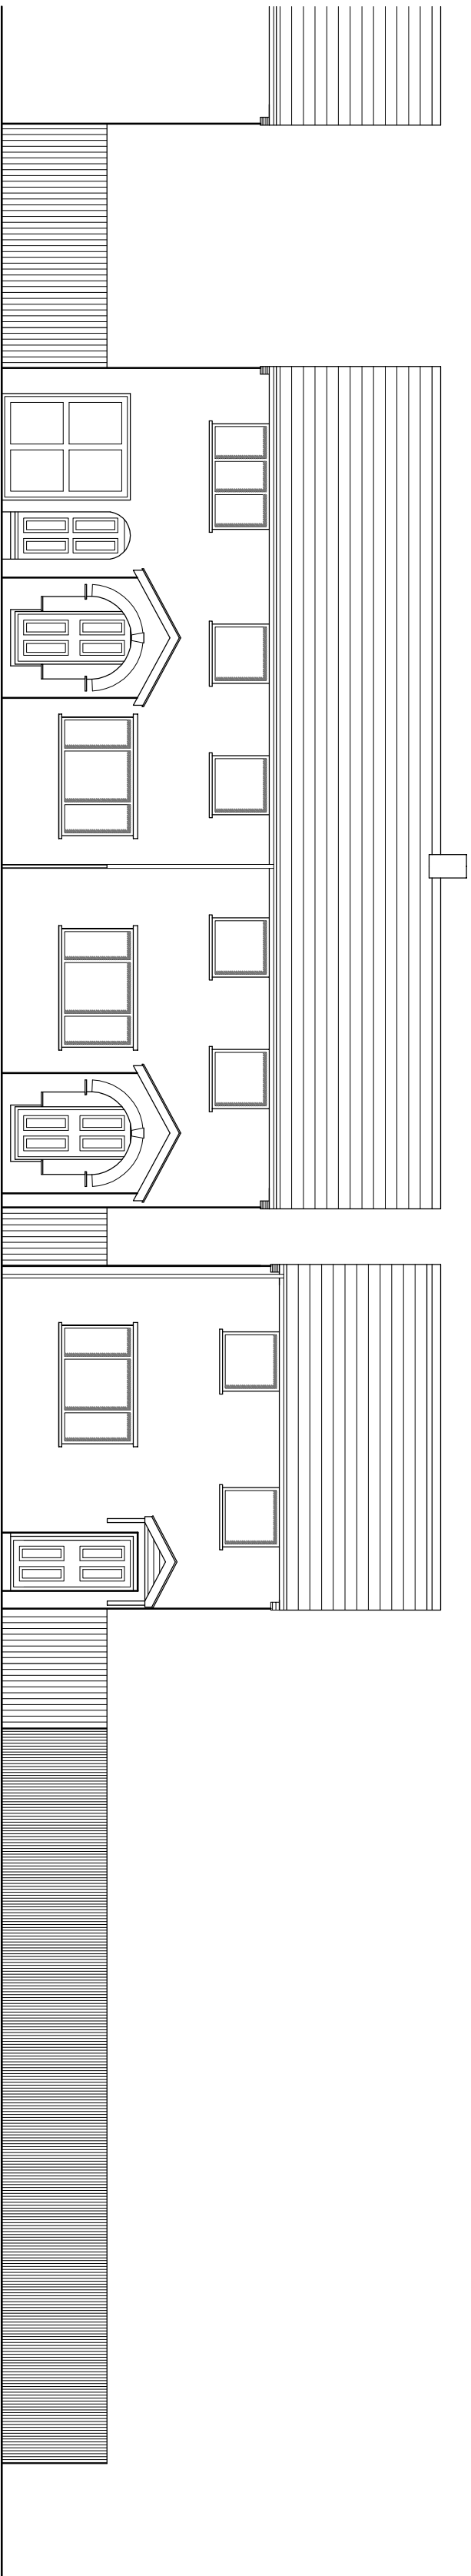


NO.4.5NO.4.7NEW DWELLING

PROPOSED STREET ELEVATION

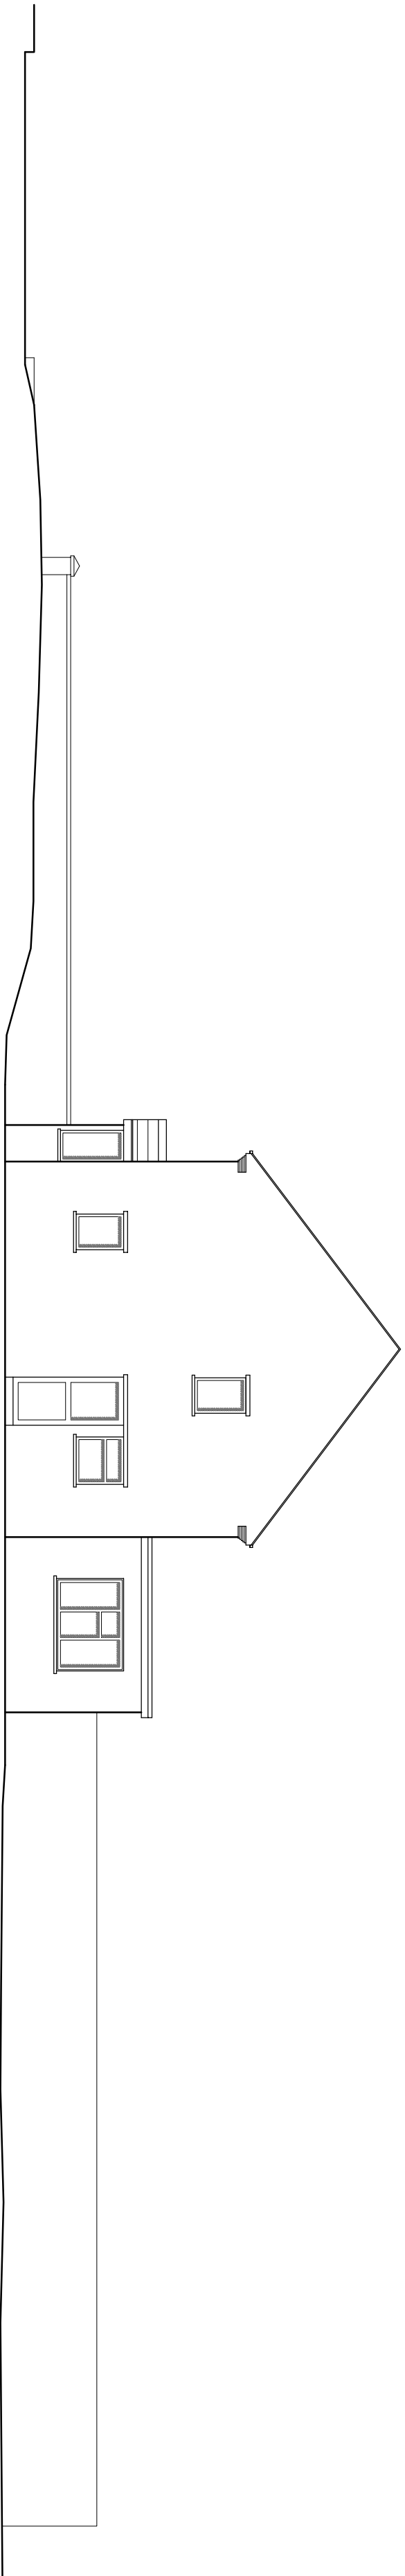

ASHAMPSTEAD ROADVERGEPATH4.7 ASHAMPSTEAD ROAD


EXISTING SIDE ELEVATION

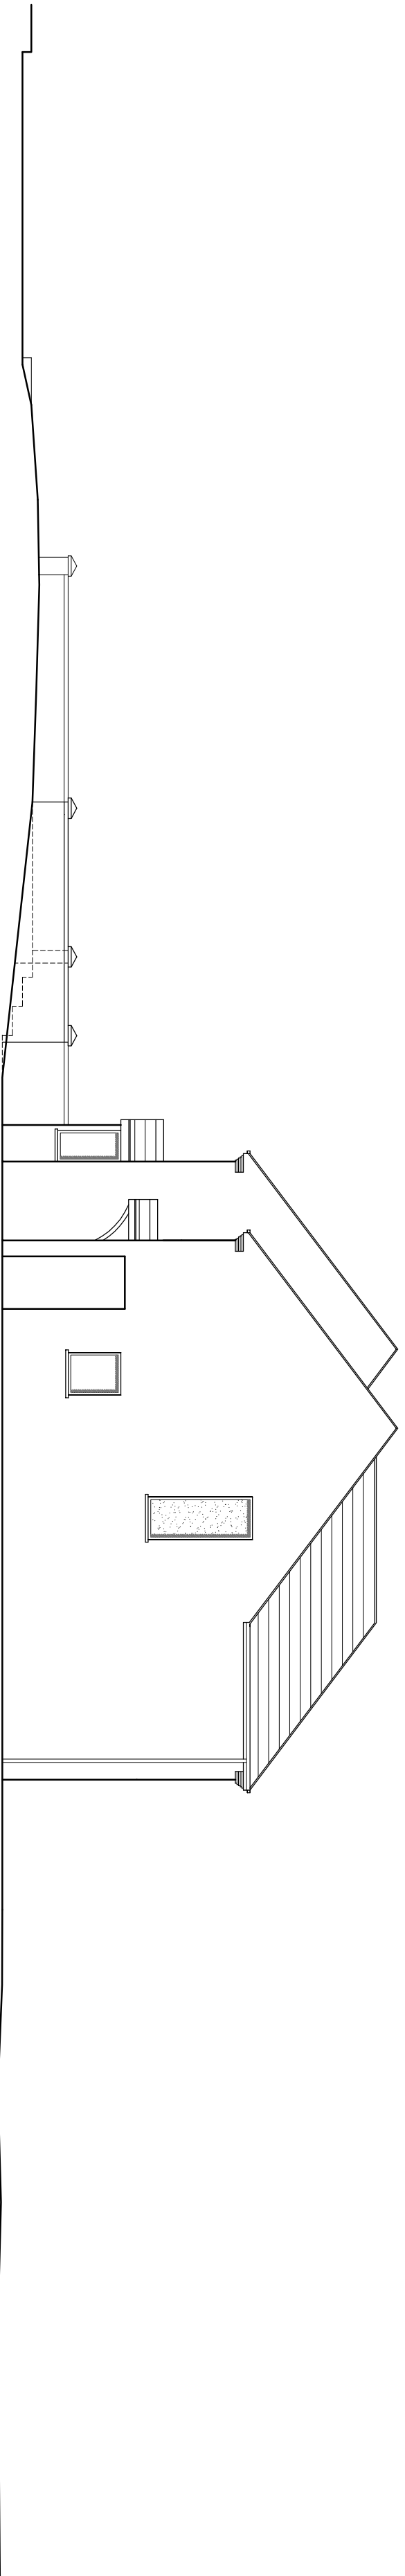

ASHAMPSTEAD ROADVERGEPATH4.7 ASHAMPSTEAD ROAD

PROPOSED SIDE ELEVATION

REVISION D	30.09.17	WG
REVISION C	28.09.17	CG
REVISION B	31.08.17	CG
REVISION A	18.05.17	CG

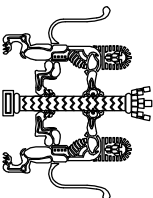

W.M. GRAHAM ASSOCIATES
RIBA CHARTERED ARCHITECTS
1 Peach Street
Wokingham
Berkshire
RG40 1XJ
Tel: 0118 9770464
Email: wmg.architects@btconnect.com
Website: www.wmgramham-architects.co.uk

J08
4.7 ASHAMPSTEAD ROAD
READING
RG30 3LA

TITLE
EXISTING AND PROPOSED
STREET AND SIDE
ELEVATIONS

SCALE	DATE	DRAWN BY
1:100 @ A1	AUG 17	CG
JOB NO.	DRAWING NO.	REVISION
2996	05	D