



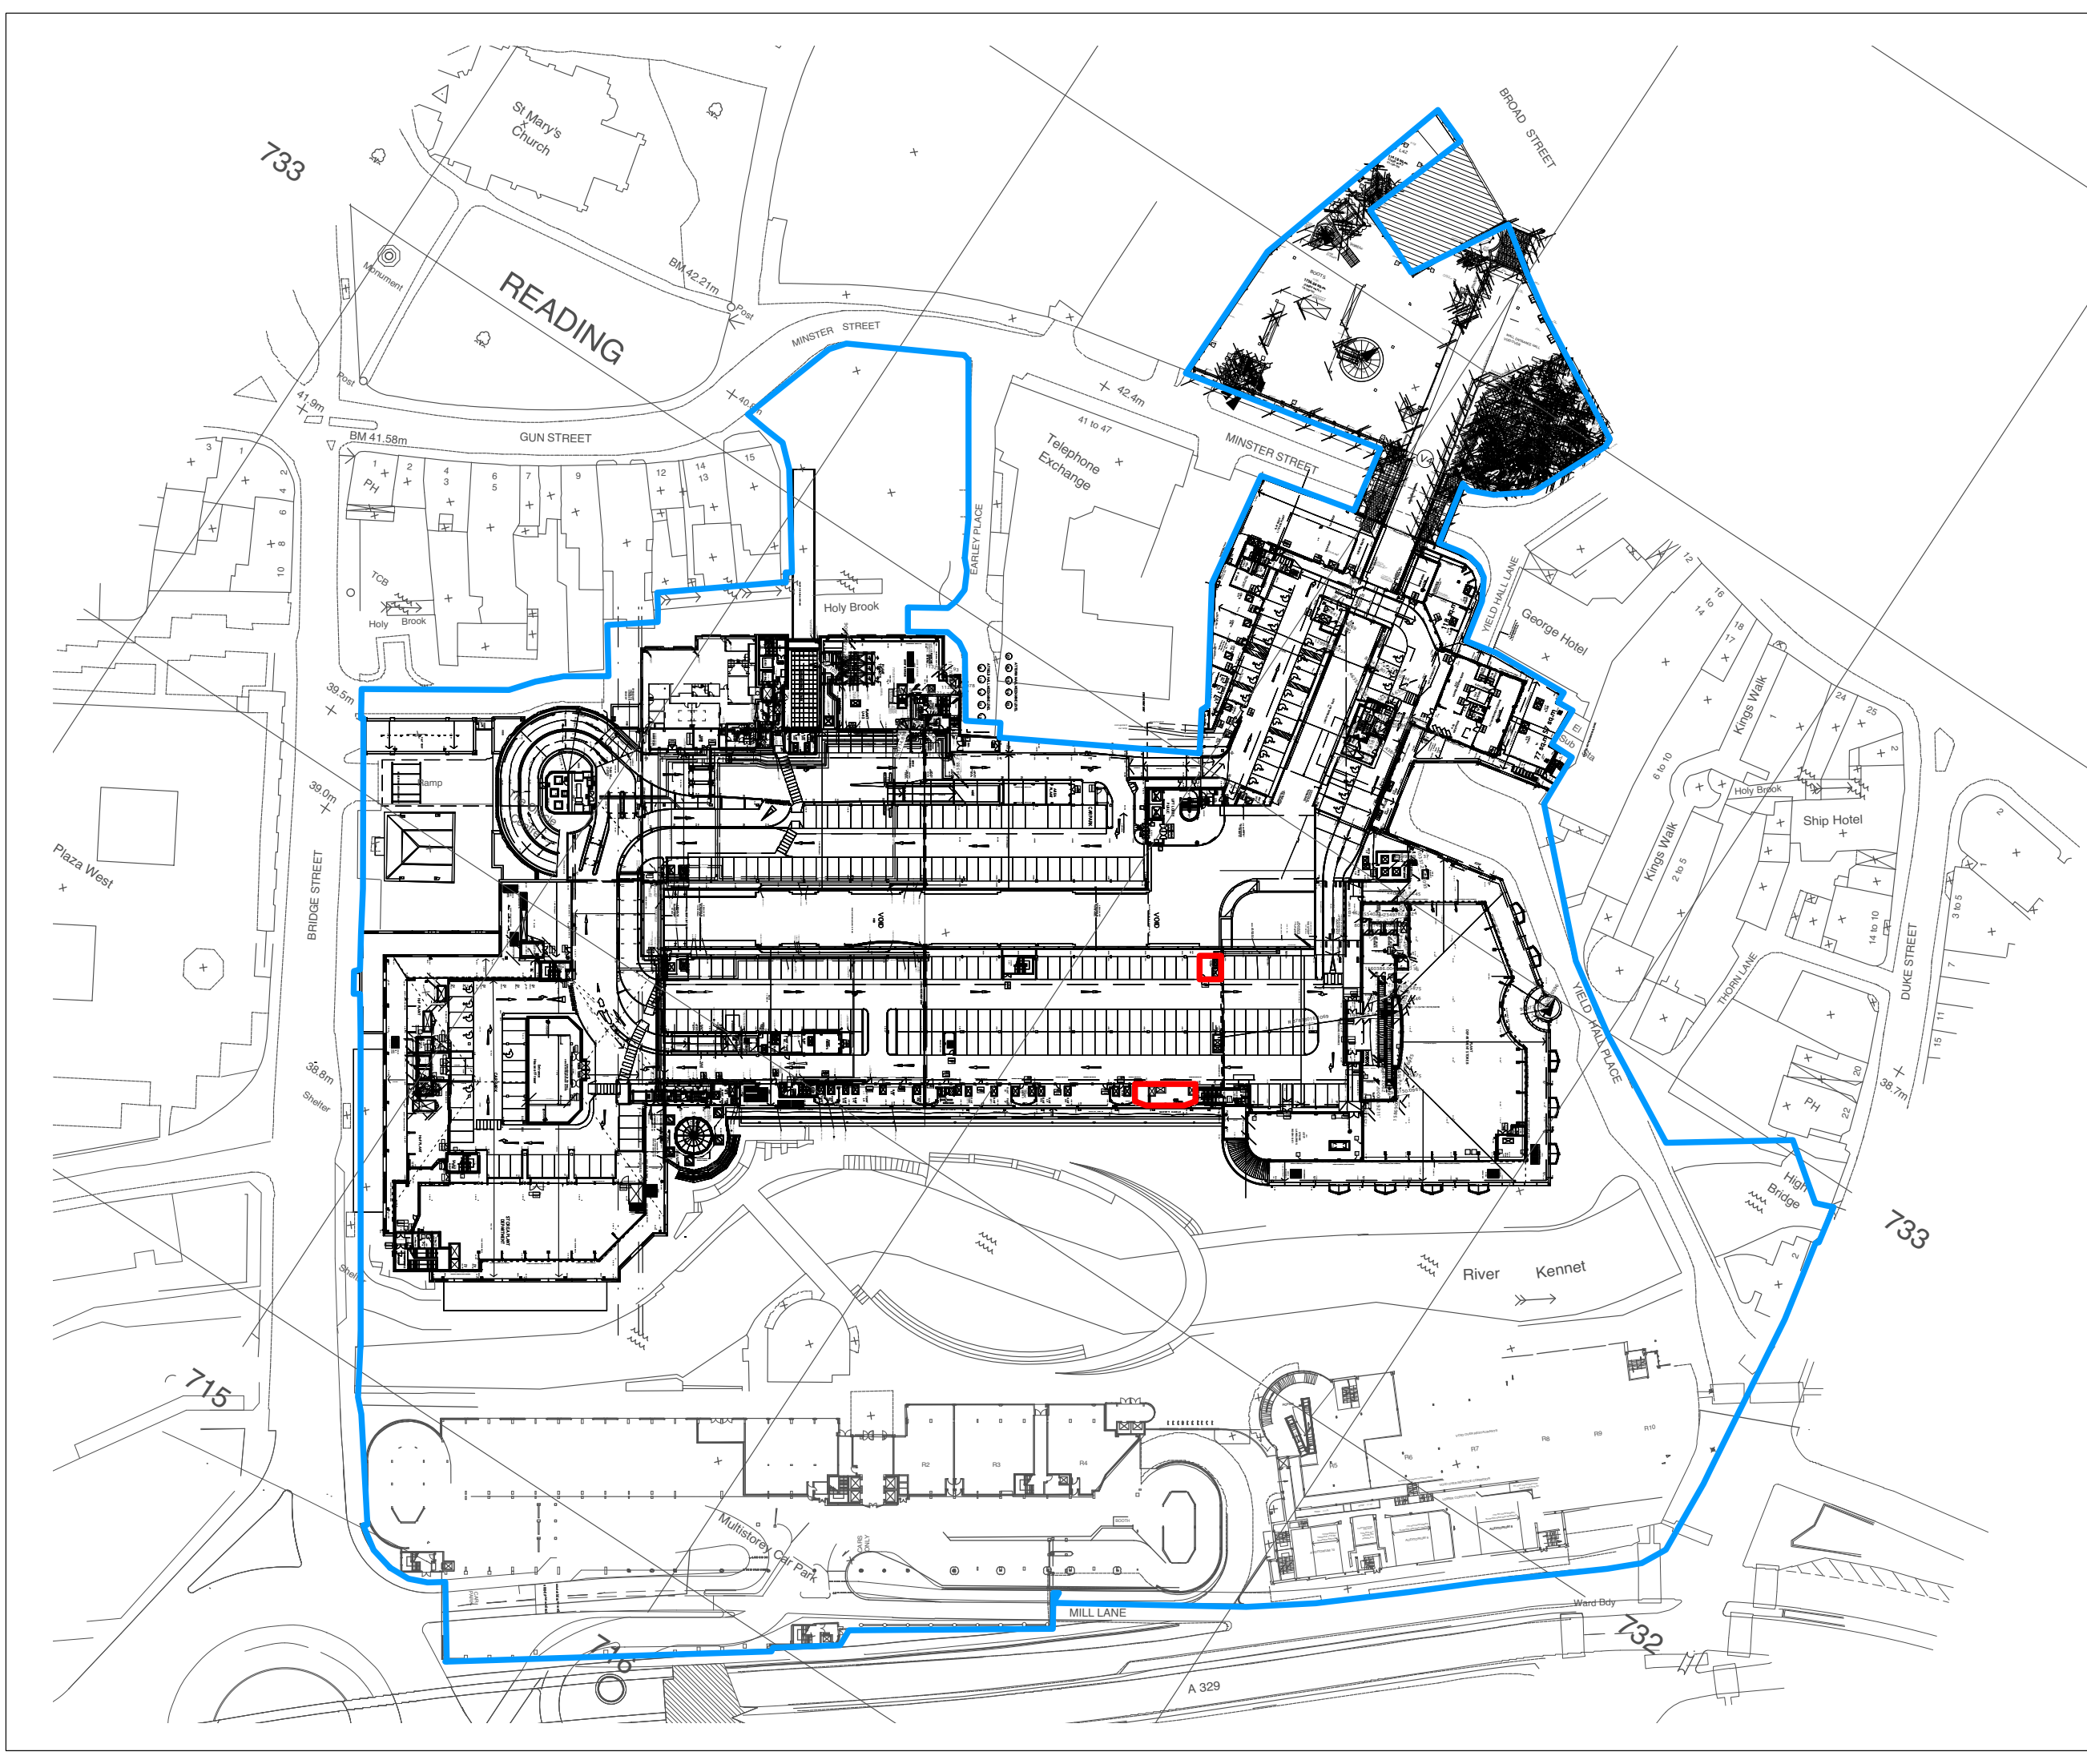

RED LINE:
NEW TWO-TIER
PLANT DECK AND
TWO NEW CAR
PARKING BAYS AT L6

BLUE LINE:
OUTLINE OF LAND
OWNERSHIP

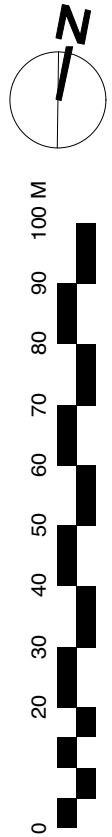

A 28/9/17 Updated to include red-line around additional car parking spots

PLANNING

© HADDON FEW MONTUSCHI ARCHITECTS LTD.
Do not scale from this drawing, dimensions to be checked on site.
Errors and omissions to be reported to the architect - if in doubt, ask.



25 Fouberts Place
Carnaby Street
London W1F 7QF

+44 (0)20 7434 3532
mail@hfm.uk.com
www.hfm.uk.com

CLIENT
Hammerson
The Oracle, Reading

PROJECT
U11 Reconfiguration

DRAWING TITLE
Plant Location Plan

Level 6

SCALE	PRINT SIZE	PROJECT	DATE	BY	DRAWING NO	REV
1:1250	A3	3406	05.09.17	dg	P100	A