

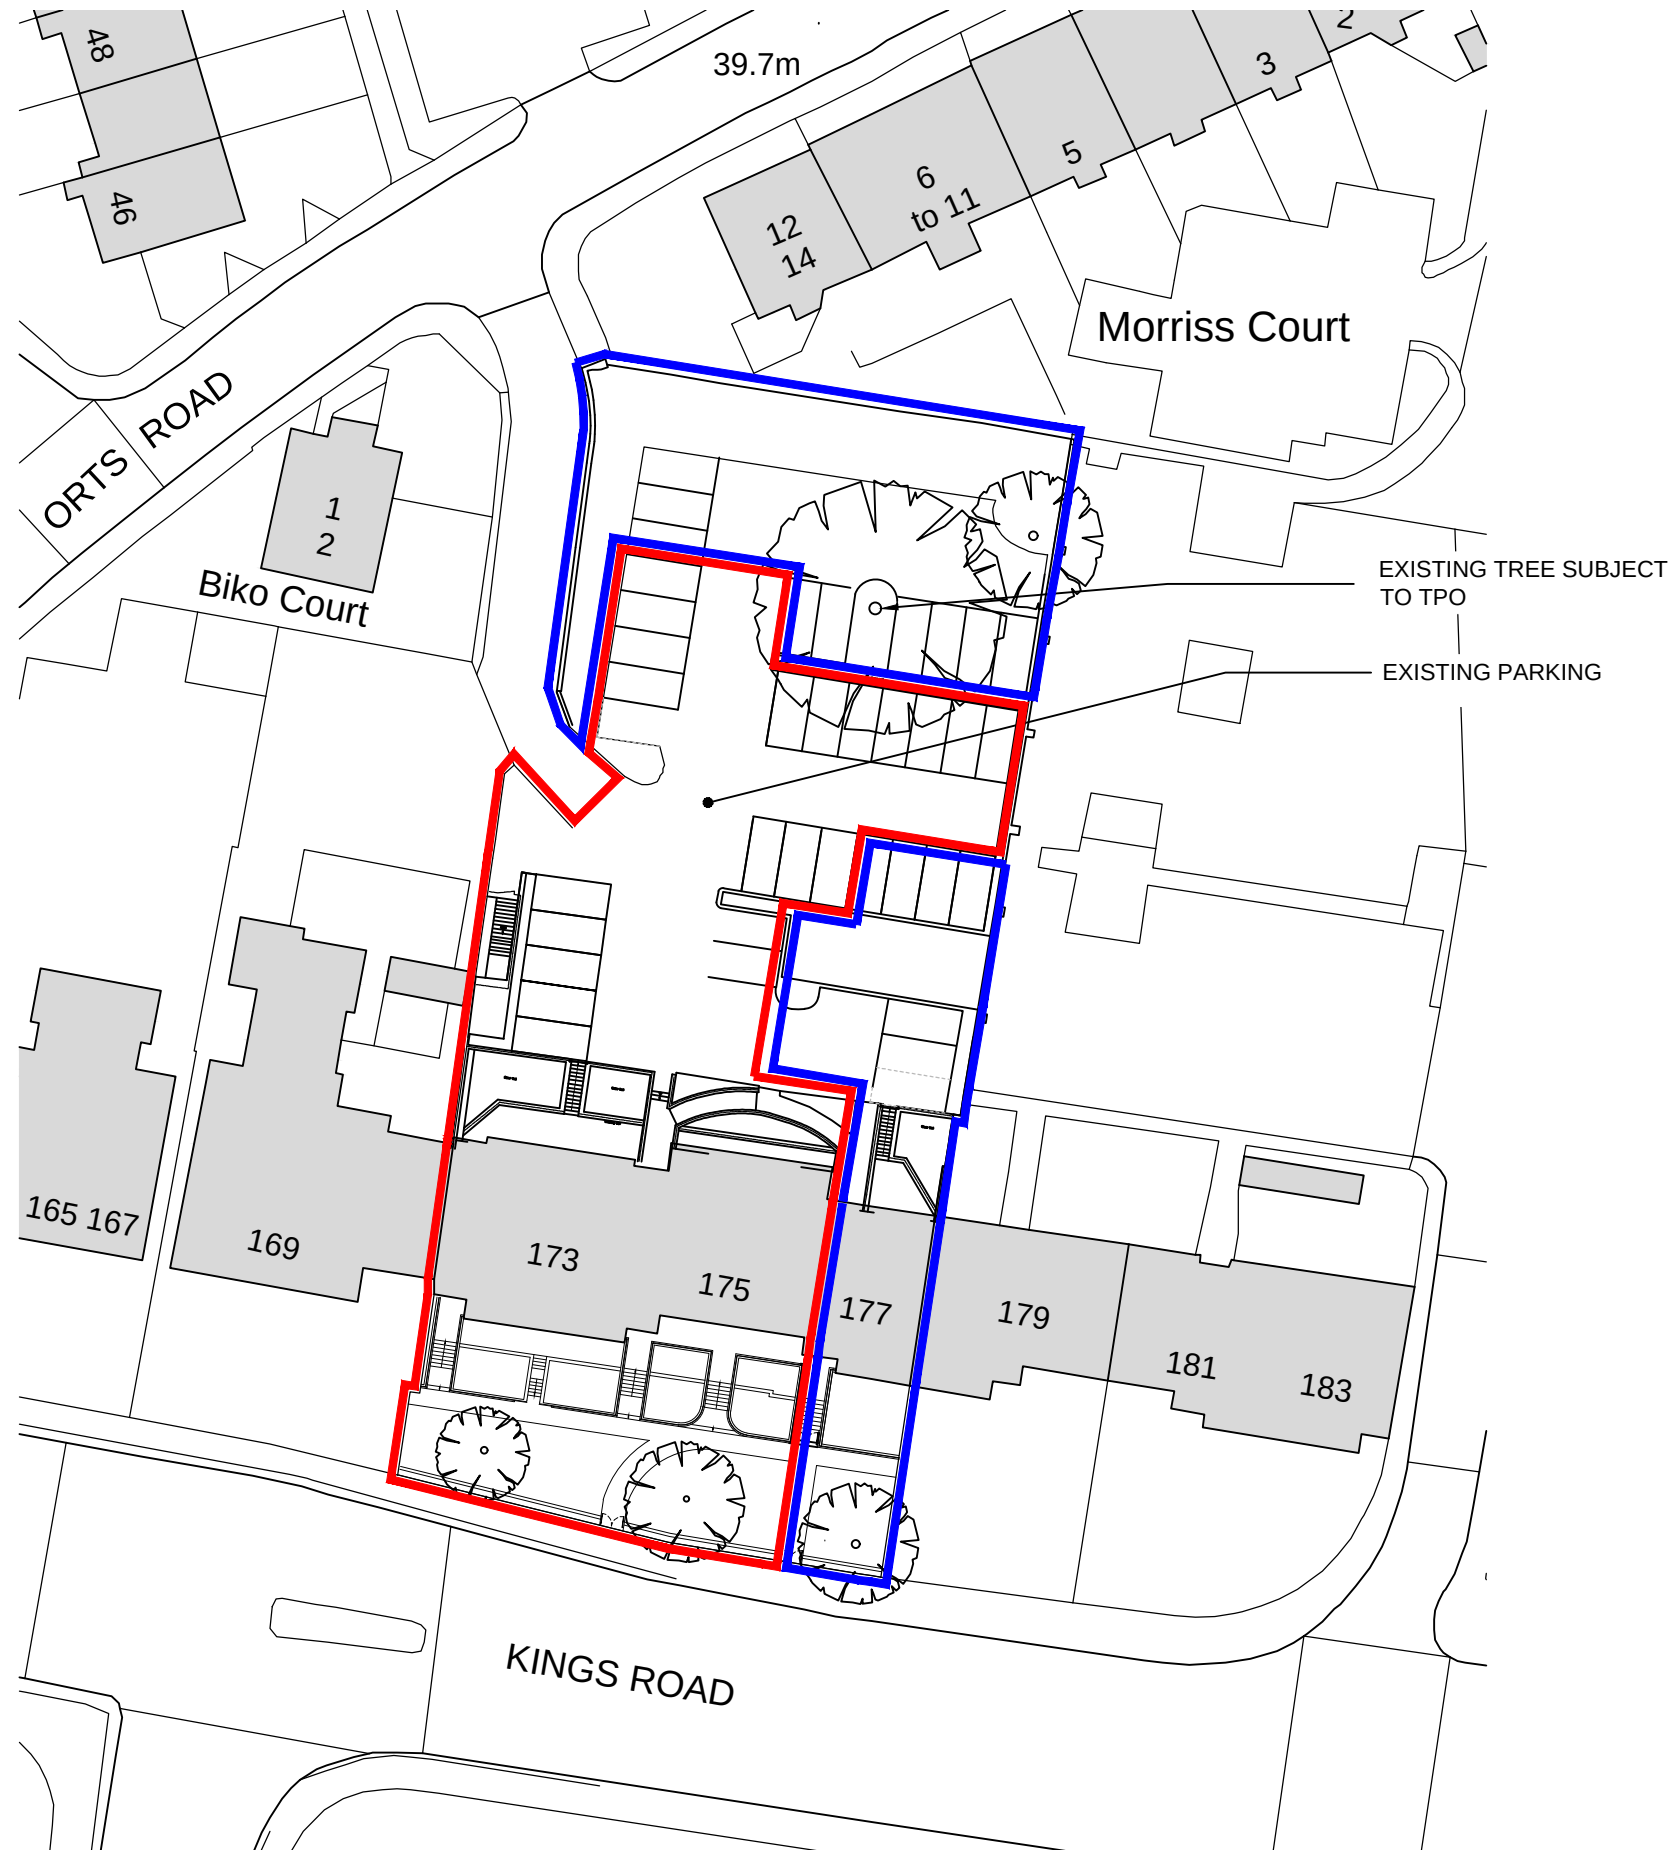
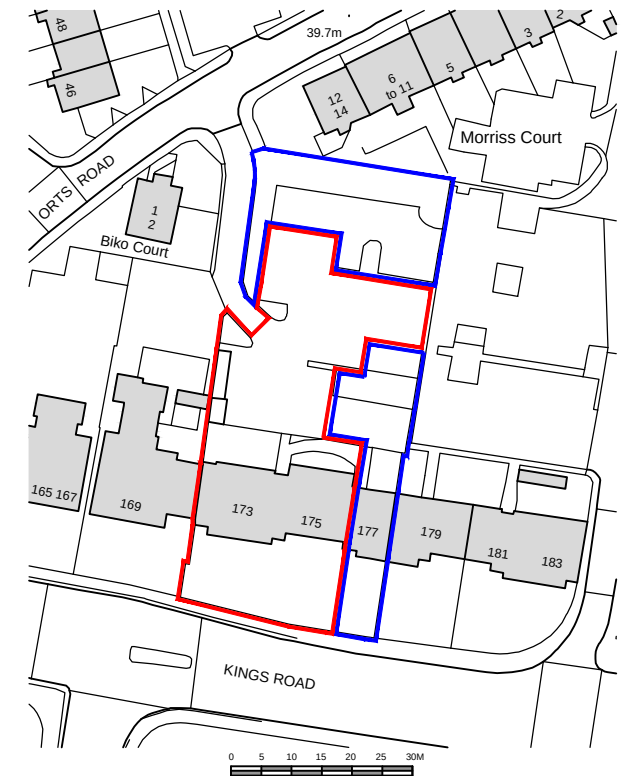


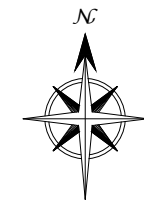


EXISTING BLOCK PLAN - SCALE 1:500

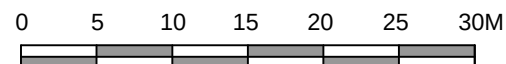

LOCATION PLAN SCALE 1:1250

Ordnance Survey, (c) Crown Copyright 2016.  
All rights reserved. Licence number 100022432

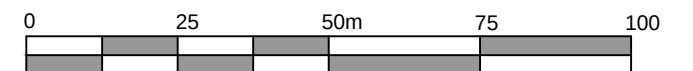

| Rev. | Date     | Detail                               |
|------|----------|--------------------------------------|
| P5   | 20160909 | RED LINE REVISED                     |
| P4   | 20160812 | RED LINE AMENDED                     |
| P3   | 20160725 | BLOCK PLAN ISSUED AS EXISTING        |
| P2   | 20160523 | ISSUED FOR PLANNING-RED LINE REVISED |
| P1   | 20160425 | ISSUED FOR PLANNING                  |

Status: **PLANNING APPLICATION**

**ASCOT DESIGN**  
Architecture

Berkshire House, 39-51 High Street, Ascot, Berkshire, SL5 7HY  
Tel: 01344 299330 Fax: 01344 299331 Email: info@ascotdesign.com  
www.ascotdesign.com

Client: **CHRISTINA MEYER**

Project Title: **173-175 KINGS ROAD  
READING**

DRAWING Title: **LOCATION AND BLOCK PLAN**

Scale: 1:500 1:1250 @ A3 Date: FEB '15 Drawn: DH

DRAWING No.: **16 - P1255 - 02** Rev.: **P5**

The copyright in this document and design is confidential to and the property of Ascot Design Ltd.