


Rev	Description	Date



Garden

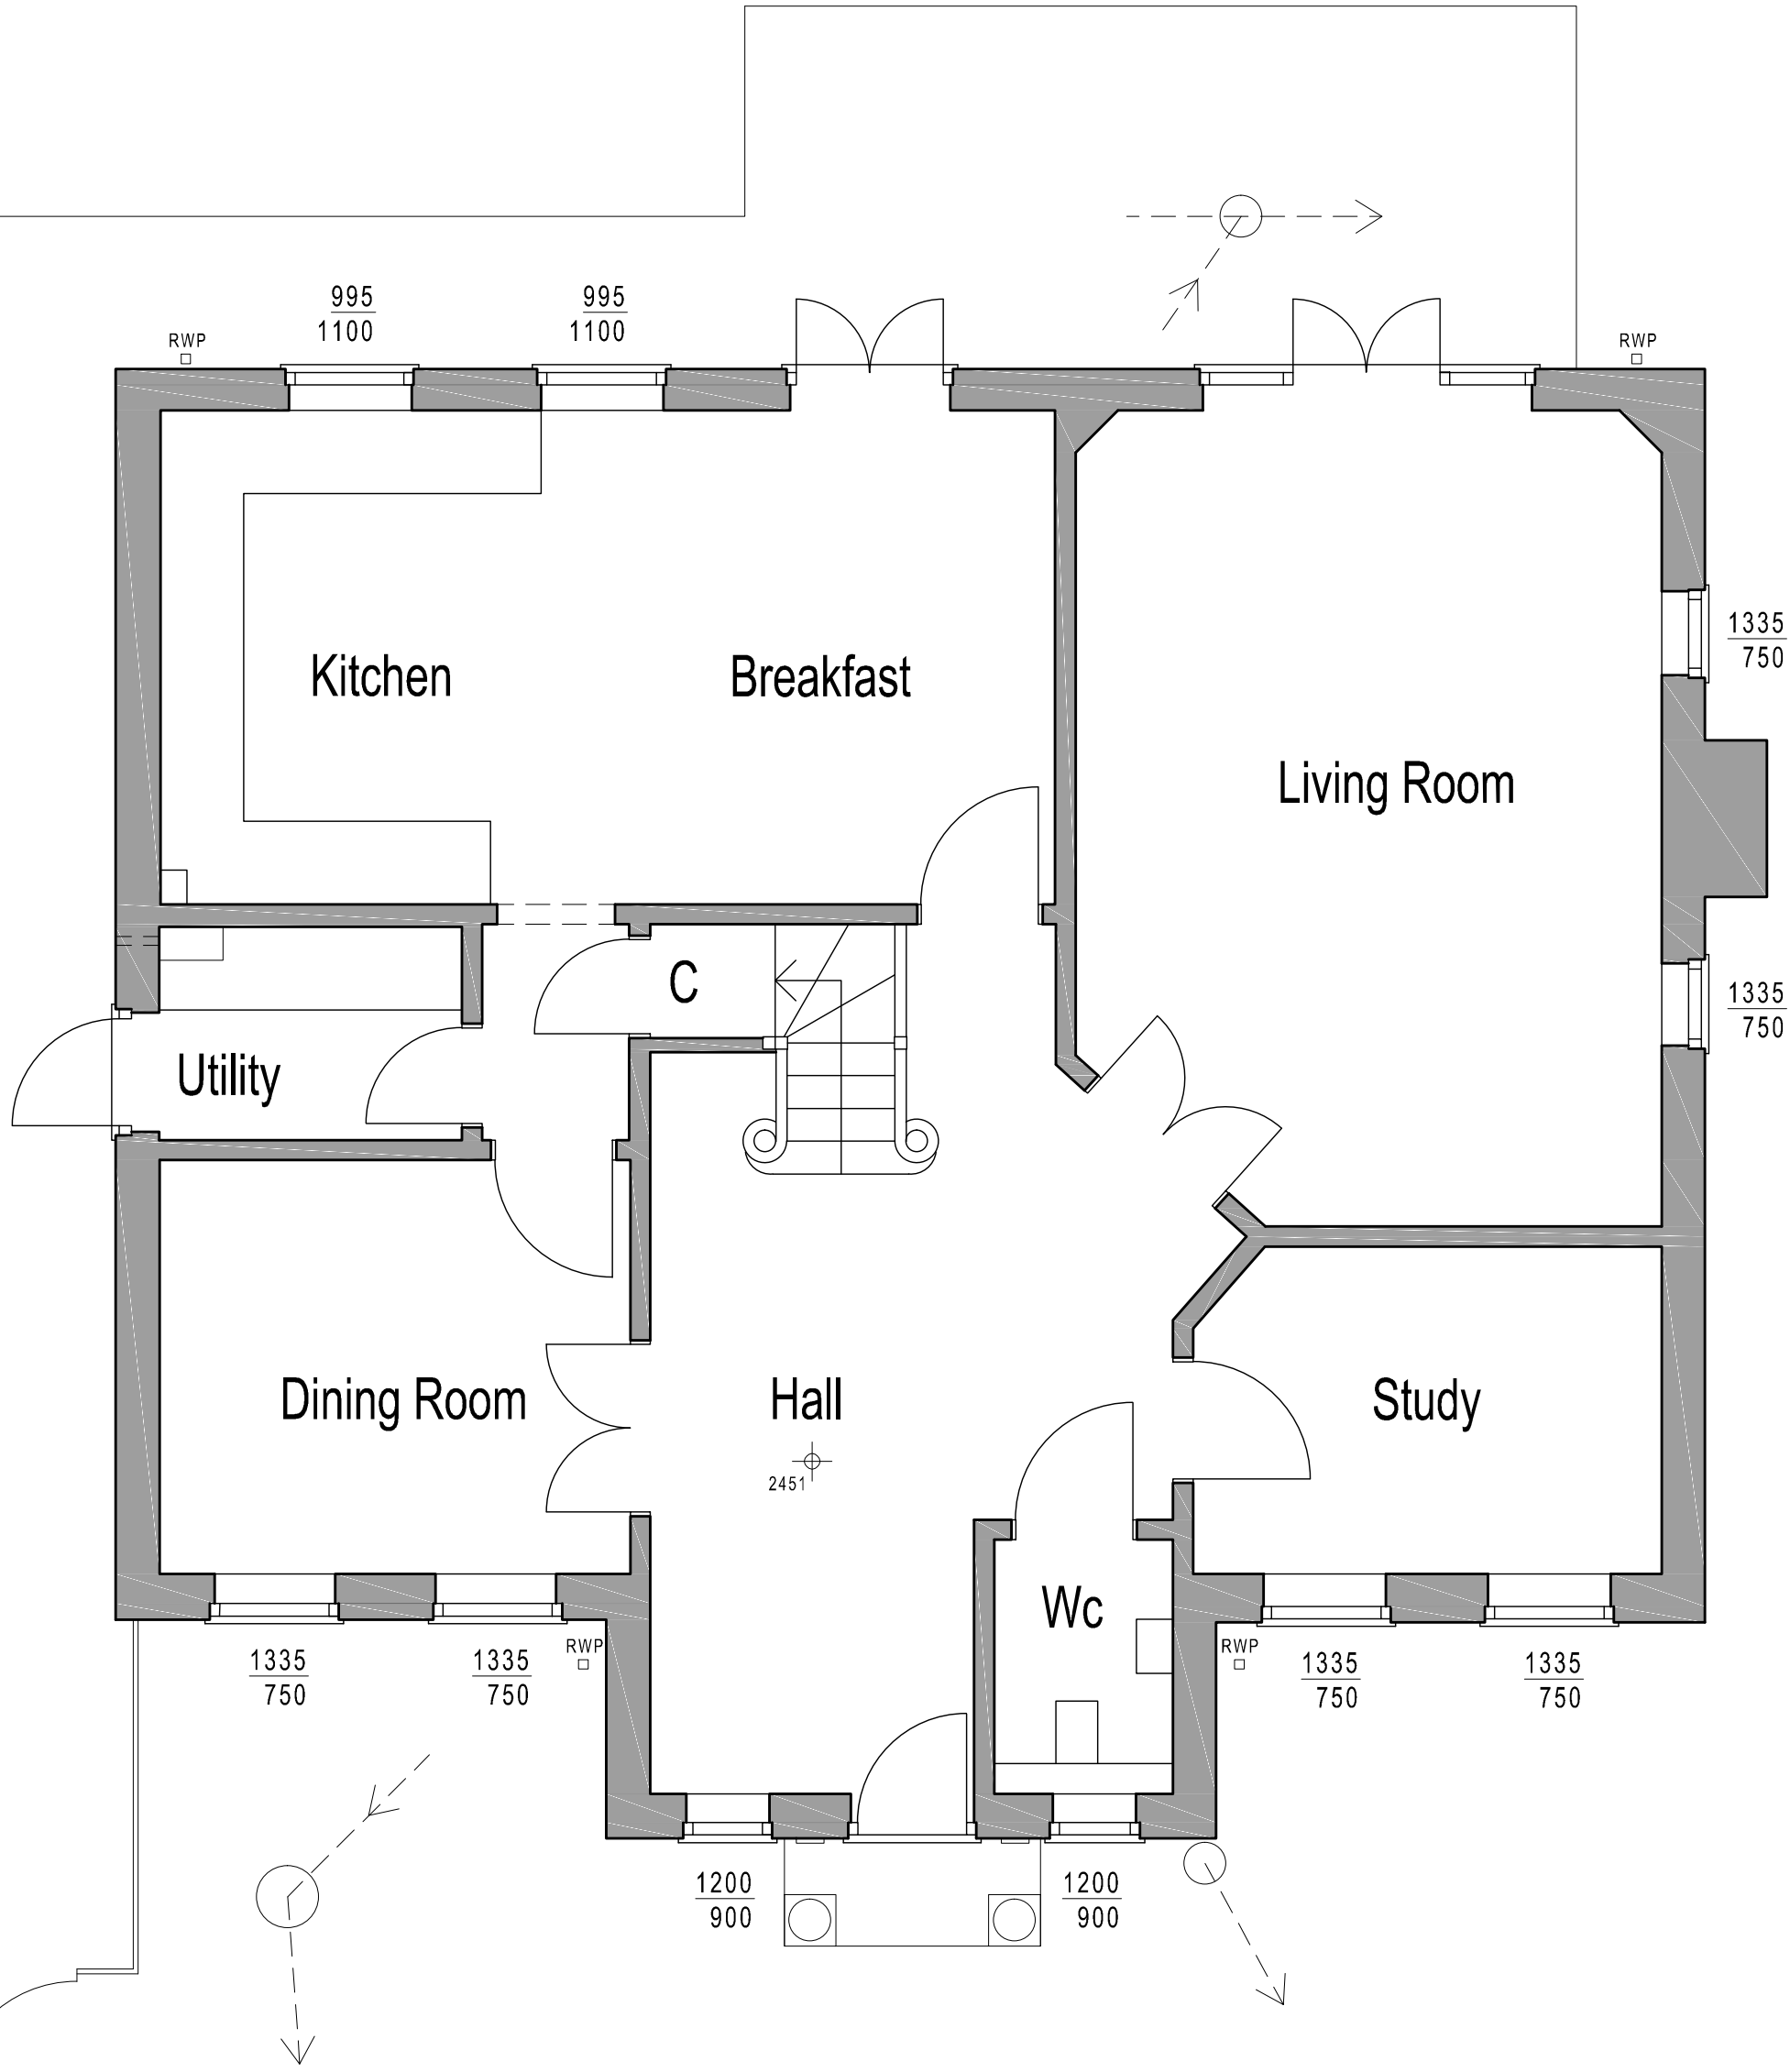

Ground Floor Plan 1:50

Garage

First Floor Plan 1:50

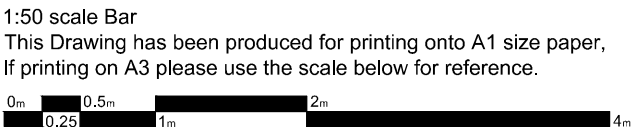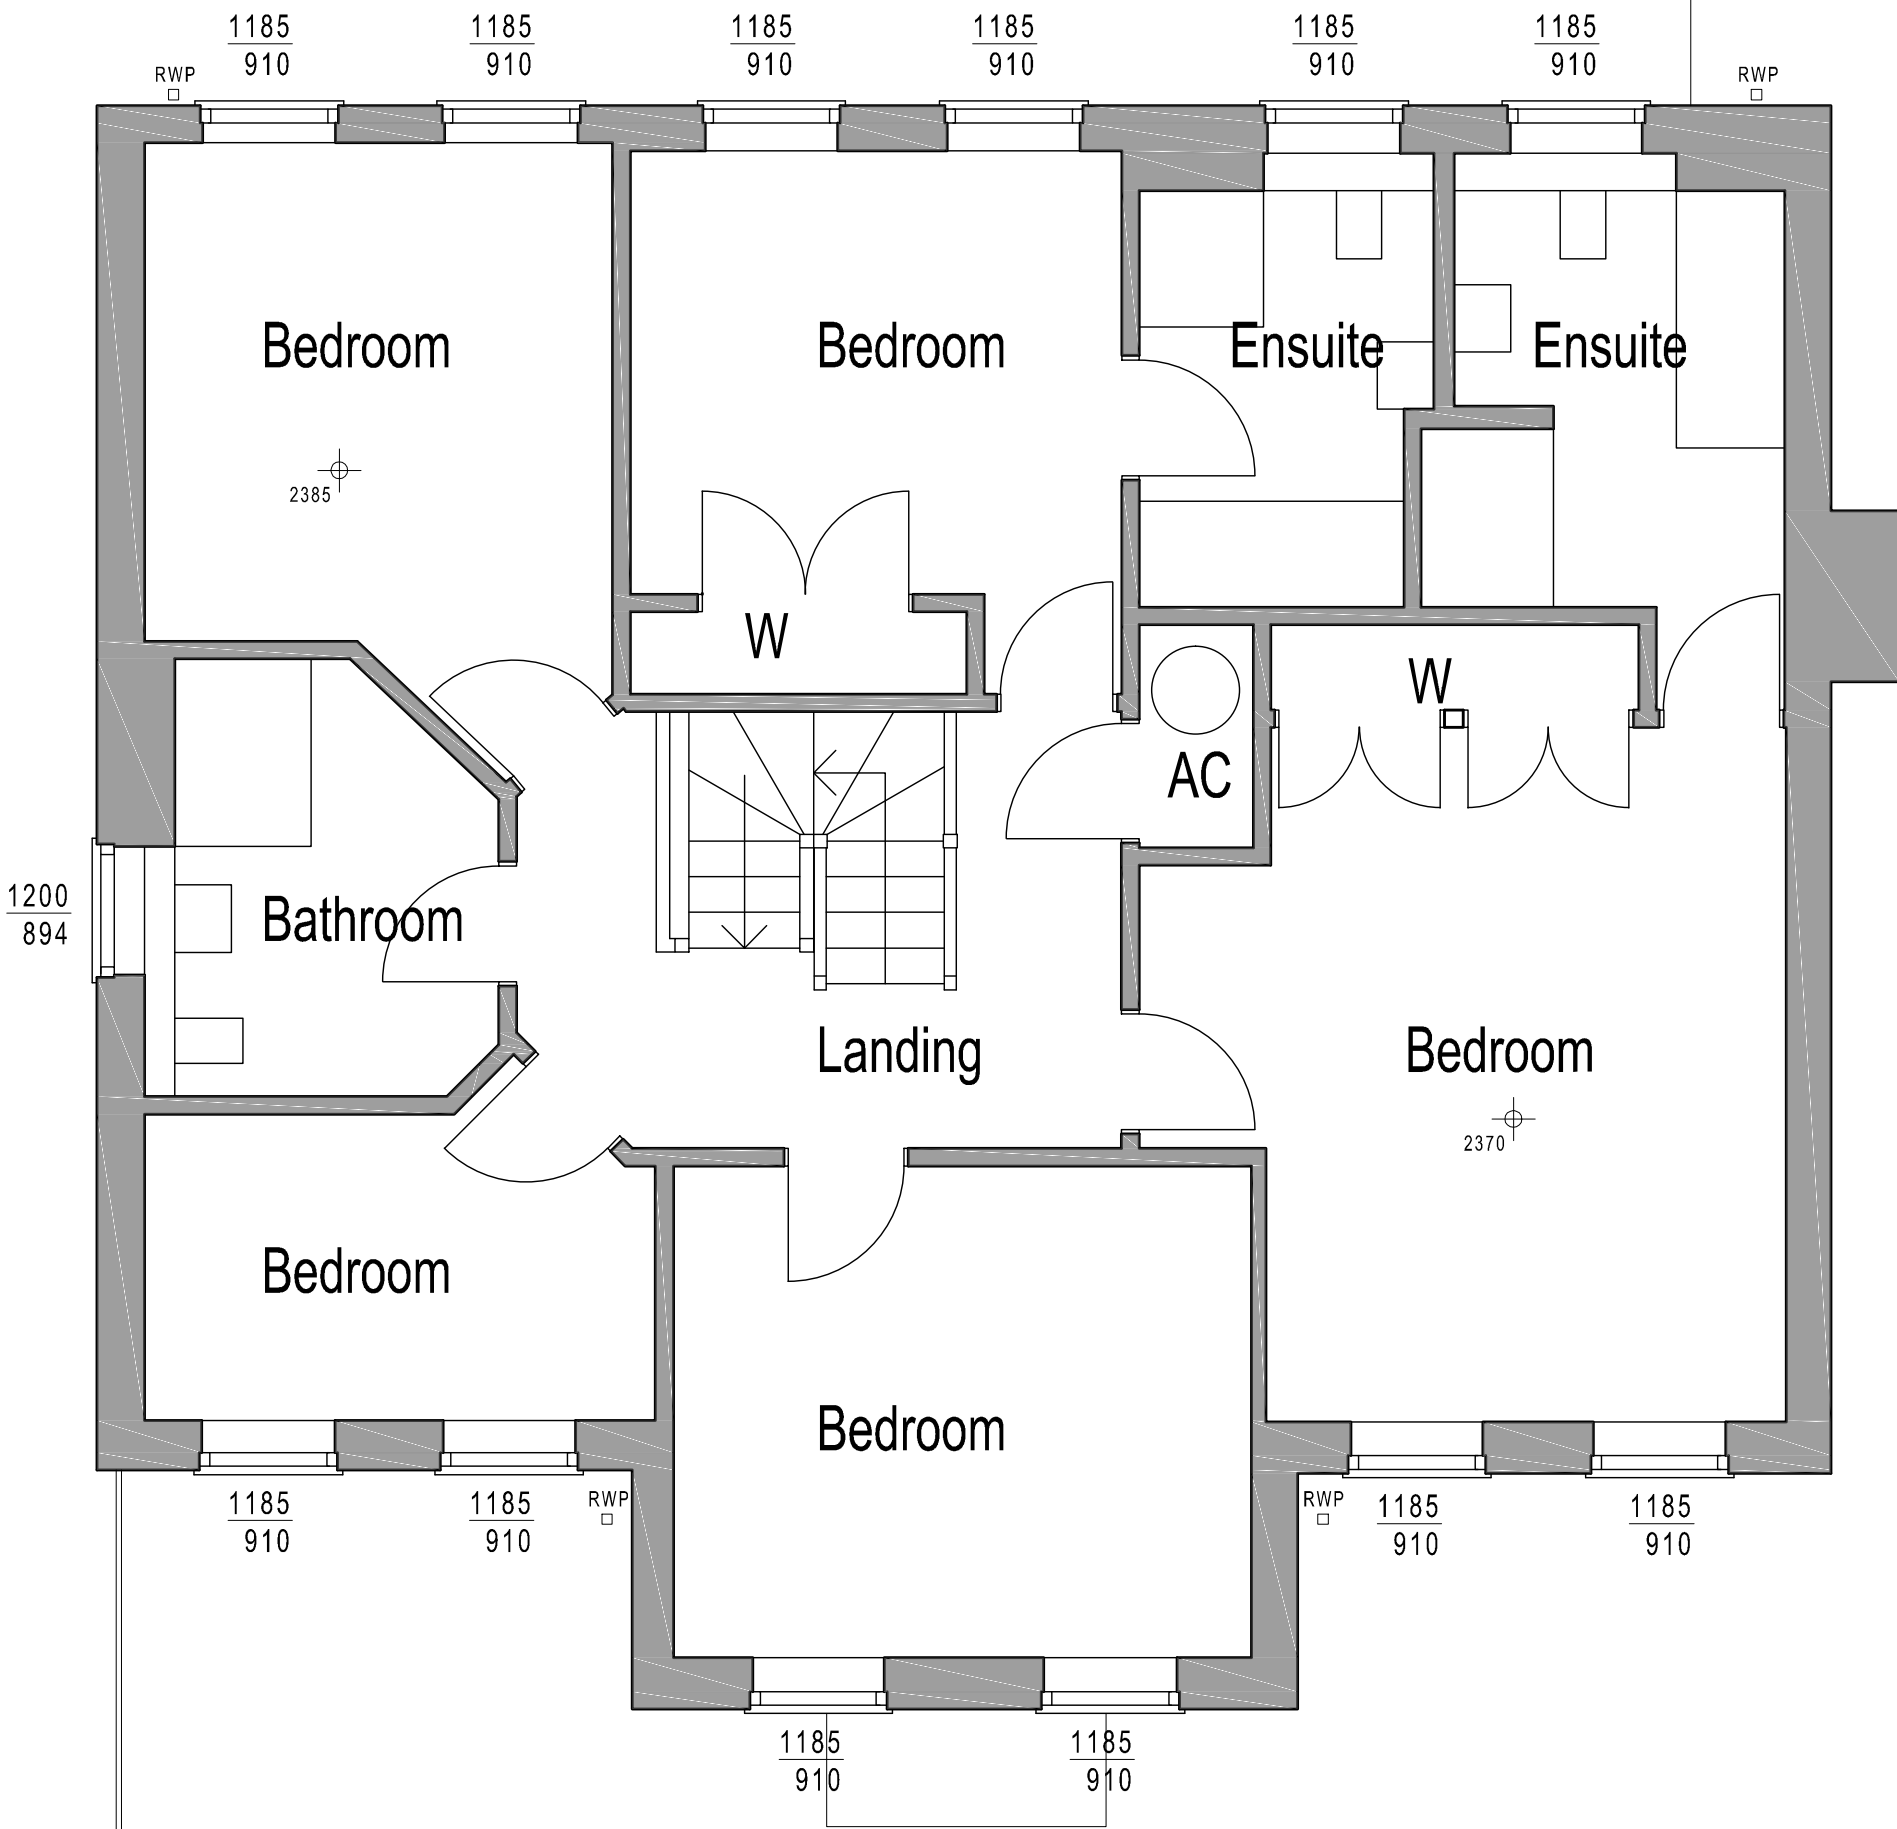

Day • Tanner Partnership

ARCHITECTURE AND PLANNING

CLIENT

Mr & Mrs P Lowther

25 Copperfields, Caversham, Reading, RG4 7PQ

As Existing Ground & First Floor Plans

www.daytanner.co.uk

Wokingham 51 Peach Street Wokingham RG40 1XP 0118 989 0808 info@daytanner.co.uk

Reading 55 Church Street Caversham Reading RG4 9XV 0118 946 1242 rdg@daytanner.co.uk

SCALE

1:50

DRAWN

JB

DATE

Aug 15

3295 / 101