

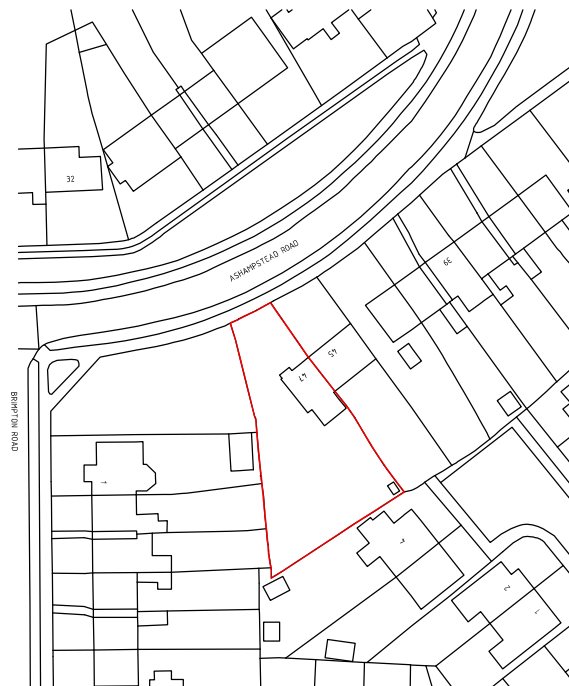
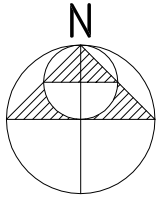


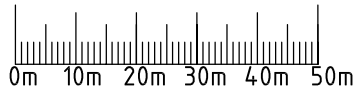

LOCATION PLAN SCALE 1:1250 @ A4

THIS DRAWING IS COPYRIGHT AND MAY
NOT BE REPRODUCED WITHOUT THE
WRITTEN CONSENT OF THE ARCHITECT.

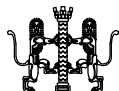

W.M. GRAHAM ASSOCIATES
RIBA CHARTERED ARCHITECTS

1 Peach Street, Wokingham, Berkshire, RG40 1XJ
Tel: 0118 9770464
Email: wmg_architects@btconnect.com
Website: www.wmgram-architects.co.uk

JOB

47 ASHAMPSTEAD ROAD
READING
RG30 3LA

JOB NO

2996

DATE

MAY 17

DRAWING

01

DRAWN BY

CG