

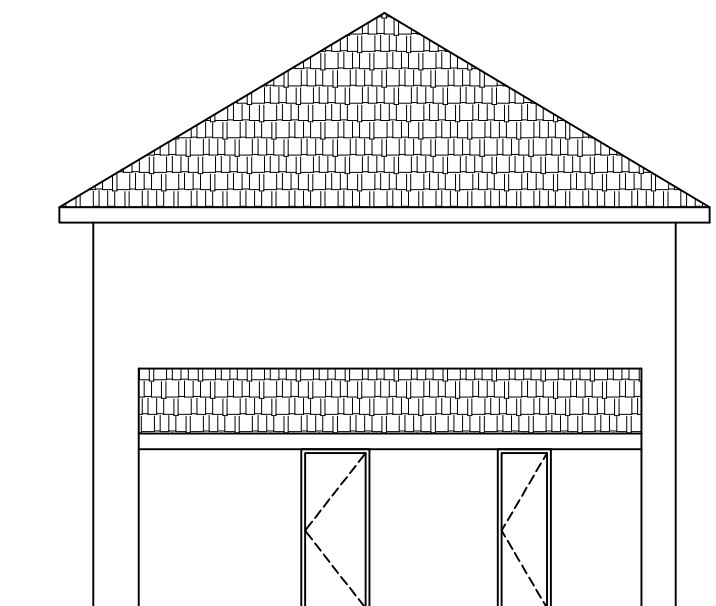


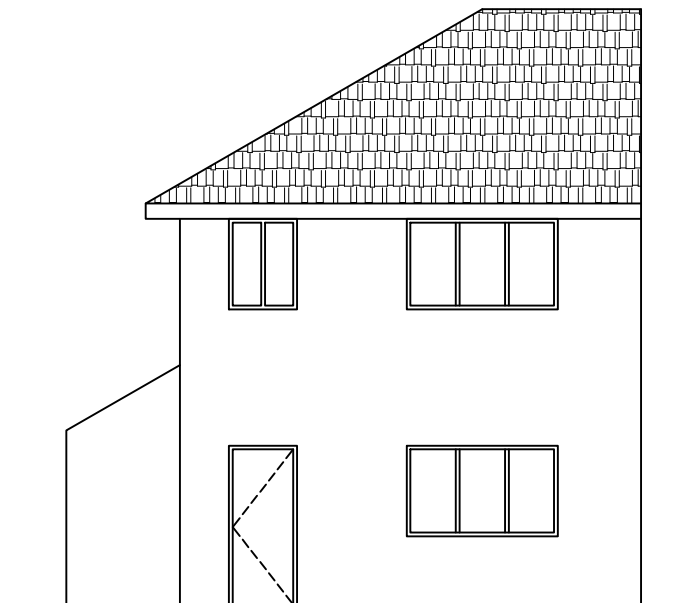

EXISTING PLAN & ELEVATION

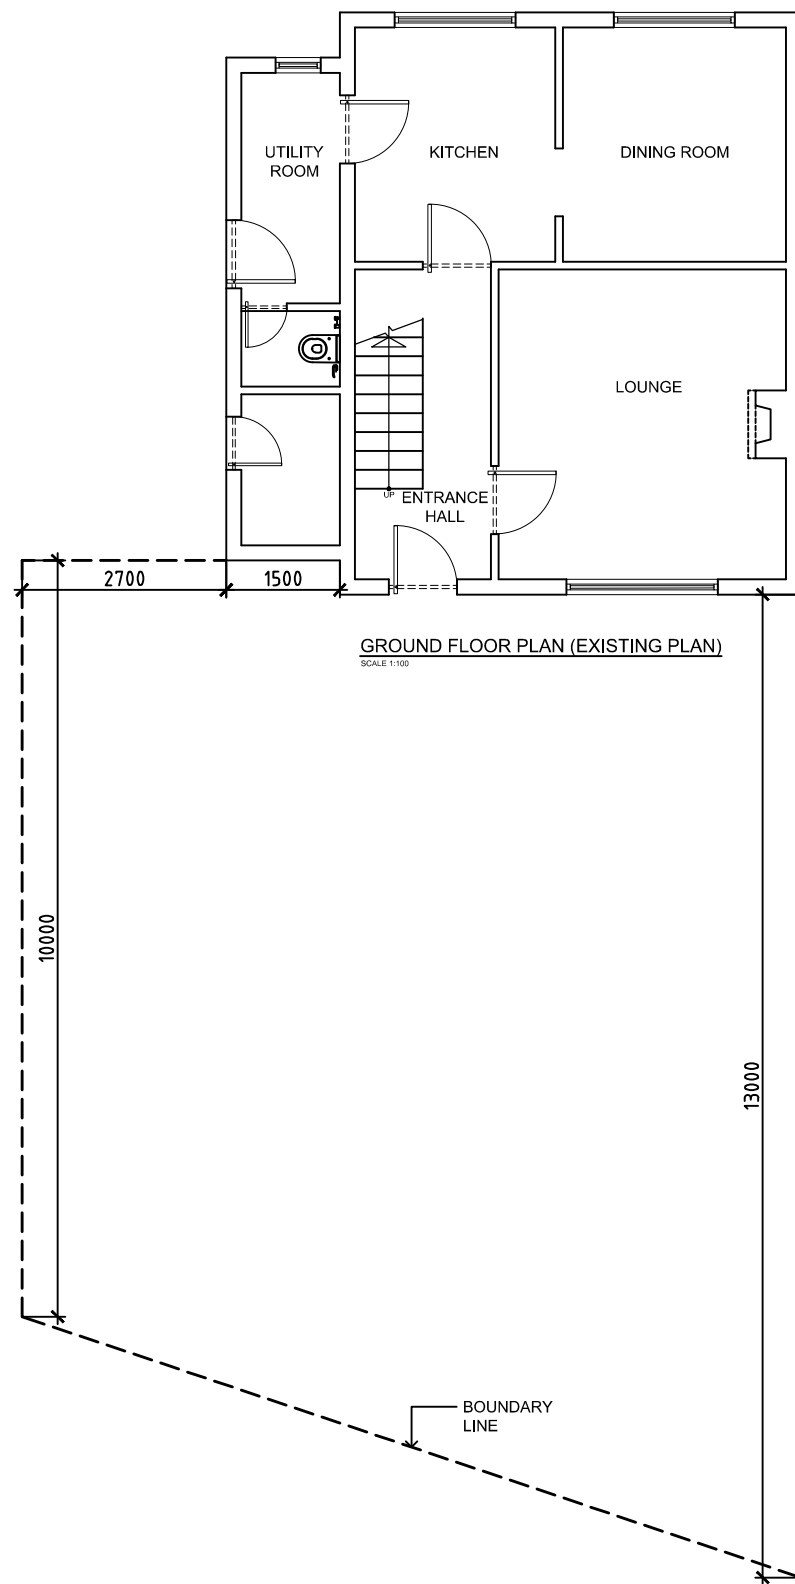