
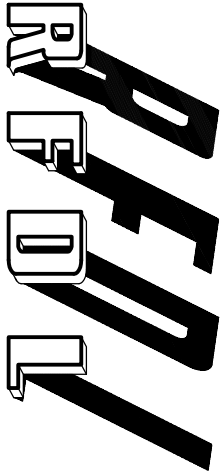


NOTE

ALL MATERIALS INTENDED TO BE USED ON NEW EXTENSION ARE TO MATCH EXISTING. THIS DRAWING HAS BEEN PREPARED WITHOUT THE BENEFIT OF AN ACCURATE SITE SURVEY KITCHEN/BATHROOM AND CLOAKROOM FITTINGS ARE INDICATIVE ONLY

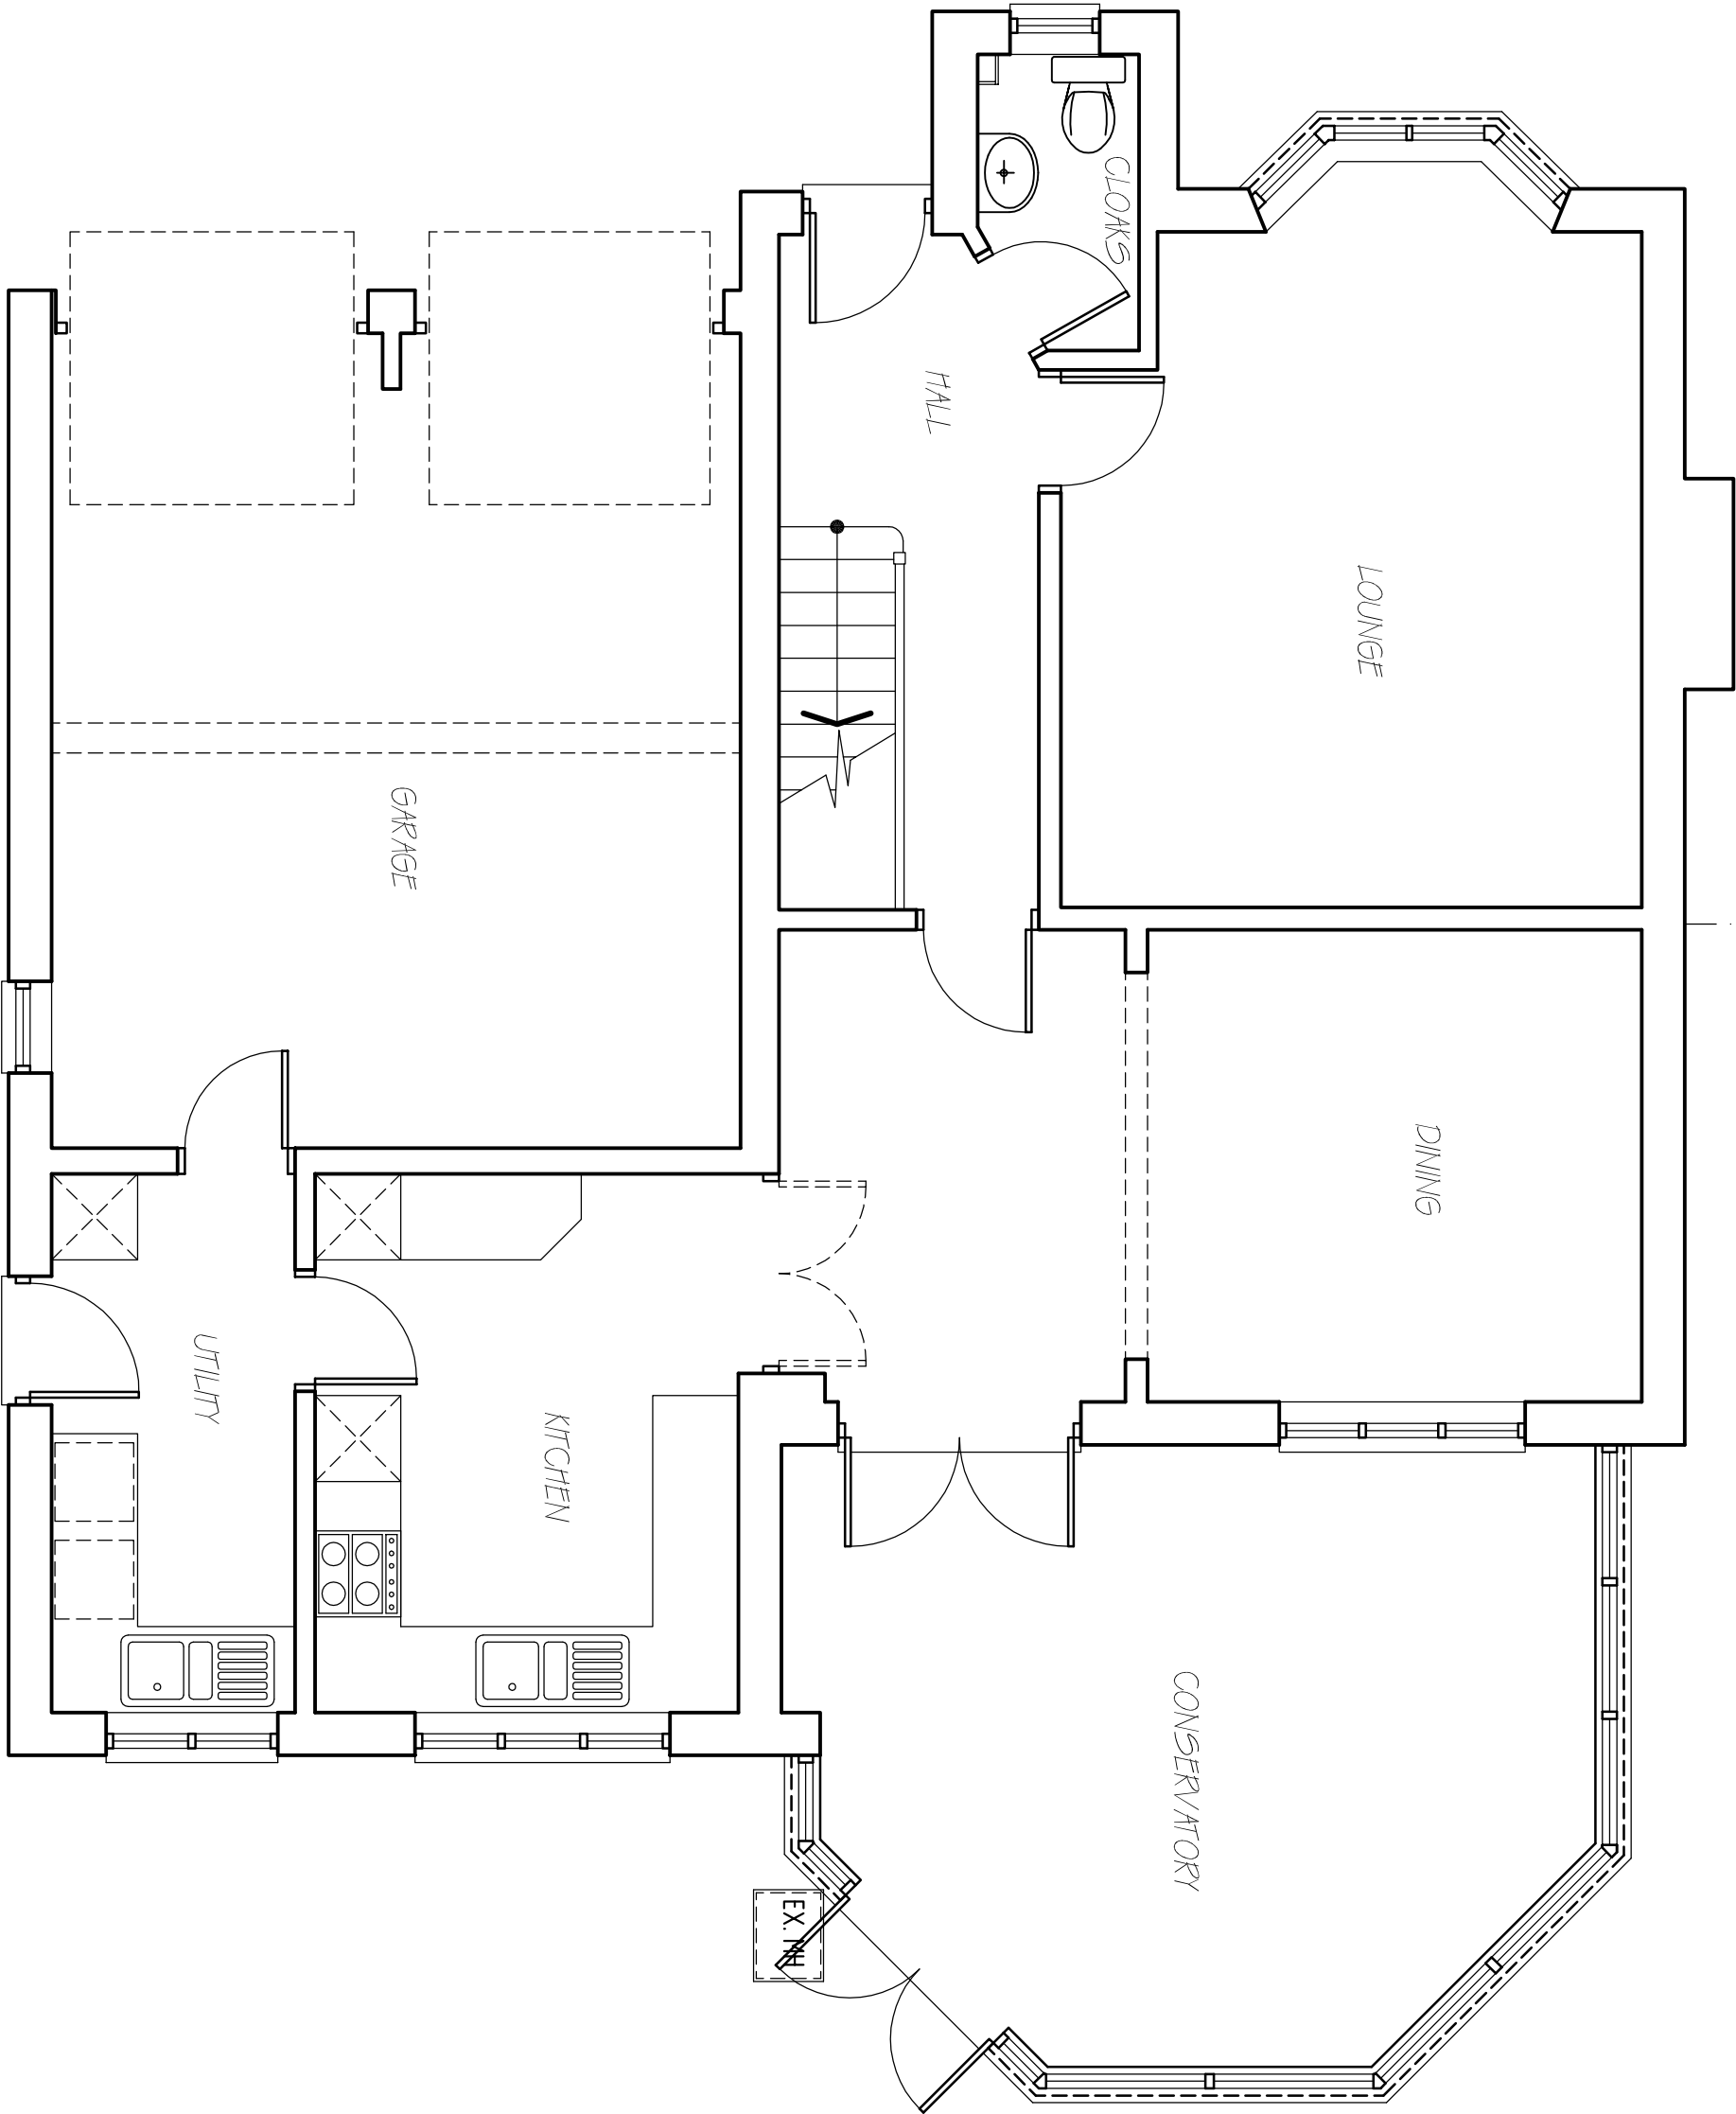

RICHARD FENN DESIGNS LIMITED
11 HARRIER CLOSE, WOODLEY,
READING, BERKSHIRE. RG5 4PE.
Telephone READING (0118) 9691684
E-Mail : rfdl@ntlworld.com

PROPOSED SINGLE STOREY REAR EXTENSION
WITH ROOFLIGHT OVER TO
REPLACE EXISTING CONSERVATORY AND
PARTIAL GARAGE CONVERSION TO
65 BALMORE PARK, CAVERSHAM, READING
for MR AND MRS OLLY KENNEDY.

EXISTING GROUND FLOOR LAYOUT

REVISIONS

DATE

FEBRUARY 21st 2017

SCALE

1 : 50

DRAWING No.

OK.11

REVISION