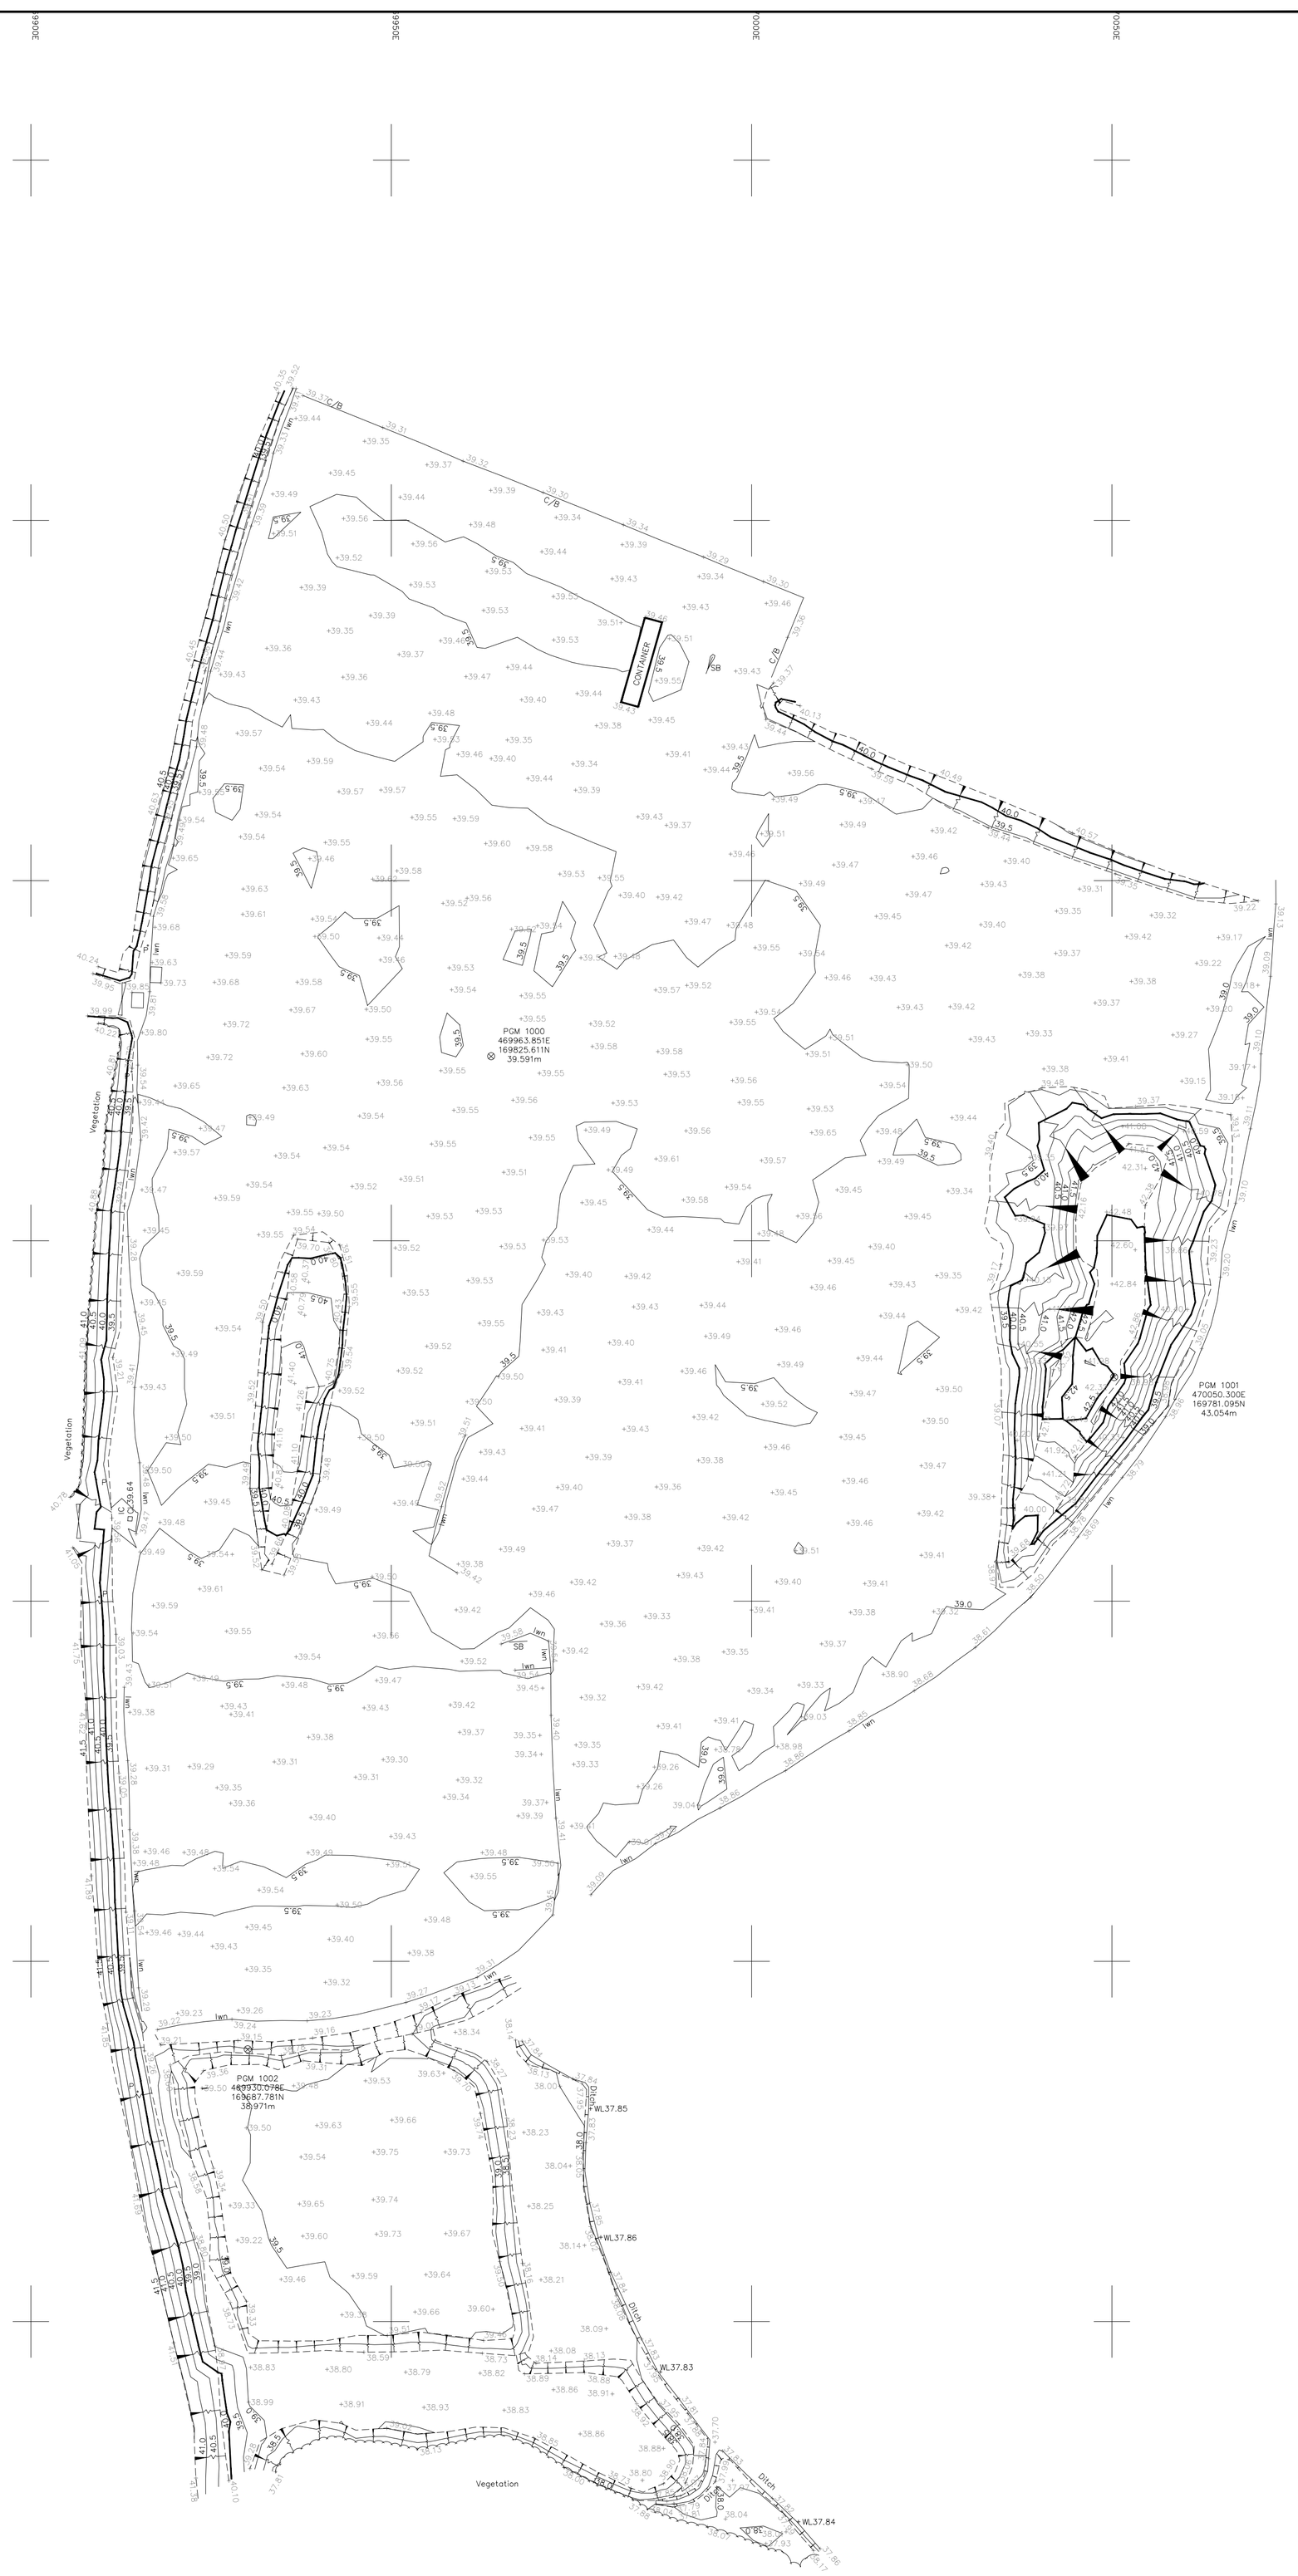

Legend :

AP	Anchor Point	LB	Letter Box
B/W	Barbed Wire	MH	Manhole
BB	Belisha Beacon	Mkr	Marker
B	Bollard	MS	Mile Stone
CP	Catch Pit	Pal	Paling
C/P	Chestnut Paling	PM	Parking Meter
CE	Cleaning Eye	P	Post
C/B	Close Boarded	P/C	Post and Chain
C/I	Corrugated Iron	P/R	Post and Rail
Cul	Culvert	P/W	Post and Wire
DP	Drain Pipe	RWP	Rain Water Pipe
E	Earthing Point	RP	Reflector Post
EJB	Electricity Junction Box	R/W	Retaining Wall
EP	Electricity Pole	RG	Road Gully
ELIC	Electricity Service Cover	RS	Road Sign
FIG	Feeds Into Ground	SB	Sign Board
FS	Flag Staff	SP	Sign Post
GM	Gas Meter	SC	Stop Cock
GV	Gas Valve	TCB	Telephone Call Box
GP	Gate Post	TP	Telephone Pole
G	Gully	TS	Traffic Signal
Hyd	Hydrant	VP	Vent Pipe
I/R	Iron Railing	WM	Water Meter
IC	Inspection Cover	Tr	Water Trough
I/W	Interwoven	W/M	Wire Mesh Fence
KO	Kerb Outlet	WV	Water Valve
LP	Lamp Post		

Permanent Ground Marker ⊗

O.S. Bench Mark ▲

Notes :

1. Do not scale from this drawing. Please refer to source CAD file for dimensions.

Rev	Description	Date	Initial
0	Original Issue	13/06/08	KDL

CLIENT

Peter Brett Associates.
Caversham Bridge House,
Waterman Place,
Reading, Berkshire.
RG1 8DN

Longdin & Browning
Measured Excellence

LONGDIN & BROWNING SURVEYS
SUITE 1, HENLEY HOUSE
QUEENSWAY
FFORESTFACH, SWANSEA
SA5 4DJ
Tel 01792 202244
Fax 01792 203333

Project

Greenpark, Reading

Title

Topographical Survey

Scale :	Drg.No.	Rev.
1:500	5904_01	0

Date :	Drawn	Checked
June 2008	L&B	L&B