


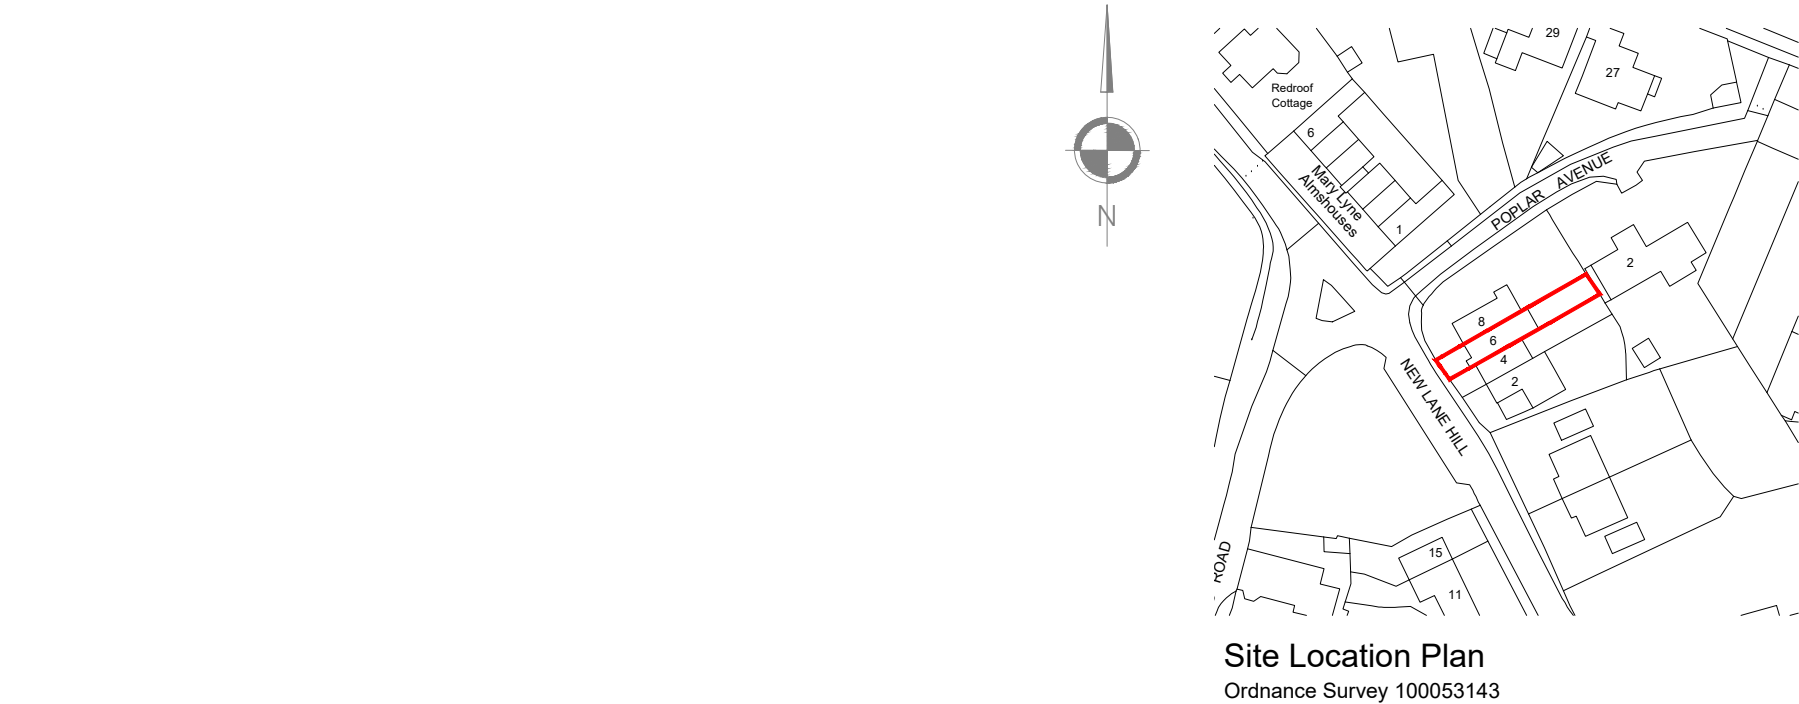


NOTES ORIGINAL A3

NOTE: Site boundary information taken from OS Data and does not necessarily indicate legal title deed information.

CLIENT NAME
Mr Philip Hathaway

COUNTRY
United Kingdom

DISCIPLINE CODE	DISCIPLINE DESCRIPTION
A	Design

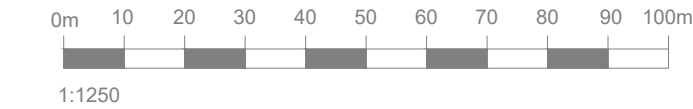

CONSULTANT

fryerplanning

W: www.fryerplanning.co.uk
T: 01256 229648 M: 07935 947897
E: lee@fryerplanning.co.uk
A: 112 Rockbourne Road, Sherfield On Loddon, Hook, RG27 0SR

FRYER PLANNING ACCEPT NO RESPONSIBILITY FOR ANY COSTS, LOSSES, CLAIMS HOWSOEVER ARISING FROM THESE DRAWINGS, SPECIFICATIONS AND RELATED DOCUMENTS UNLESS THERE IS FULL COMPLIANCE WITH THE CLIENT AND ANY AUTHORISED USER (APPOINTED BUILDER) OF THE FOLLOWING:

1. ALL BOUNDARIES, DIMENSIONS AND LEVELS ARE FOR GUIDANCE ONLY AND MUST BE CHECKED ON SITE BEFORE CONSTRUCTION AND ANY DISCREPANCIES ARE TO BE REPORTED TO THE PLANNER / DESIGNER.
 2. FOR CONSTRUCTION PURPOSES, USE GIVEN DIMENSIONS ONLY AND DO NOT SCALE.
 3. FOR THE PURPOSE OF COORDINATION, ALL RELEVANT PARTIES MUST CHECK THIS INFORMATION PRIOR TO IMPLEMENTATION AND REPORT ANY DISCREPANCIES TO THE DESIGNER.
 4. SURVEY INFORMATION HAS BEEN TAKEN USING LASER MEASURER AND MAY BE OPEN TO MINOR TOLERANCES.
- ALL SETTING OUT INFORMATION MUST BE CHECKED PRIOR TO CONSTRUCTION BY THE APPOINTED BUILDER TO ENSURE SITE ACCURACY.

DO NOT SCALE FROM THESE DRAWINGS UNLESS FOR PLANNING PURPOSES.
ALL DESIGN AND DRAWING INFORMATION BELONGS TO FRYER PLANNING. COPYRIGHT PROTECTED © FRYER PLANNING 2017

-- -- -- -- --

PROJECT				
6 New Lane Hill, Reading, RG30 4JF				
DRAWING				
Site Location Plan				
SCALE	PAPER SIZE	DATE	DRAWN	CHECKED
1:1250 @ A3	A3	24.08.17	LFF	LFF
CONSULTANT PROJECT No	DRAWING No		STATUS	REV
382	099		PL	-