



NOTE
ALL MATERIALS INTENDED TO BE USED ON
NEW EXTENSION ARE TO MATCH EXISTING.
THIS DRAWING HAS BEEN PREPARED WITHOUT
THE BENEFIT OF AN ACCURATE SITE SURVEY
ALL BATHROOM/KITCHEN FITTINGS
ARE ONLY INDICATIVE

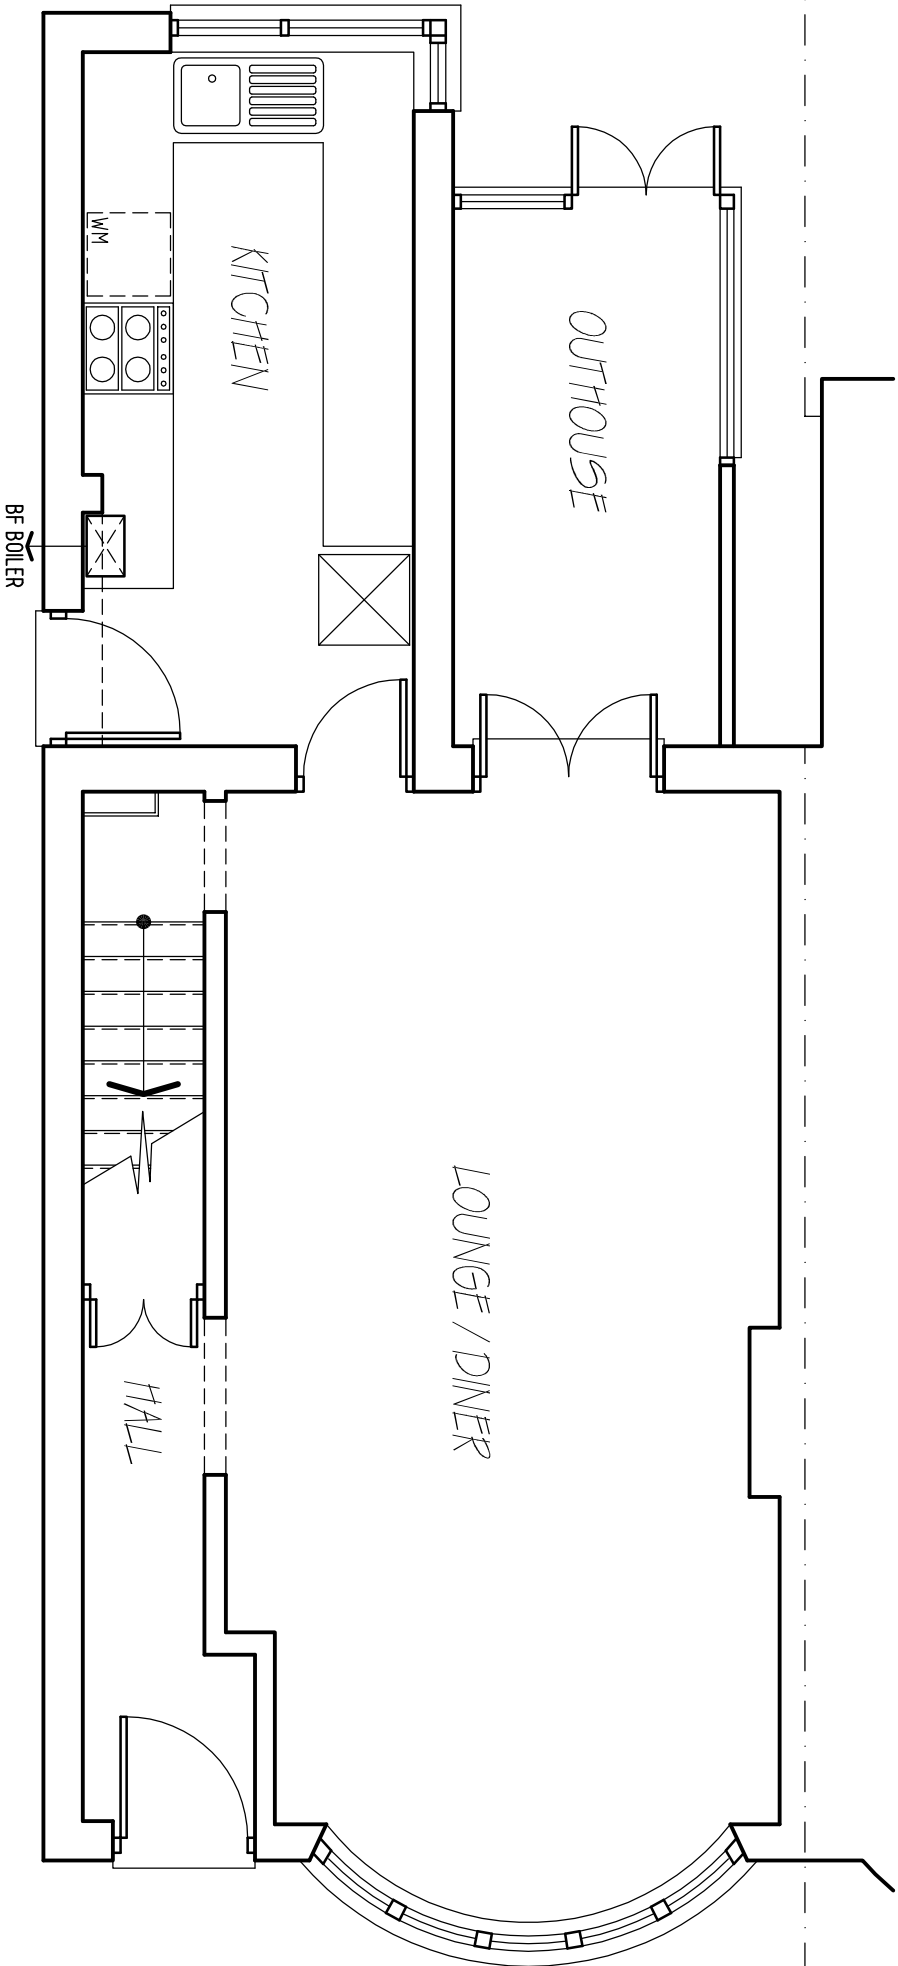

EXISTING GROUND FLOOR LAYOUT (Scale 1 : 50)

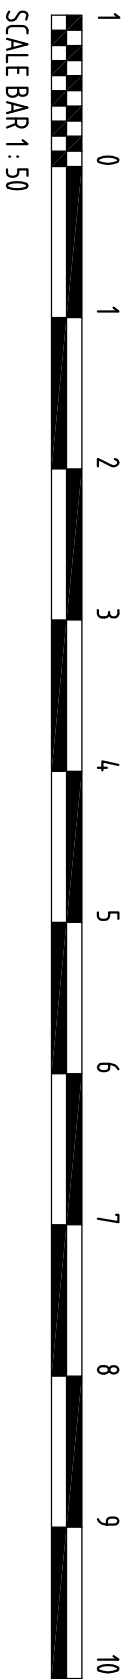

R F D L

RICHARD FENN DESIGNS LIMITED

11 HARRIER CLOSE, WOODLEY,
READING, BERKSHIRE, RG5 4PE.
Telephone READING (0118) 9691684
E-Mail : rfdl@ntlworld.com

PROPOSED SINGLE STOREY REAR EXTENSION
TO 14 RYDAL AVENUE, TILEHURST, READING
for MR AND MRS M. EL-GUEDDARI

EXISTING GROUND FLOOR LAYOUT

DATE	SCALE
APRIL 17th 2017	1 : 50

DRAWING NO. REVISION

ME.20