
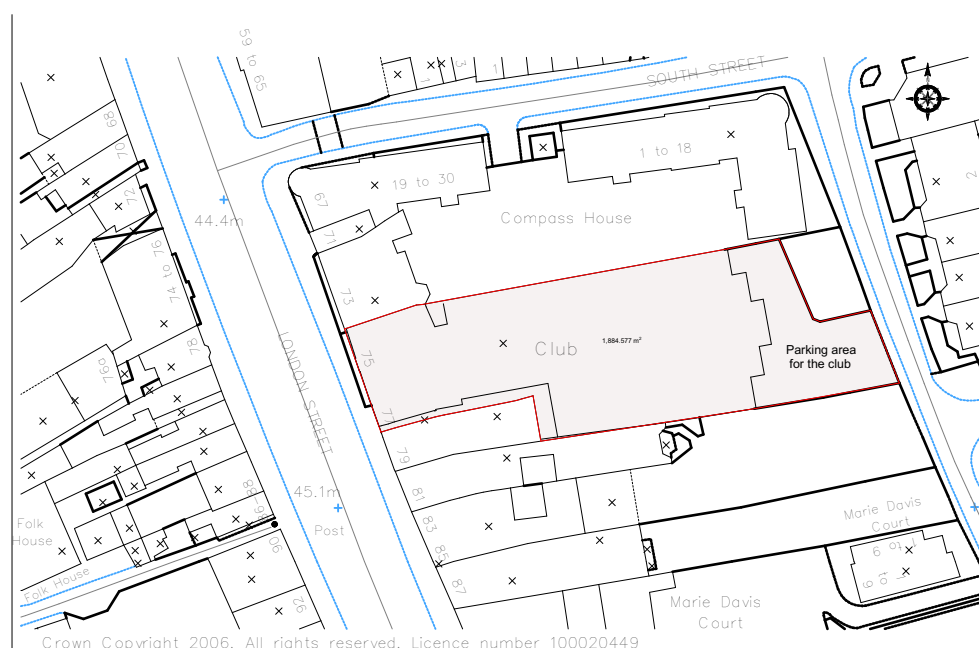
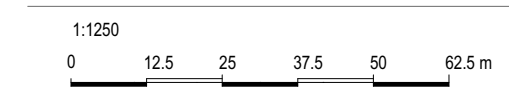
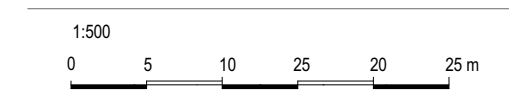


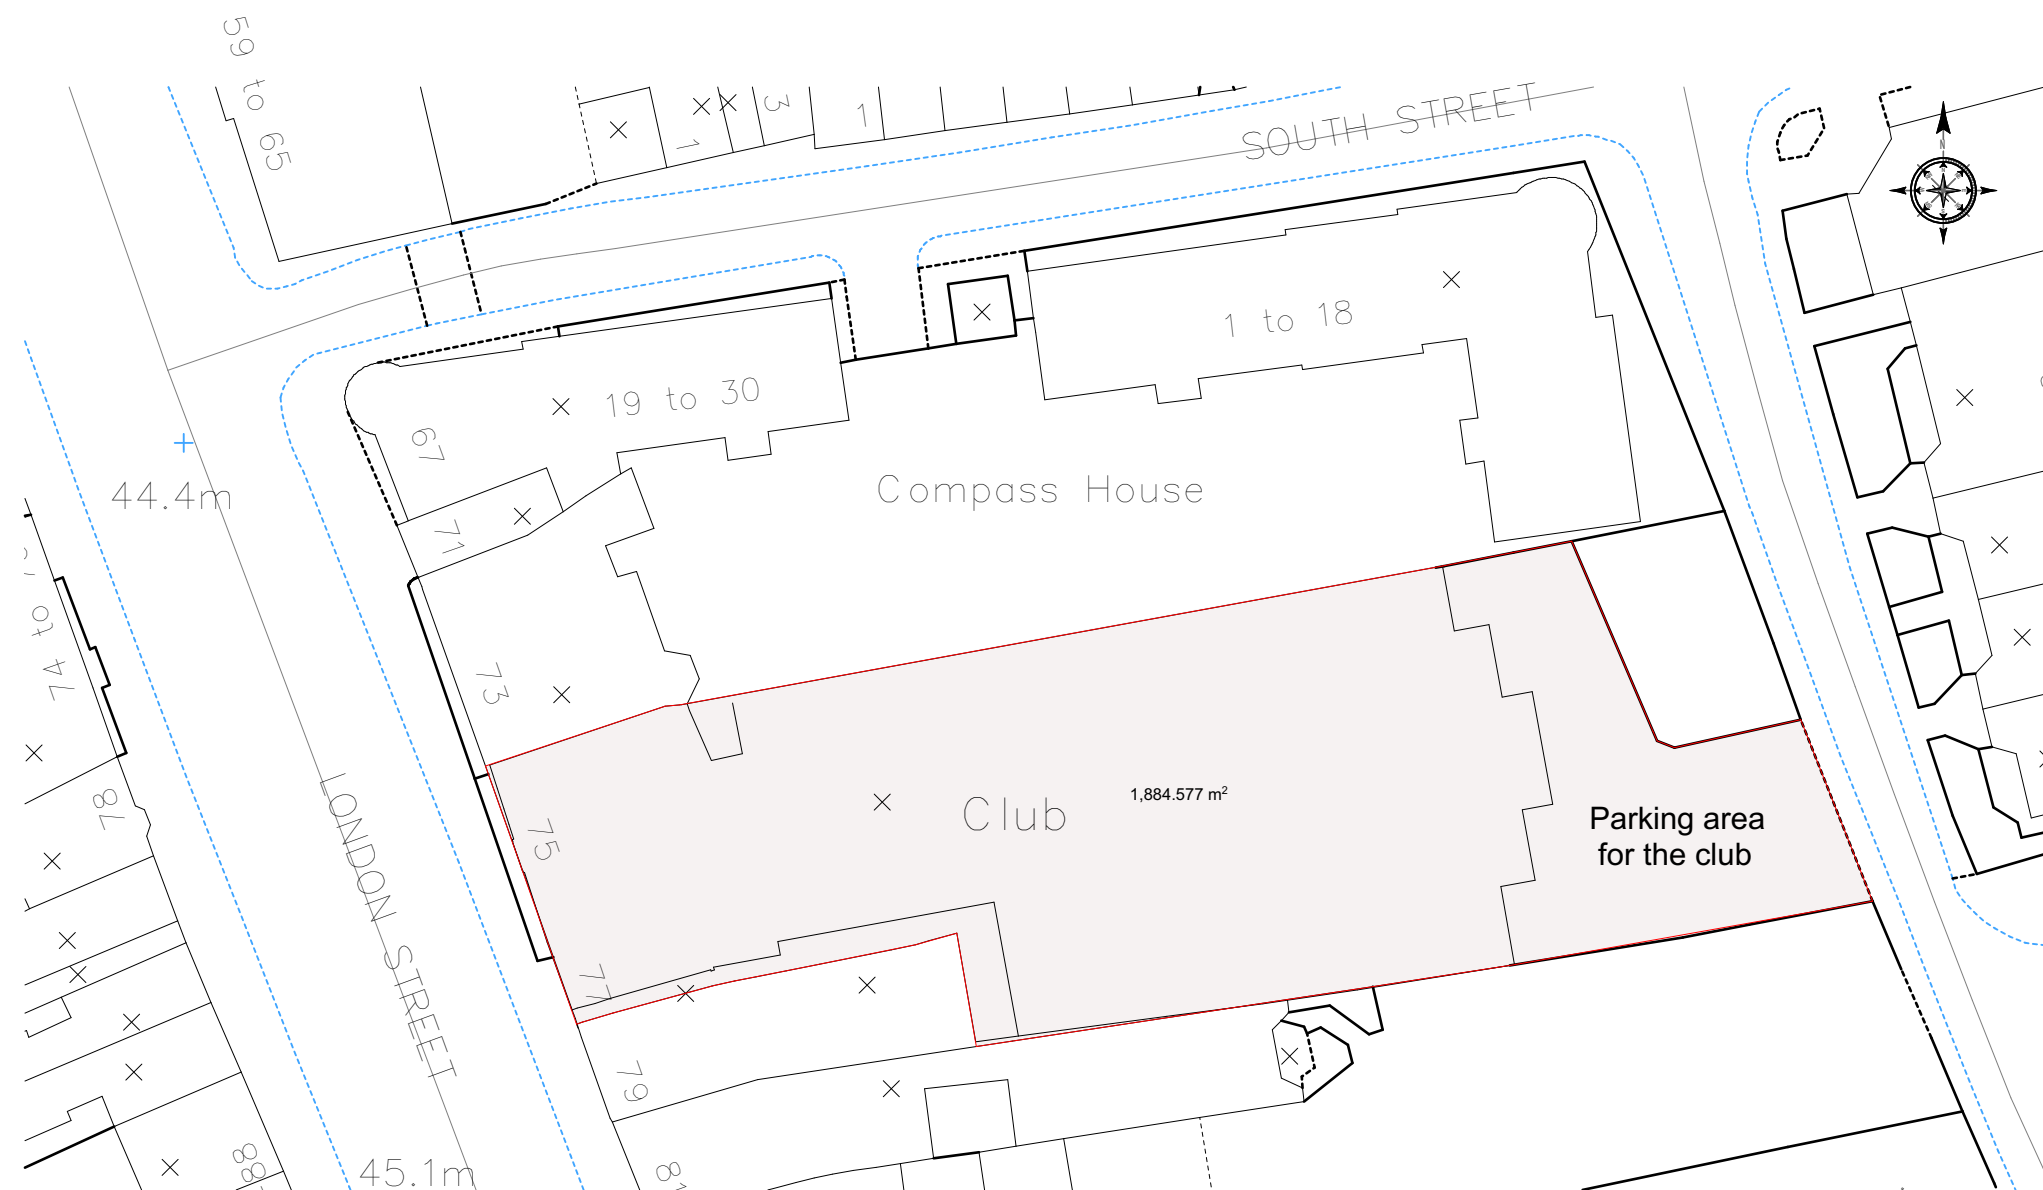

LOCATION PLAN 1:1250

BLOCK PLAN 1:500
Site area : 1,884.57m2

REVISION: A DATE: 18.08.16 NOTES: - Red Line & site area Updated
- Indication of parking area added
- updated scale on location plan

KEEN PARTNERSHIP TEL: 0118 9510855 FAX: 0118 9510866 E-MAIL: INFO@KEENPARTNERSHIP.CO.UK	CLIENT:	Bexter Ltd	SCALE:	1-500 1-1250	DATE:	May 2016
	JOB TITLE:	Shehani, 75-77 London Street, Reading	DRAWN BY/CHECKED BY:	LL		
	DRAWING TITLE:	Location and Block plan	DRAWING NO:	8651.16- PL-01 Rev A		