


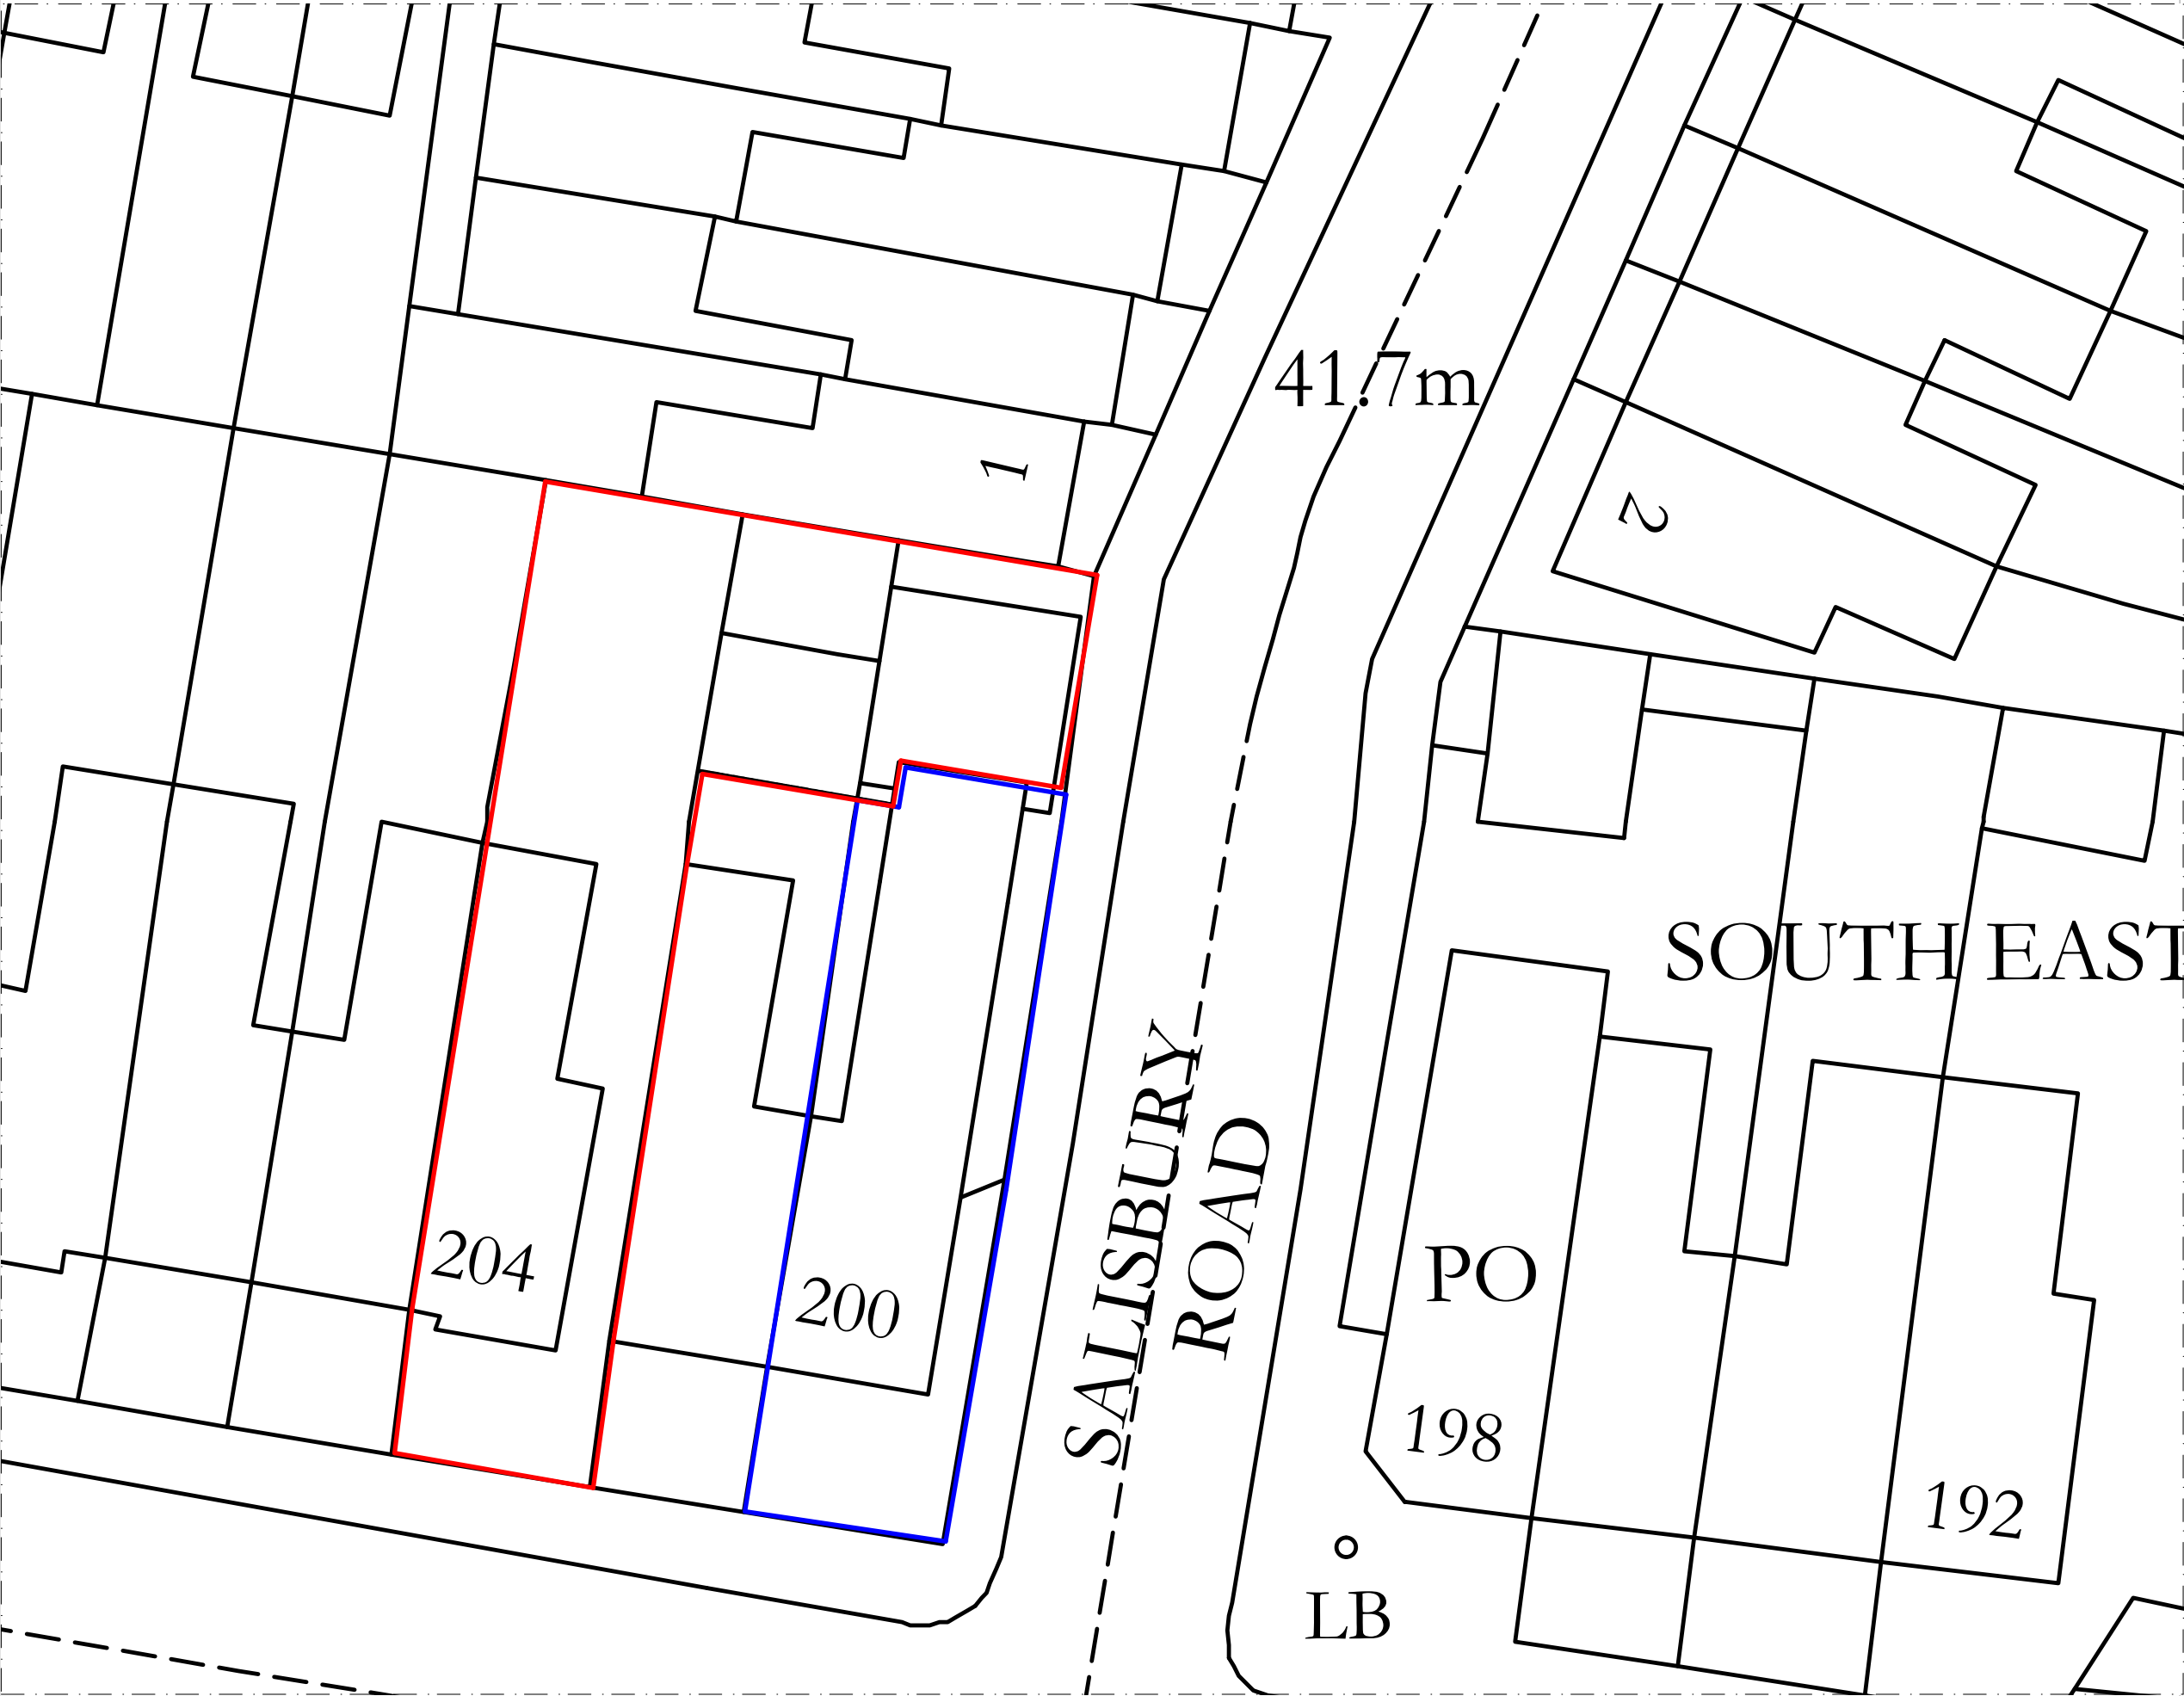

© This drawing remains the property of The Keen Partnership and shall not be copied without prior written consent.

All dimensions to be checked on site and any discrepancies to be reported before work commences.

Notes:



A	Amenity Area changed	DM	02/12/09
Rev	Comment	By	Date

KEEN
PARTNERSHIP

The Courtyard
Edinburgh Road
Reading RG30 2UA
chrisk@keenpartnership.co.uk
Tel: 0118 9510 855
Fax: 0118 9510 866
Email:
www.keenpartnership.co.uk

Client:

Atlantis Holdings Ltd.

Job Title:

200 Oxford Road
Reading RG30 1AB

Drawing Title:

Proposed Block Plan

Status:

Planning

Date Drawn:	Drawn By:	Scale:
02-12-09	DM	1:200@A3

Job No:	Drg No:	Rev:
8099	8099-PL-06	A