


Notes:



© This drawing remains the property of The Keen Partnership and shall not be copied without prior written consent.

All dimensions to be checked on site and any discrepancies to be reported before work commences.

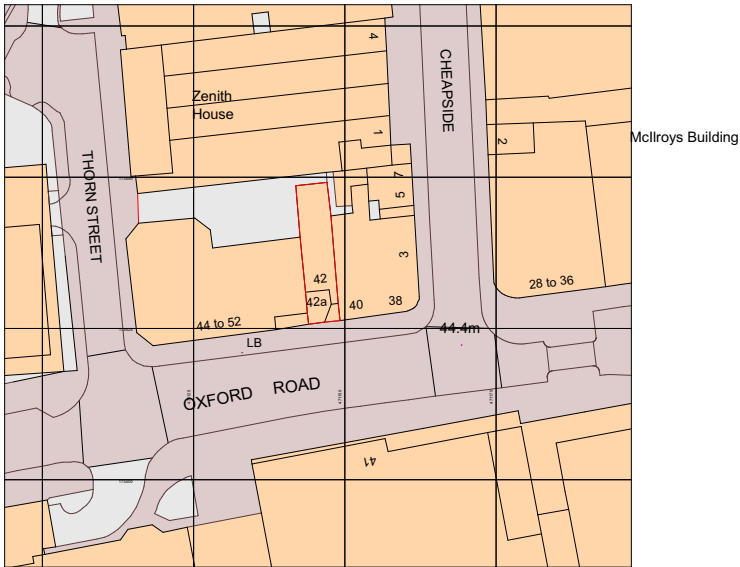

Ordnance Survey, (c) Crown Copyright 2017. All rights reserved. Licence number 100022432

Location Plan - Scale 1:1250
42a Oxford Road, Reading, RG1 7LA

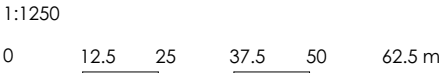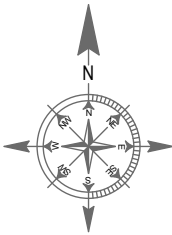

Drawing Title:
Location Plan

THE KEEN PARTNERSHIP
The Courtyard
Edinburgh Road
Reading RG30 2UA
Tel: 0118 9510 855
Fax: 0118 9510 866
chris@keenpartnership.co.uk
www.keenpartnership.co.uk

Client:
Muso Adilovic

Job Title:
42a Oxford Road, Reading, RG1 7LA

Drawing Date:
14/02/2017

Issue Date:
17/05/2017

Job No:
8670-16

Status:
PLANNING DRAWINGS

Drawn By:
K.C.

Drawing No:
PL-01

Scale:
1:1250@A4

Rev: