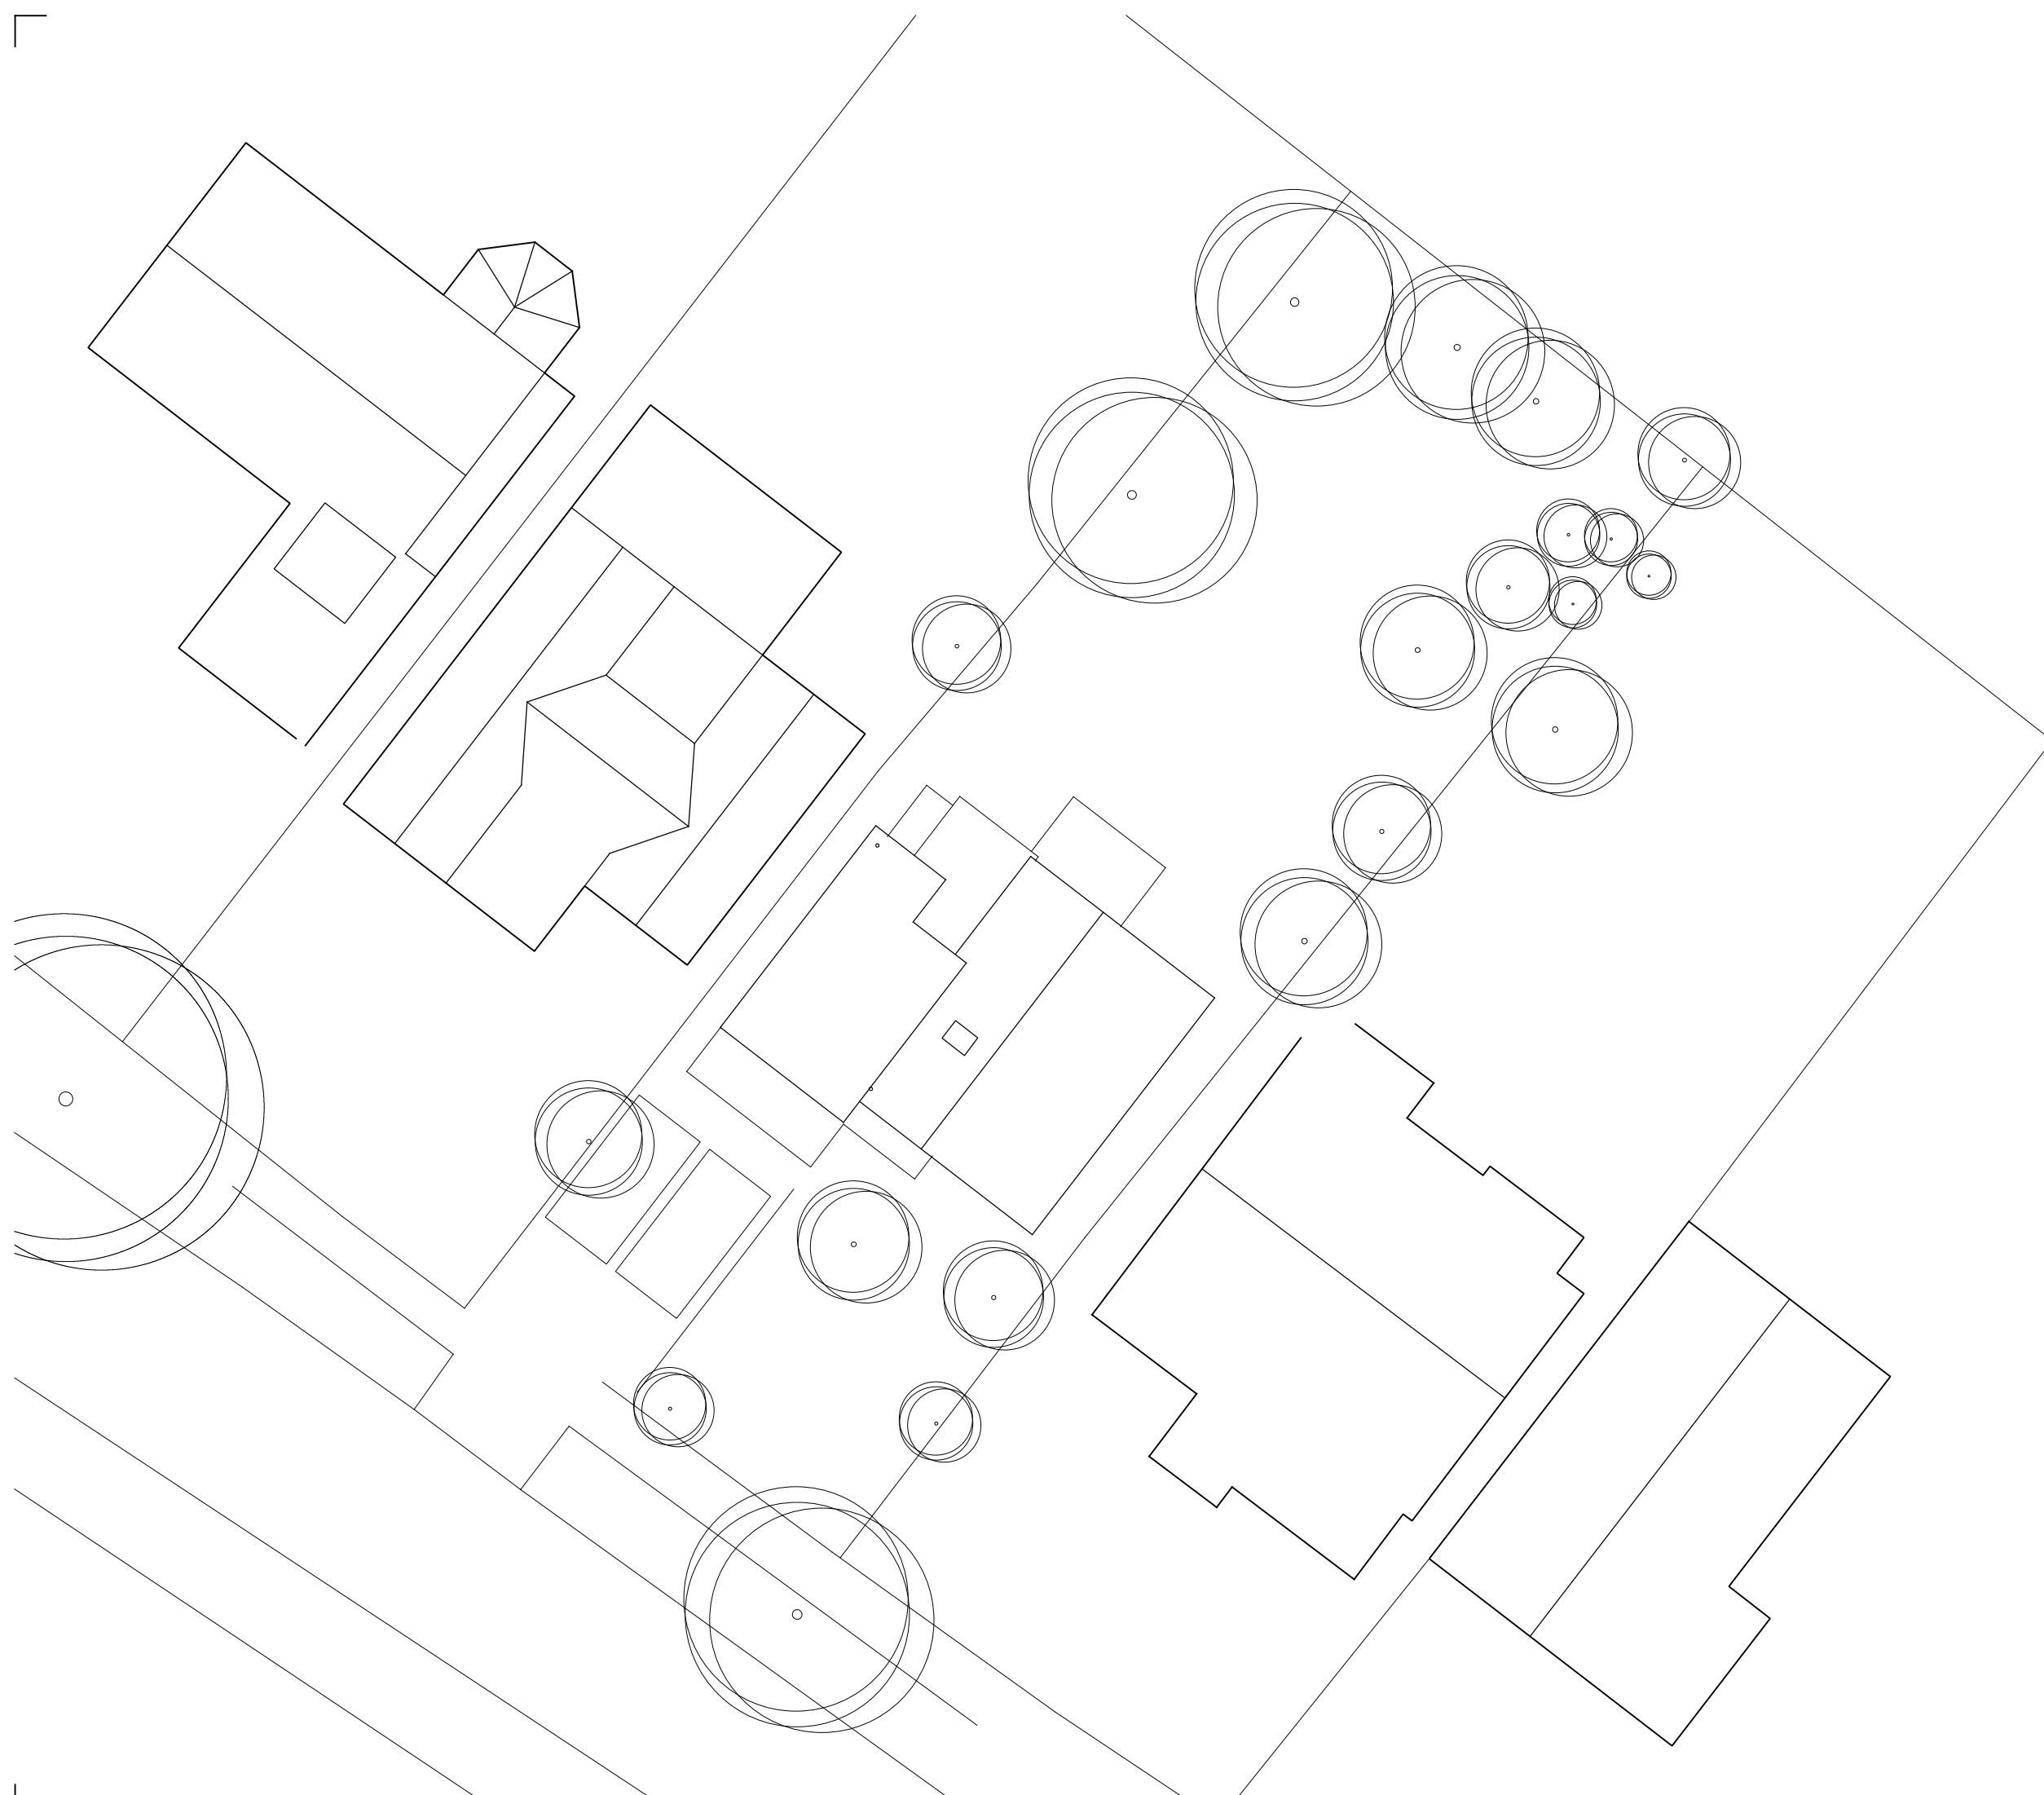



ANDREW HUBBARD architects

18 Byron Close
Twyford
Reading
RG10 0BG
07941 118978
aharchitects@talktalk.net
andrewhubbard.co.uk

Client:
Stephanie and Ben Mackie
Project:
42 St Peter's Avenue
Description:
Site layout
As existing

Status:
Preliminary

Scale: 1:200	Drawn : ah	Date: April 2017
Job No: 16140	Drawing No: .02.001	Rev: P2

All dimensions to be checked on site. ~~Do not scale~~
© Andrew Hubbard Architects Ltd 2017. All rights reserved.
Original size 75mm @ A3