


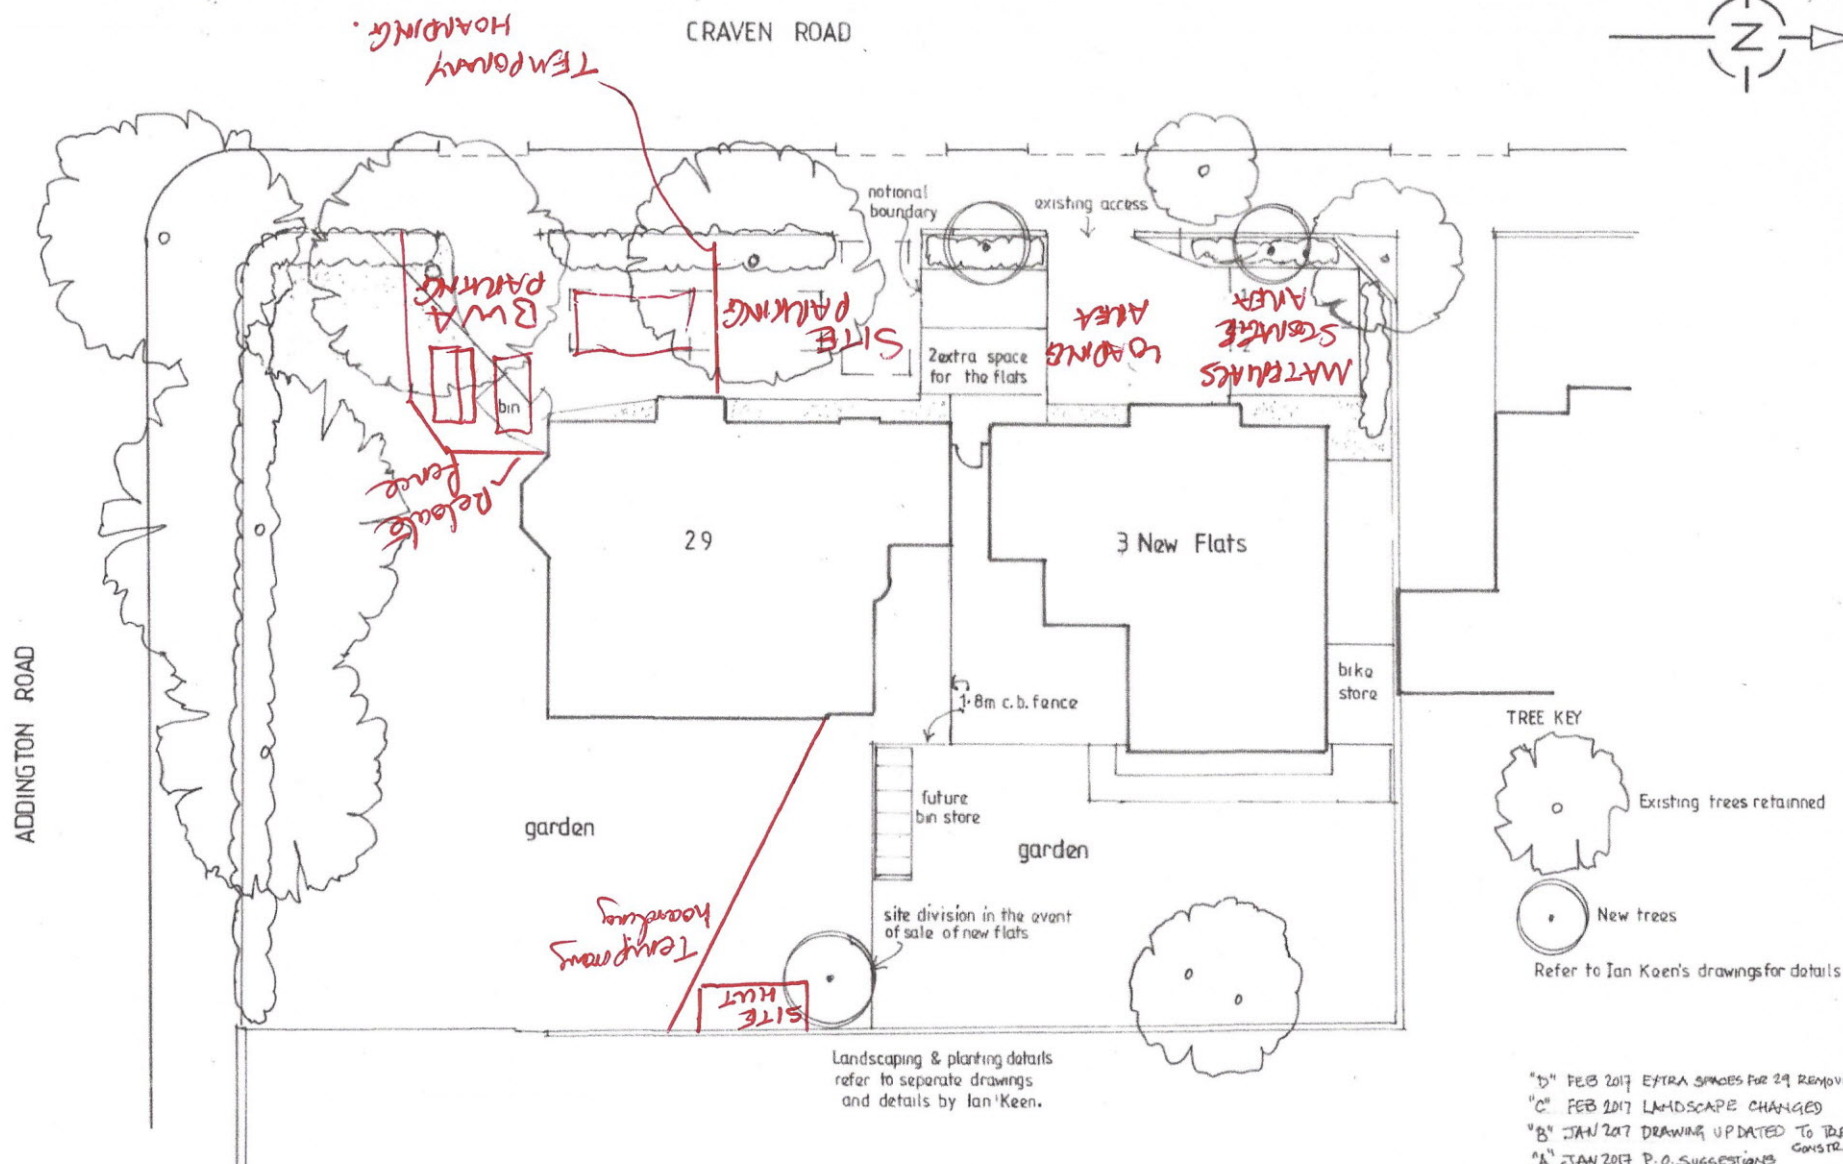

"D" FEB 2017 EXTRA SPACES FOR 29 REMOVED
 "C" FEB 2017 LANDSCAPE CHANGED
 "B" JAN 2017 DRAWING UPDATED TO BRES
 "A" JAN 2017 P.O. SUGGESTIONS CONSTRAINTS

Orchard Project,
29 Craven Road, Reading.
for B.W.A. & R.R.C.P.

Future
Site Plan

1: 200
Jan. 2017

Matt Andrews
Architect
24 Northcourt Avenue
Reading RG2 7HA
Berkshire

BW 13 D