



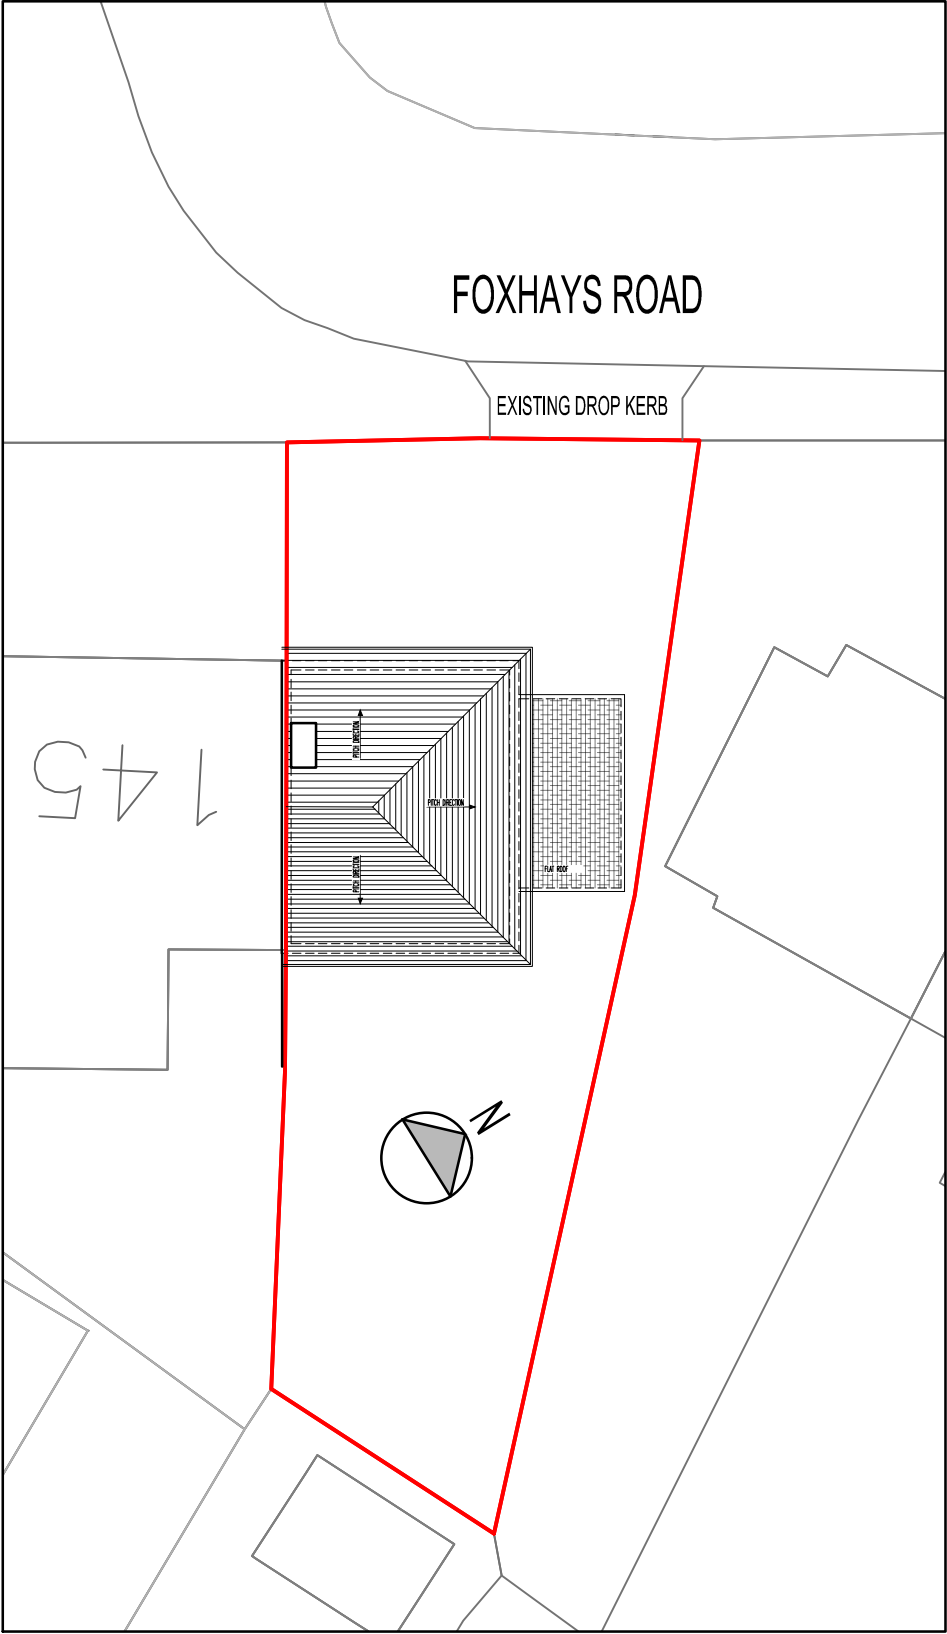

EXISTING BLOCK PLAN
SCALE 1/200

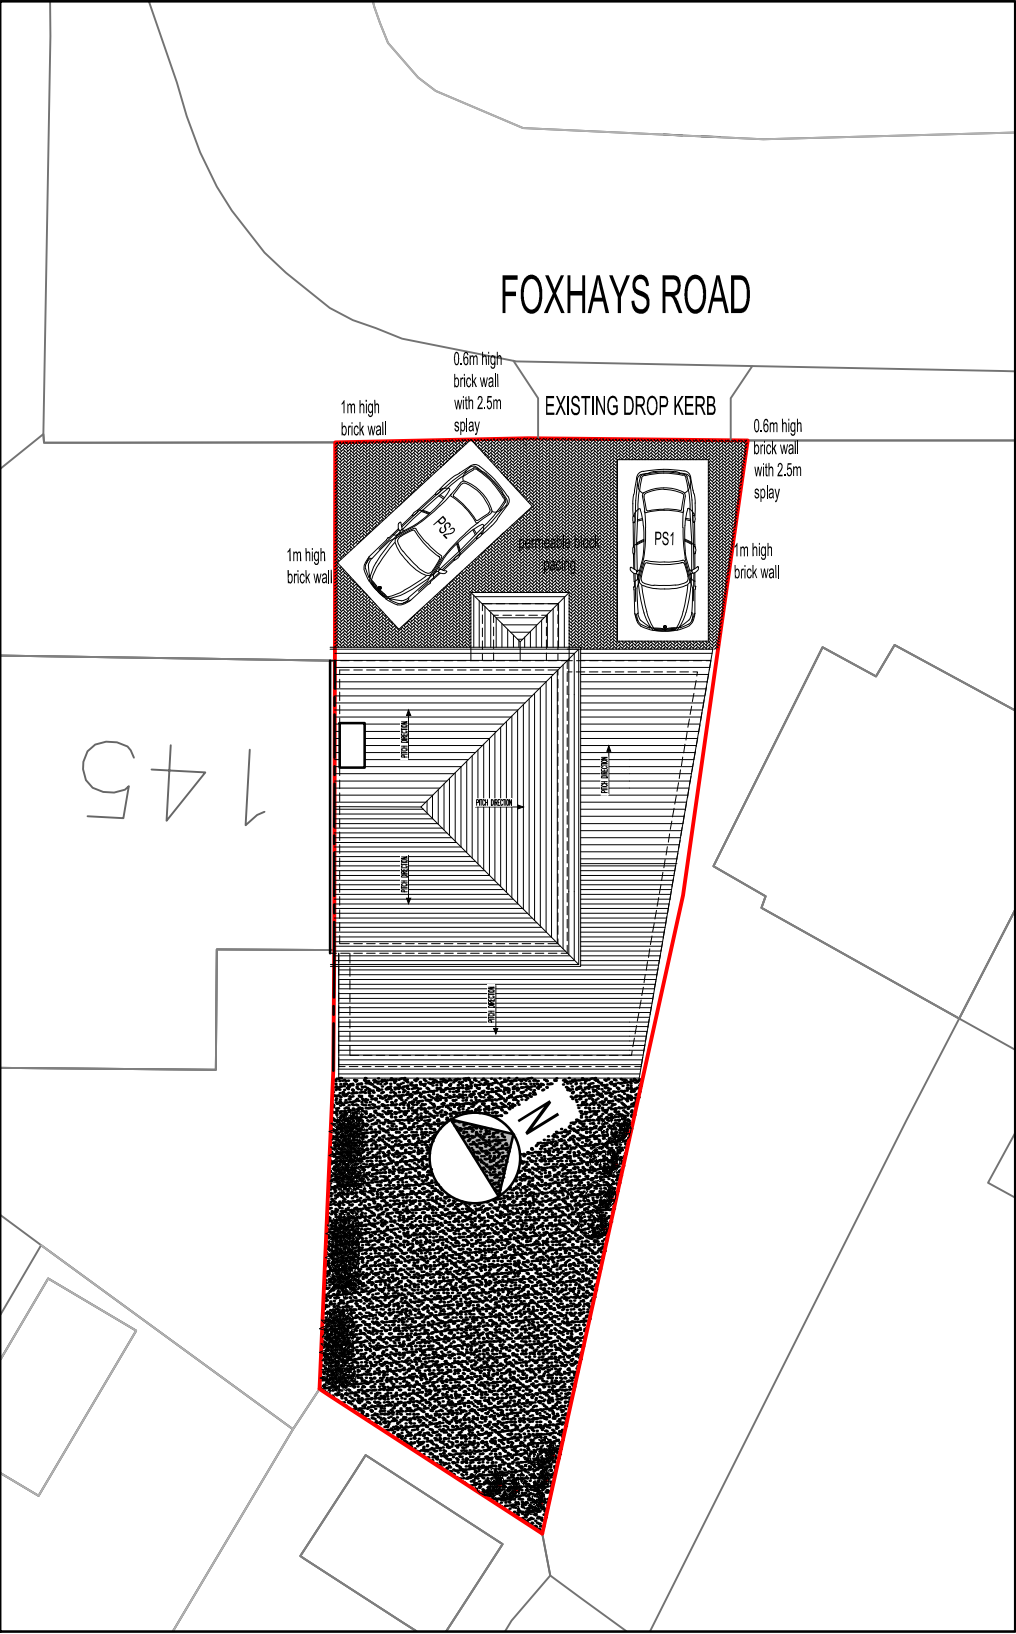

PROPOSED BLOCK PLAN
SCALE 1/200



LOCATION PLAN
SCALE 1/1250

REV	DATE	DESCRIPTION
A	30.08.17	PARKING SHOWN AS PER OFFICER'S RECOMMENDATION

Architecture | Planning

1 VANTAGE ROAD
SLOUGH
BERKSHIRE
SL1 2YQ
TEL: 01753 709770
MOB: 0774 8716893
www.saassociates.uk.com



Registered LABC Partner with
SLOUGH BOROUGH COUNCIL



CLIENT:

MR. PATRICK SELVANATHAN
147 FOXHAYS ROAD
READING
RG2 8NN

PROJECT TITLE :

DEMOLITION EXISTING GARAGE &
PROPOSED SINGLE STOREY SIDE
& REAR EXTENSION & FRONT PORCH.

STATUS :

PLANNING

DRAWING TITLE

EXISTING & PROPOSED BLOCK PLAN
LOCATION PLAN

DRAWN	KEVIN/C	SCALE	1 / 200; 1/1250	DRAWING NO.	1762/PL/07
CHECKED	SIKANDAR	DATE	15 JUNE 2017		
CERTIFIED		APPROVED		REF.NO.	REV: A

