


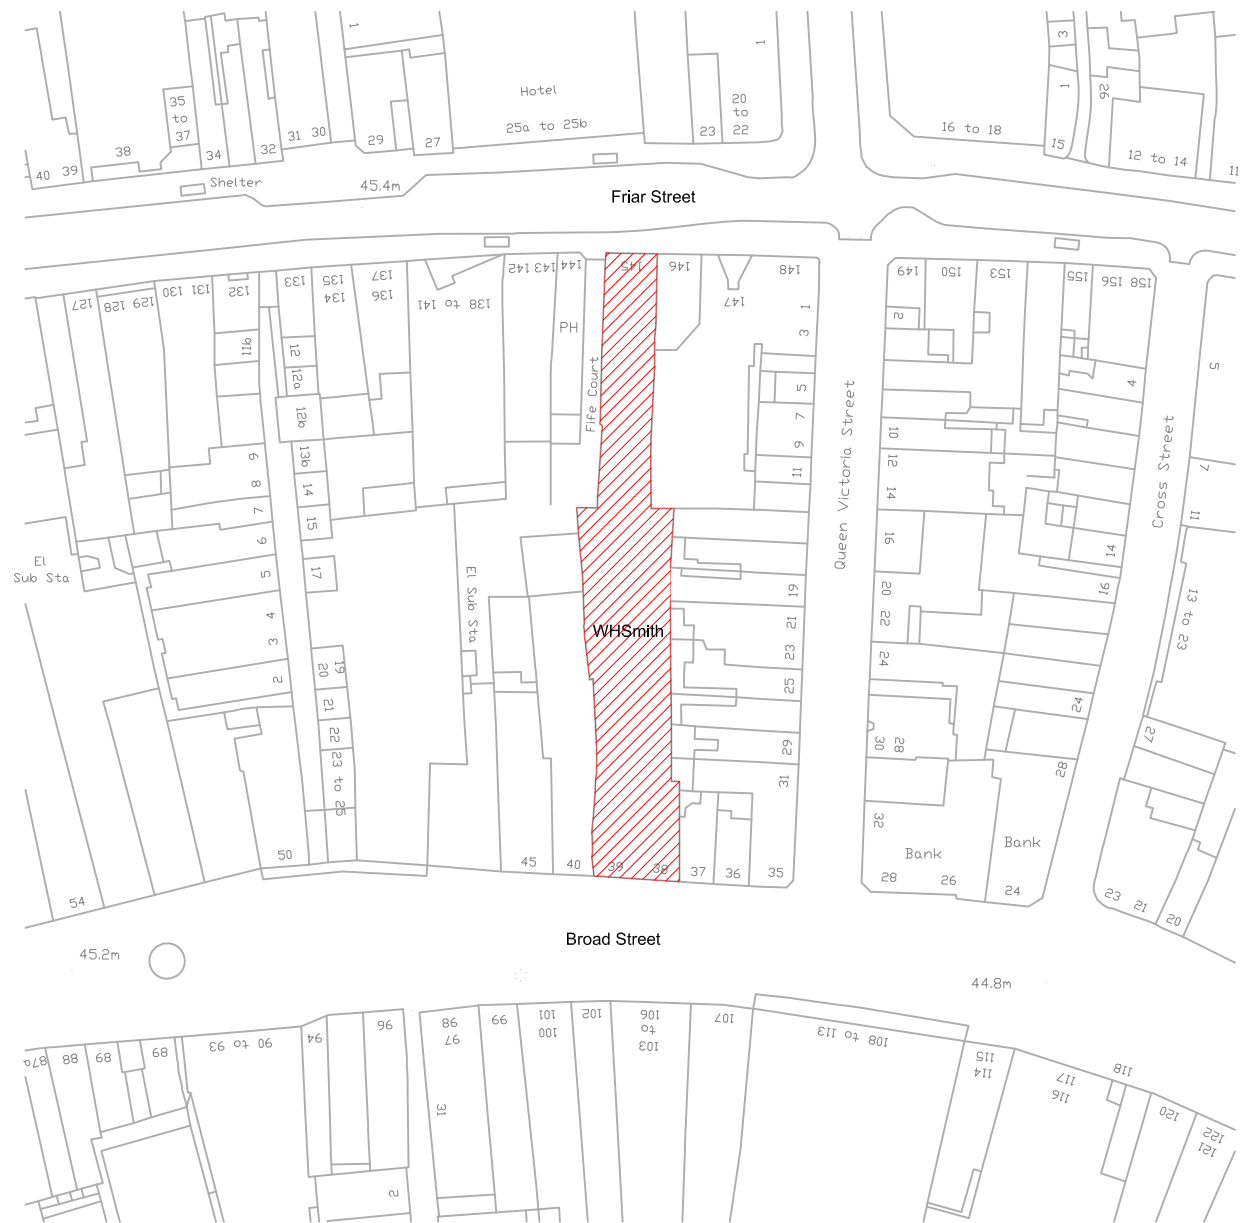

notes

This drawing to be read in conjunction with all relevant consultants, sub-contractors and specialists drawings.

All dimensions and levels are to be checked on site before any construction begins and any discrepancies are to be reported to the relevant Project Manager.

Partial Service : Any discrepancies or any other information are to be advised to the relevant Project Manager and direction sought before the implementation of the detail.

Responsibility is not accepted for errors made by others in scaling from this drawing. The contractor should check all dimensions on site, any error or omission should be reported to CMC Projects LLP.



Rev. No	Date	Revised By	Revision
---------	------	------------	----------

CMC

projects

New Cambridge House,
Basingstoke Road, Lillingdon,
Nr Royston, Hertfordshire, SG8 0SS
Tel: 01763 652189 Fax: 01763 652402
email: mail@cmcprojects.co.uk

Business

WHSmith UK Retailing

Site Address

Broad Street
Reading

Drawing Title

Site Location Plan

Branch No	Site No	Scale	Sheet Size	
		1:1250	A3	
Drawn by	Date	Checked by	Approved by	
SW	19-04-17	DW		
DRAWING NUMBER:	Project No	Sheet No	Rev No	Status
	3124	00	00	P

WH
S

WHSmith
PLC
CONSTRUCTION
Greenbridge Road
Swindon
Wiltshire SN3 3LD
telephone (01793) 616161
facsimile (01793) 563291

Site Location Plan
Scale 1:1250