




STREET SCENE SKETCH

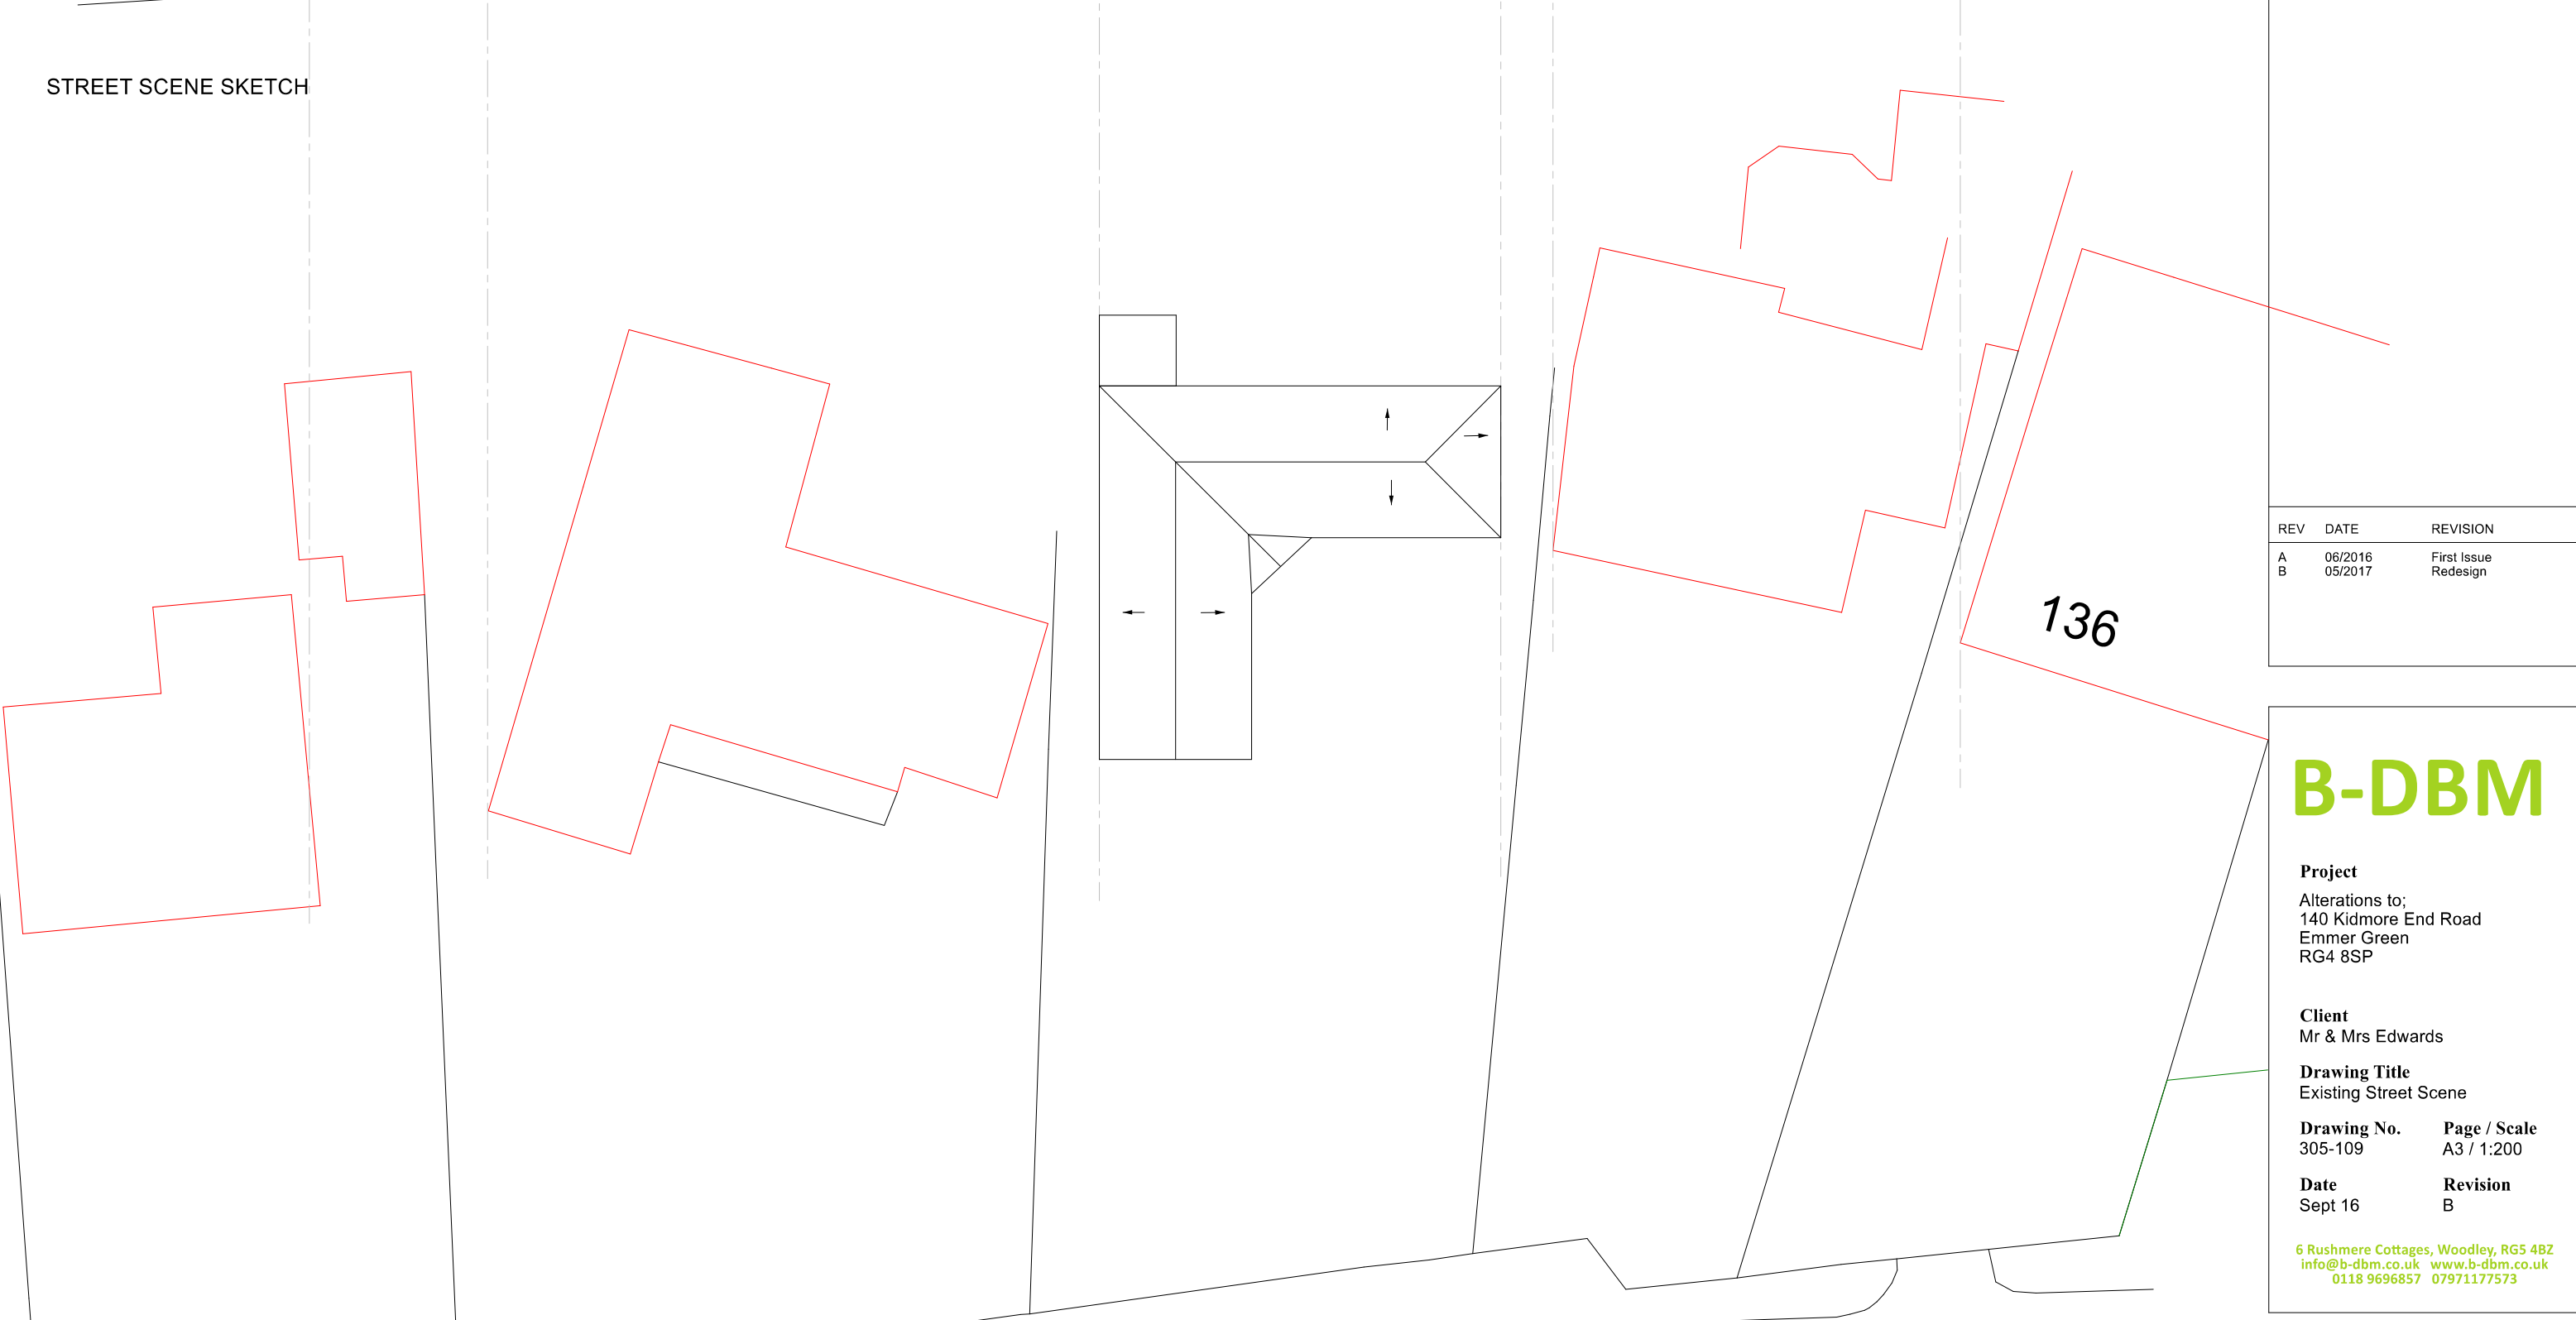

Notes

All dimensions to be checked on site before work commences.
Copyright reserved.

REV	DATE	REVISION
A	06/2016	First Issue
B	05/2017	Redesign

B-DBM

Project

Alterations to;
140 Kidmore End Road
Emmer Green
RG4 8SP

Client

Mr & Mrs Edwards

Drawing Title

Existing Street Scene

Drawing No.

305-109

Page / Scale

A3 / 1:200

Date

Sept 16

Revision

B

6 Rushmere Cottages, Woodley, RG5 4BZ
info@b-dbm.co.uk www.b-dbm.co.uk
0118 9696857 07971177573